




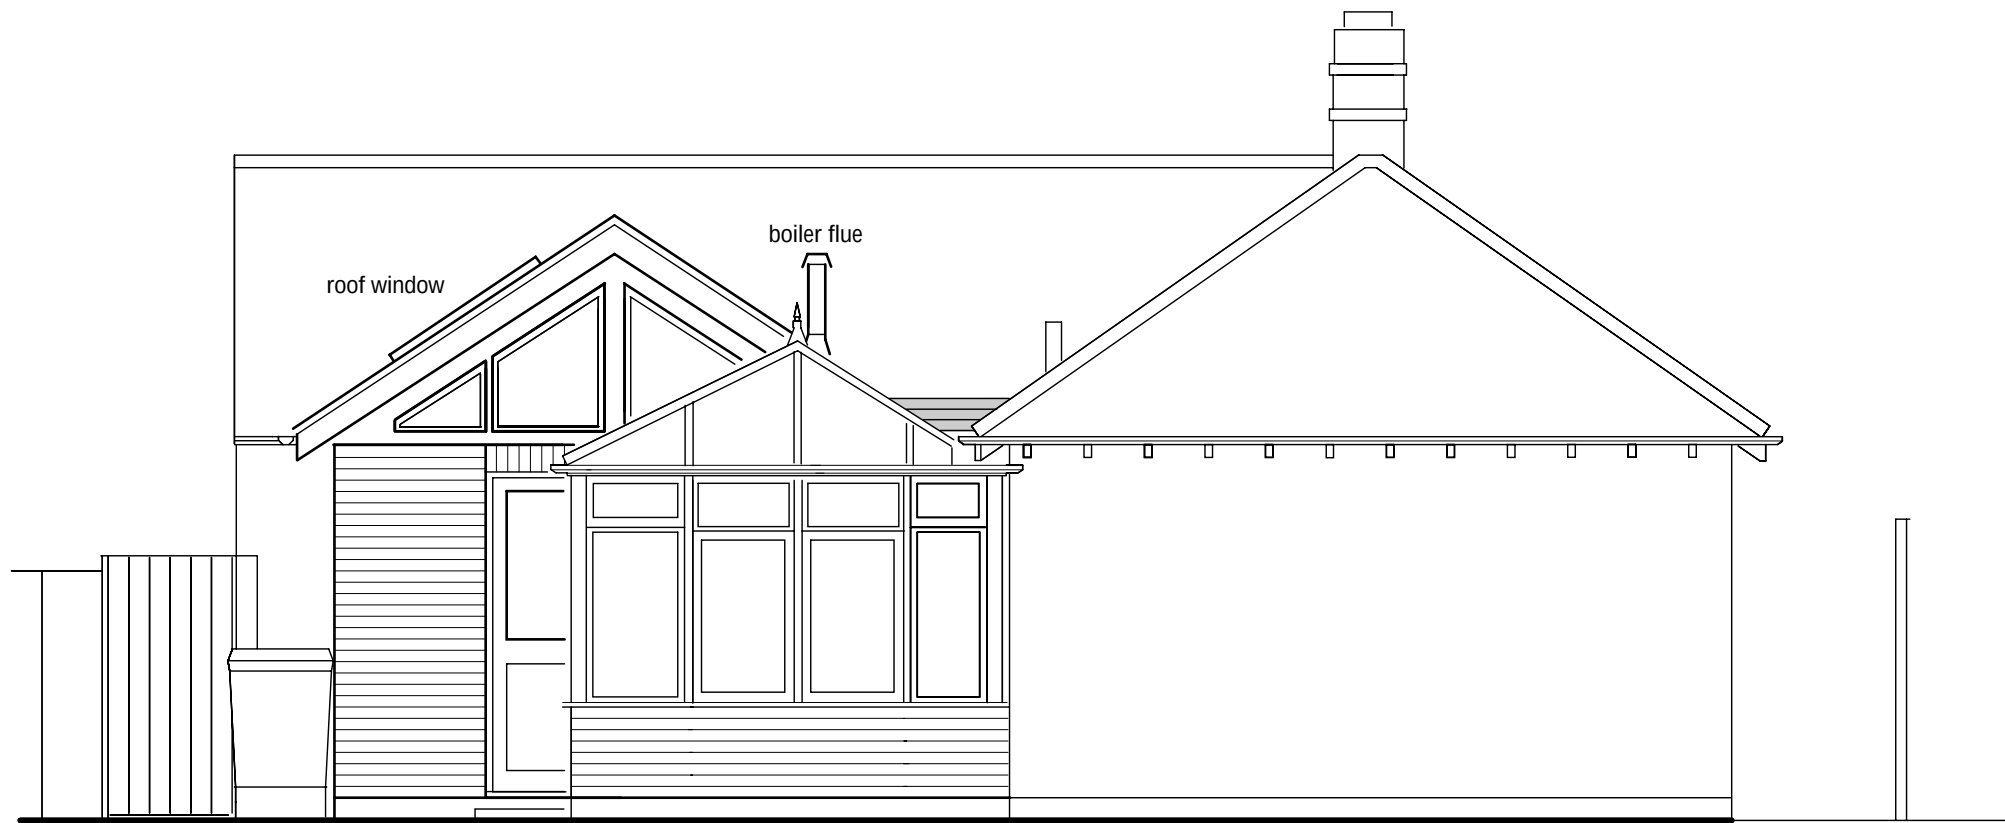


Proposed Rear Elevation

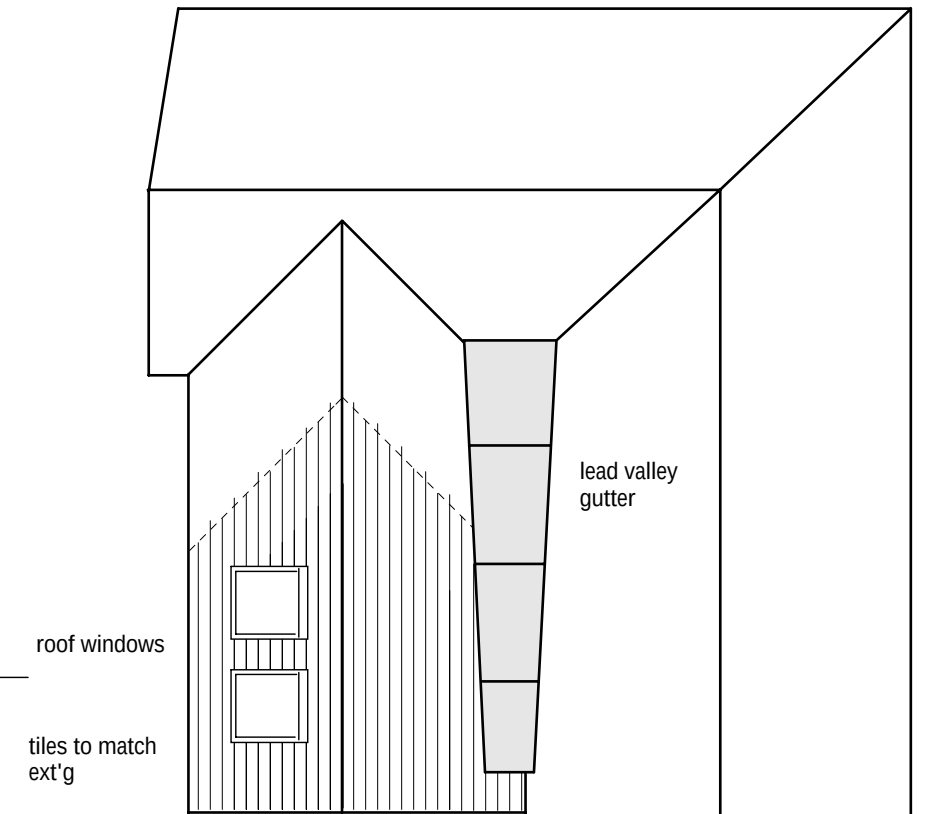


Proposed Roof Plan
1 : 100

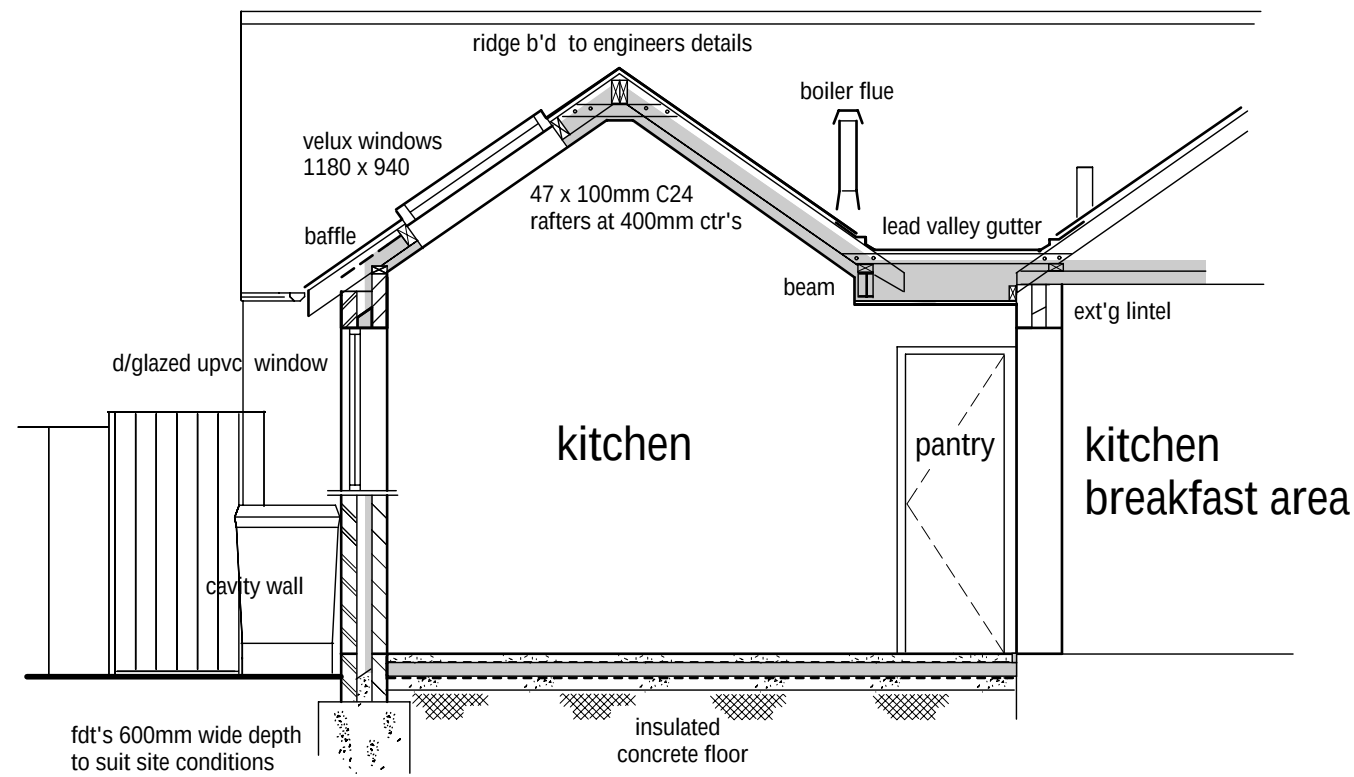

Proposed Section

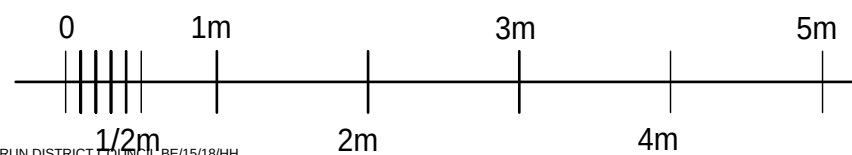

Scale 1 : 100

 

Scale 1 : 100

PROP. SINGLE STOREY REAR EXTENSION AND
TAKE DOWN, ALTER AND RESITE CONSERVATORY

For:- Mr P & Mrs S Green

2 Homing Gardens, Bognor Regis PO22 9AJ

Proposed Elevations, Section and Roof Plan

Scale 1 : 50 & 1 : 100 @ A3 Dwg. No.300118pl4