


NOTE : THIS DRAWING IS NOT A SPECIFICATION OF WORK AND IS ONLY FOR THE PURPOSE OF GAINING TOWN PLANNING AND BUILDING REGULATION APPROVALS. ALL DETAILS/DIMENSIONS MUST BE CHECKED ON SITE BEFORE COMMENCEMENT OF WORK BY CONTRACTOR

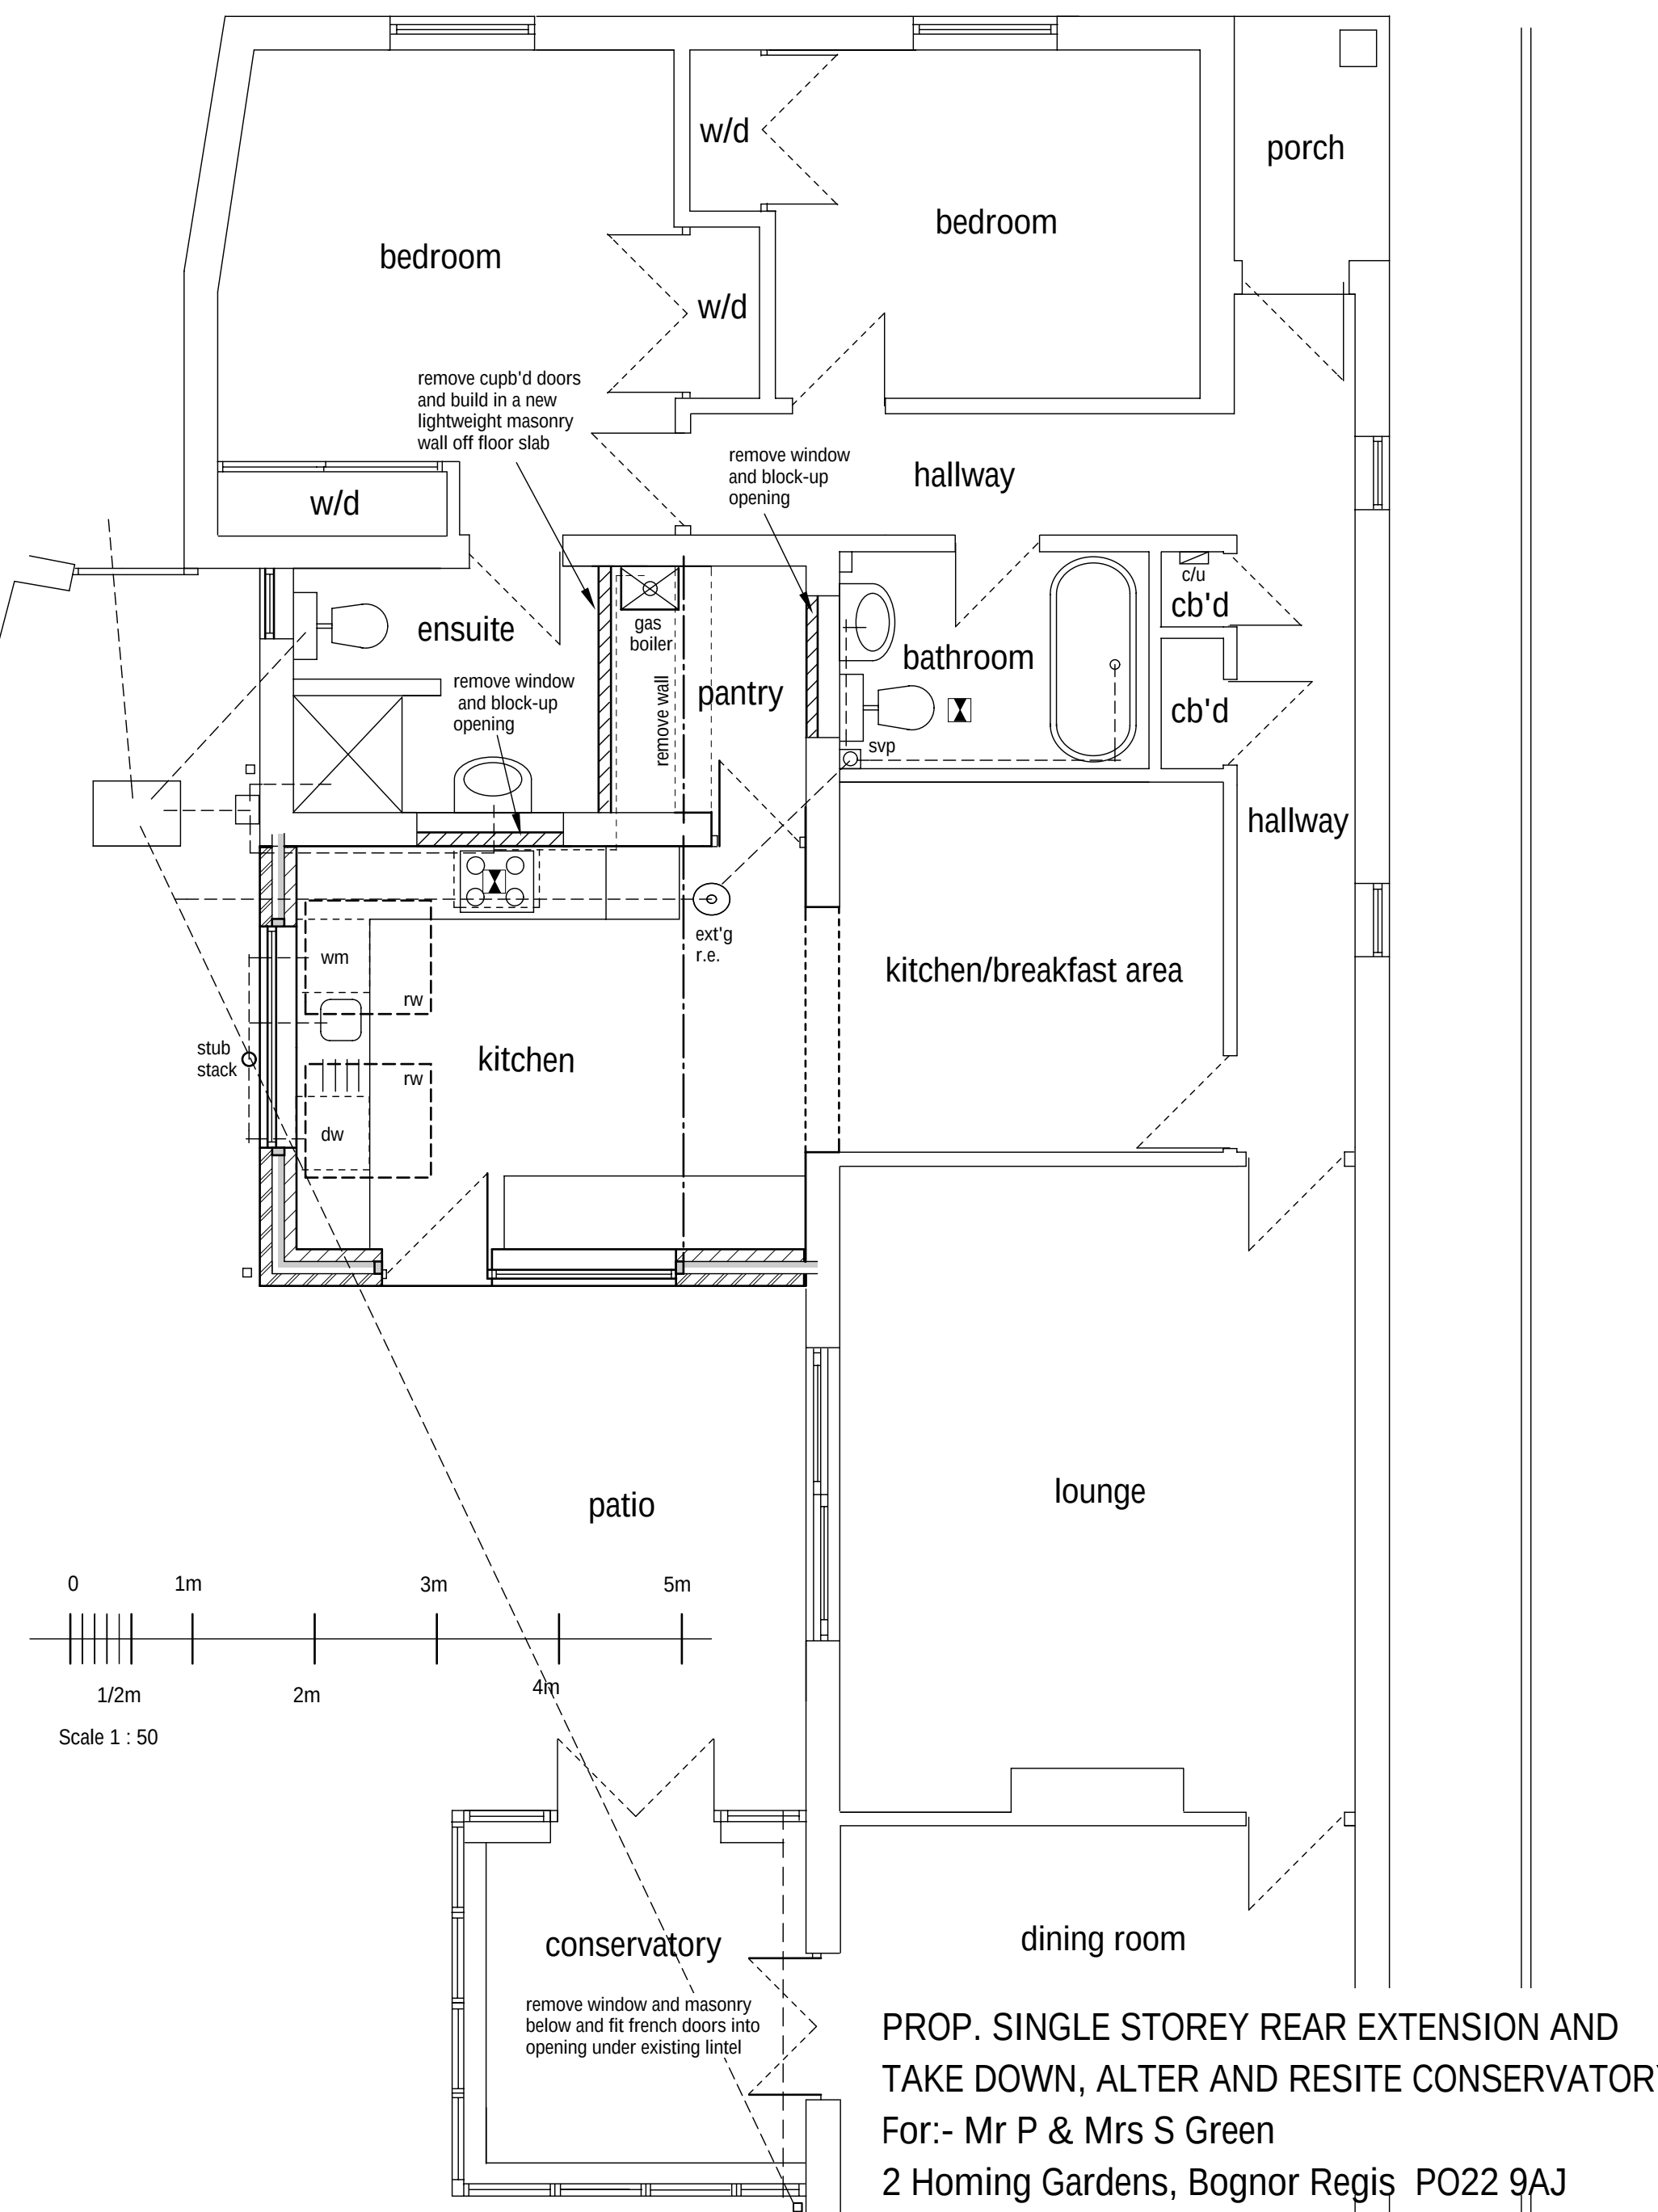

Proposed Ground Floor Plan

PROP. SINGLE STOREY REAR EXTENSION AND
TAKE DOWN, ALTER AND RESITE CONSERVATORY
For:- Mr P & Mrs S Green
2 Homing Gardens, Bognor Regis PO22 9AJ
Proposed Ground Floor Plan
Scale 1 : 50 @ A3
Dwg. No.300118pl5