





PROPOSED SOUTH ELEVATION 1:100



PROPOSED EAST ELEVATION 1:100

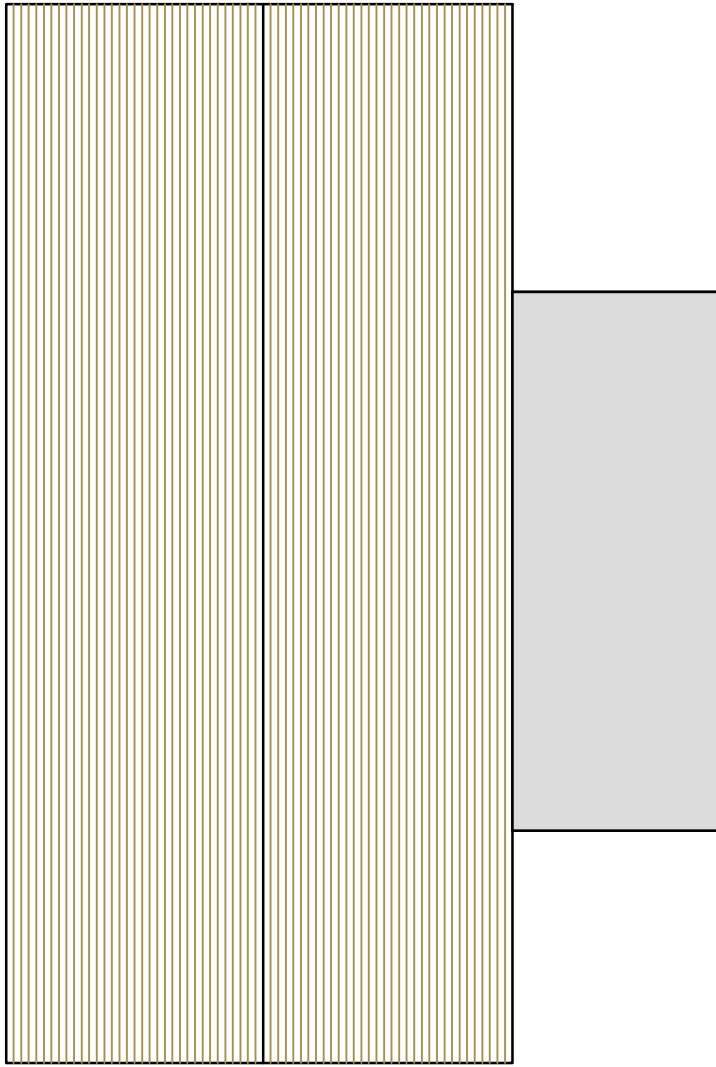

PROPOSED ROOF PLAN 1:100

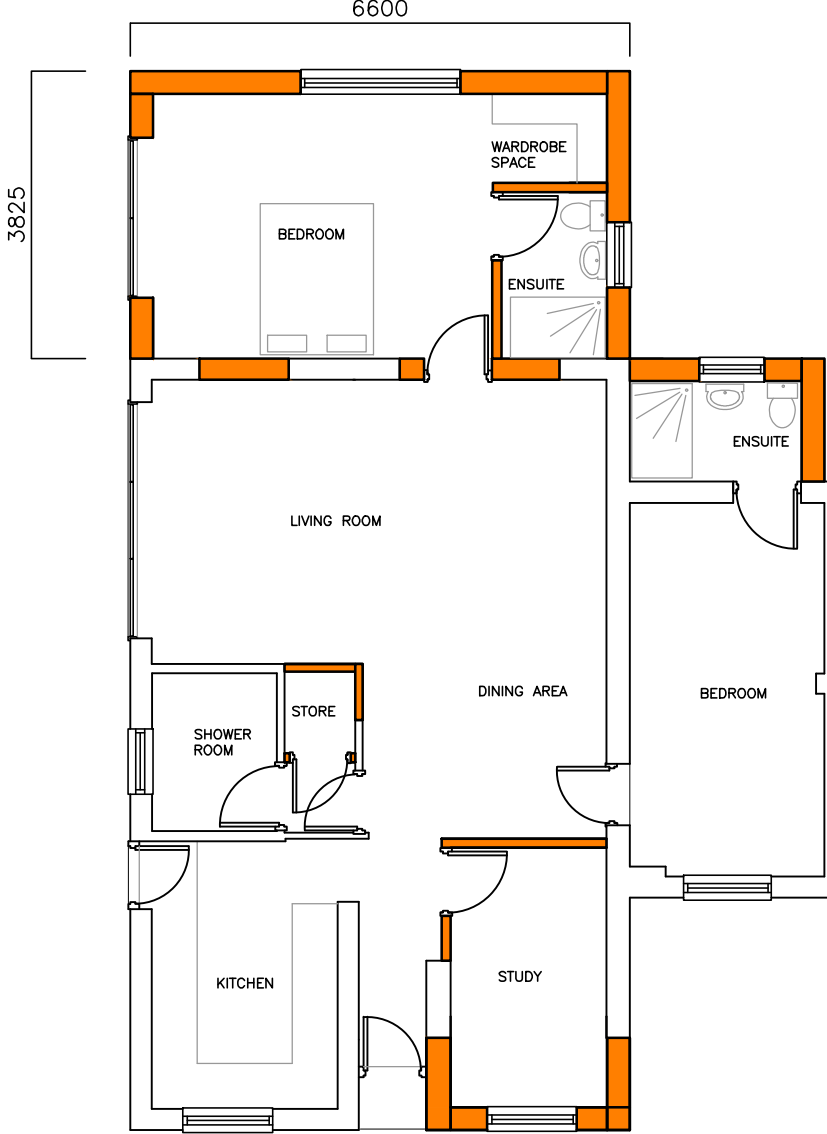

PROPOSED GROUND FLOOR PLAN 1:100



PROPOSED NORTH ELEVATION 1:100



PROPOSED WEST ELEVATION 1:100

AMdesign

ARCHITECTURE DESIGN DEVELOPMENT
Leeza Aldis-Hobbs ARB RIBA SPAB

Mob: 07756 329400
e-mail: leeza@amdesignltd.co.uk

PROJECT
**61 ADDISON WAY
BOGNOR REGIS
WEST SUSSEX
PO22 9HZ**
PROJECT STAGE
PLANNING

DRAWING
PROPOSED PLANS

DRAWING No
333/03
SCALE 1:100
DATE JAN 2021
REVISION
DRAWN LA
CHECKED

LETTER	REVISION	DATE
This scheme is subject to town planning and all other necessary consents. All dimesions and levels to be checked on site. This drawing is to be read in conjunction with other relevant drawings and documents. Report all discrepancies to the Architect before work commences. AM Design is the trading name of AM Design Ltd © AM Design Ltd. All rights reserved.		

