
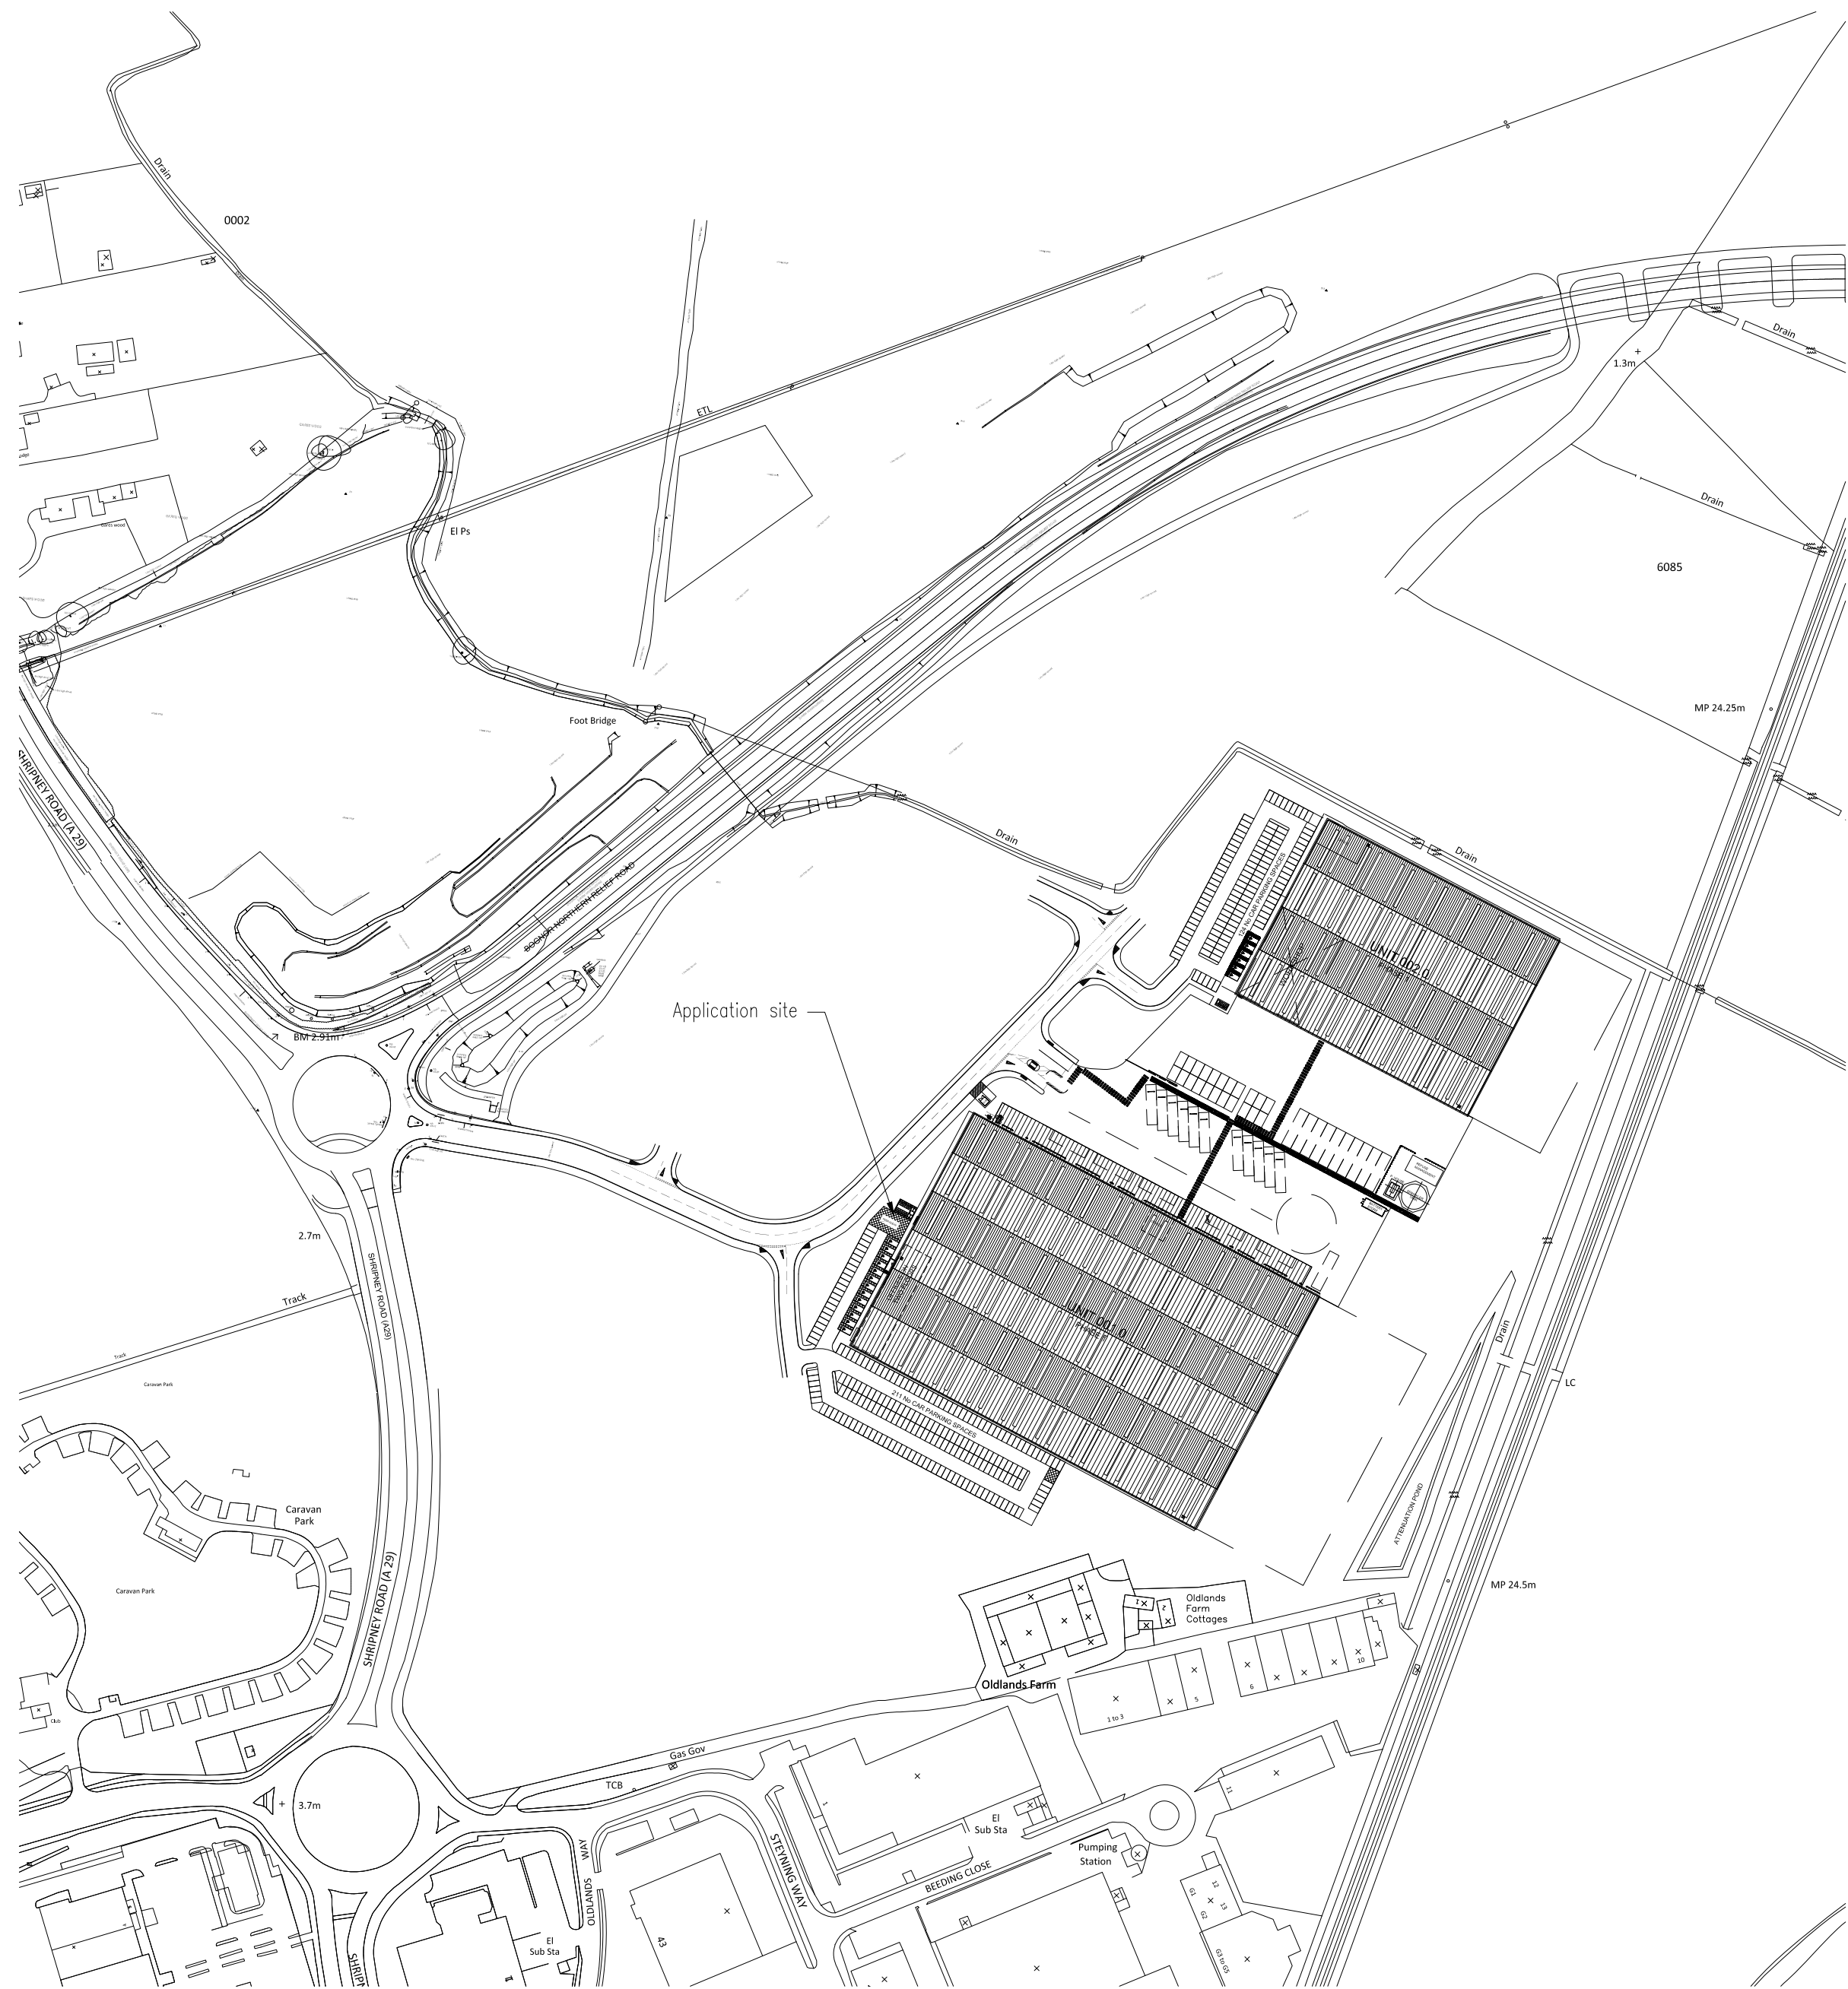




CONSTRUCTION DESIGN MANAGEMENT

THIS PROJECT IS TO CONFORM TO C.D.M. REQUIREMENTS
SPECIFIC RISKS RELATING TO THIS DRAWING ARE:


Risk	Description	Classification	Action

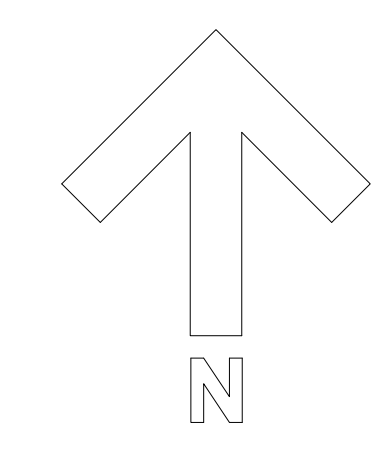

Site Location Plan Scale 1:2500@A1

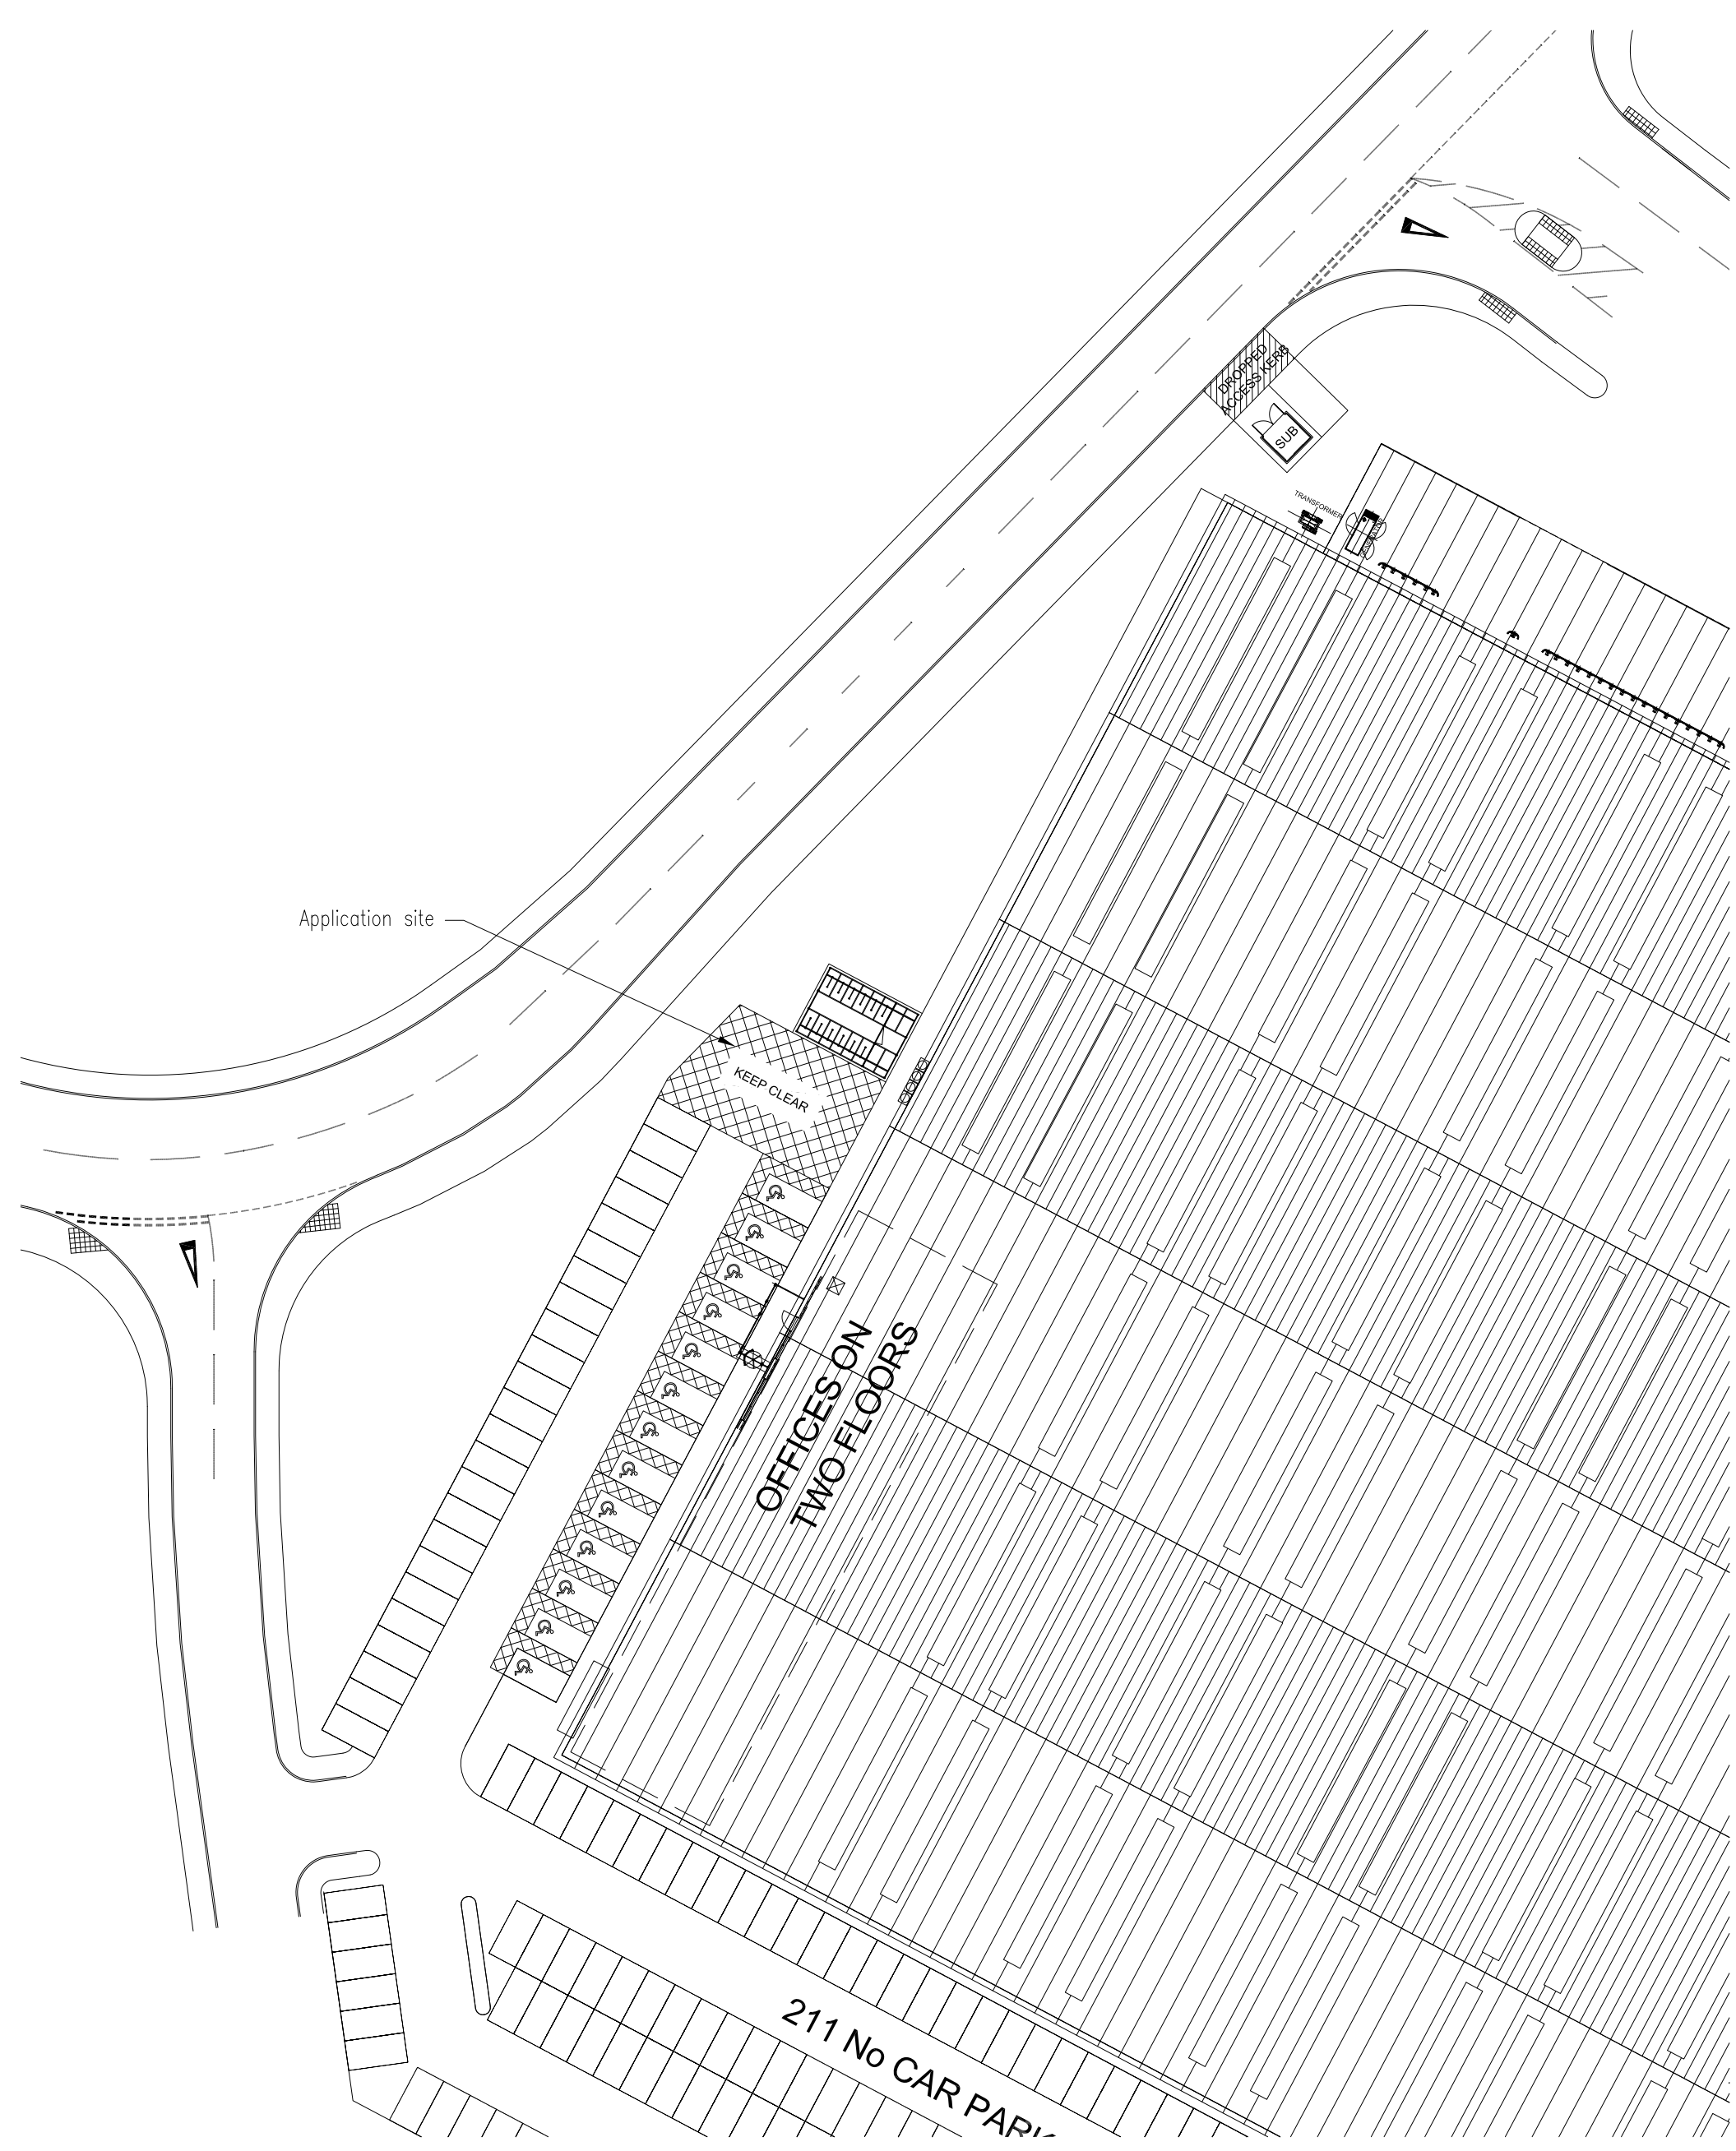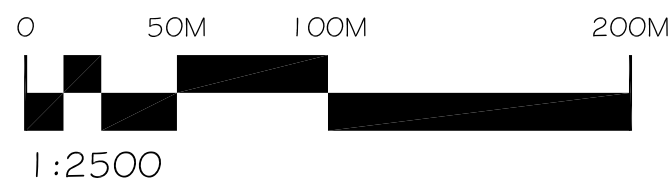

Site Layout Plan Scale 1:500@A1

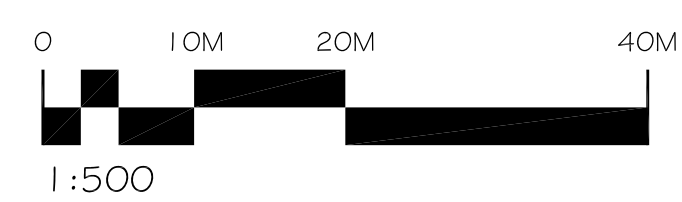

Rev	Description	Date

COPYRIGHT OF THIS DRAWING IS RESERVED BY ALPHA DESIGN LTD. DO NOT COPY WITHOUT WRITTEN PERMISSION.
DRAWINGS IN ELECTRONIC FORMAT ARE FOR INFORMATION ONLY AND SUPPLIED WITHOUT PREJUDICE. DO NOT REUSE TO THIRD PARTY WITHOUT EXPRESSED WRITTEN PERMISSION.

DO NOT SCALE OR DIGITIZE ANY INFORMATION FROM THIS DRAWING. ONLY USE STATED DIMENSIONS. CHECK DIMS PRIOR TO CONSTRUCTION. IF IN DOUBT ASK MAIN CONTRACTOR AND SUB CONTRACTORS MUST COMPLY WITH ALL ASPECTS OF THE CURRENT BUILDING REGULATIONS, CODES OF PRACTICE AND HEALTH AND SAFETY LEGISLATION.

Job Title
New Fencing, smoking shelters and portacabin

Rolls Royce Motor Cars Ltd
Technology and Logistics Centre
Newlands Road
Bognor Regis, PO22 9FJ

Drawing Title
Existing Site Plans

Alpha Design Ltd
ARCHITECTURAL DESIGN
PRINCIPAL DESIGNER
SWEPT PATH ANALYSIS
SBEM EPCS BREEAM

ALPHA DESIGN LTD
GROUND FLOOR
657 HIGH STREET
KINGSWINFORD
DY6 8AL
TEL NO :- 01384 270700
Email:-info@alphadesignltd.co.uk
Web :-www.alphadesignltd.co.uk

Drawn by	Checked by	Scale	Date
DW		Varies @ A1	Nov 16

Job Number	Drawing Number	Revision
1091	100	