


VARIES DISTRICT COUNCIL INFORMATION

A  
B  
C  
D  
E  
F  
G  
H

H

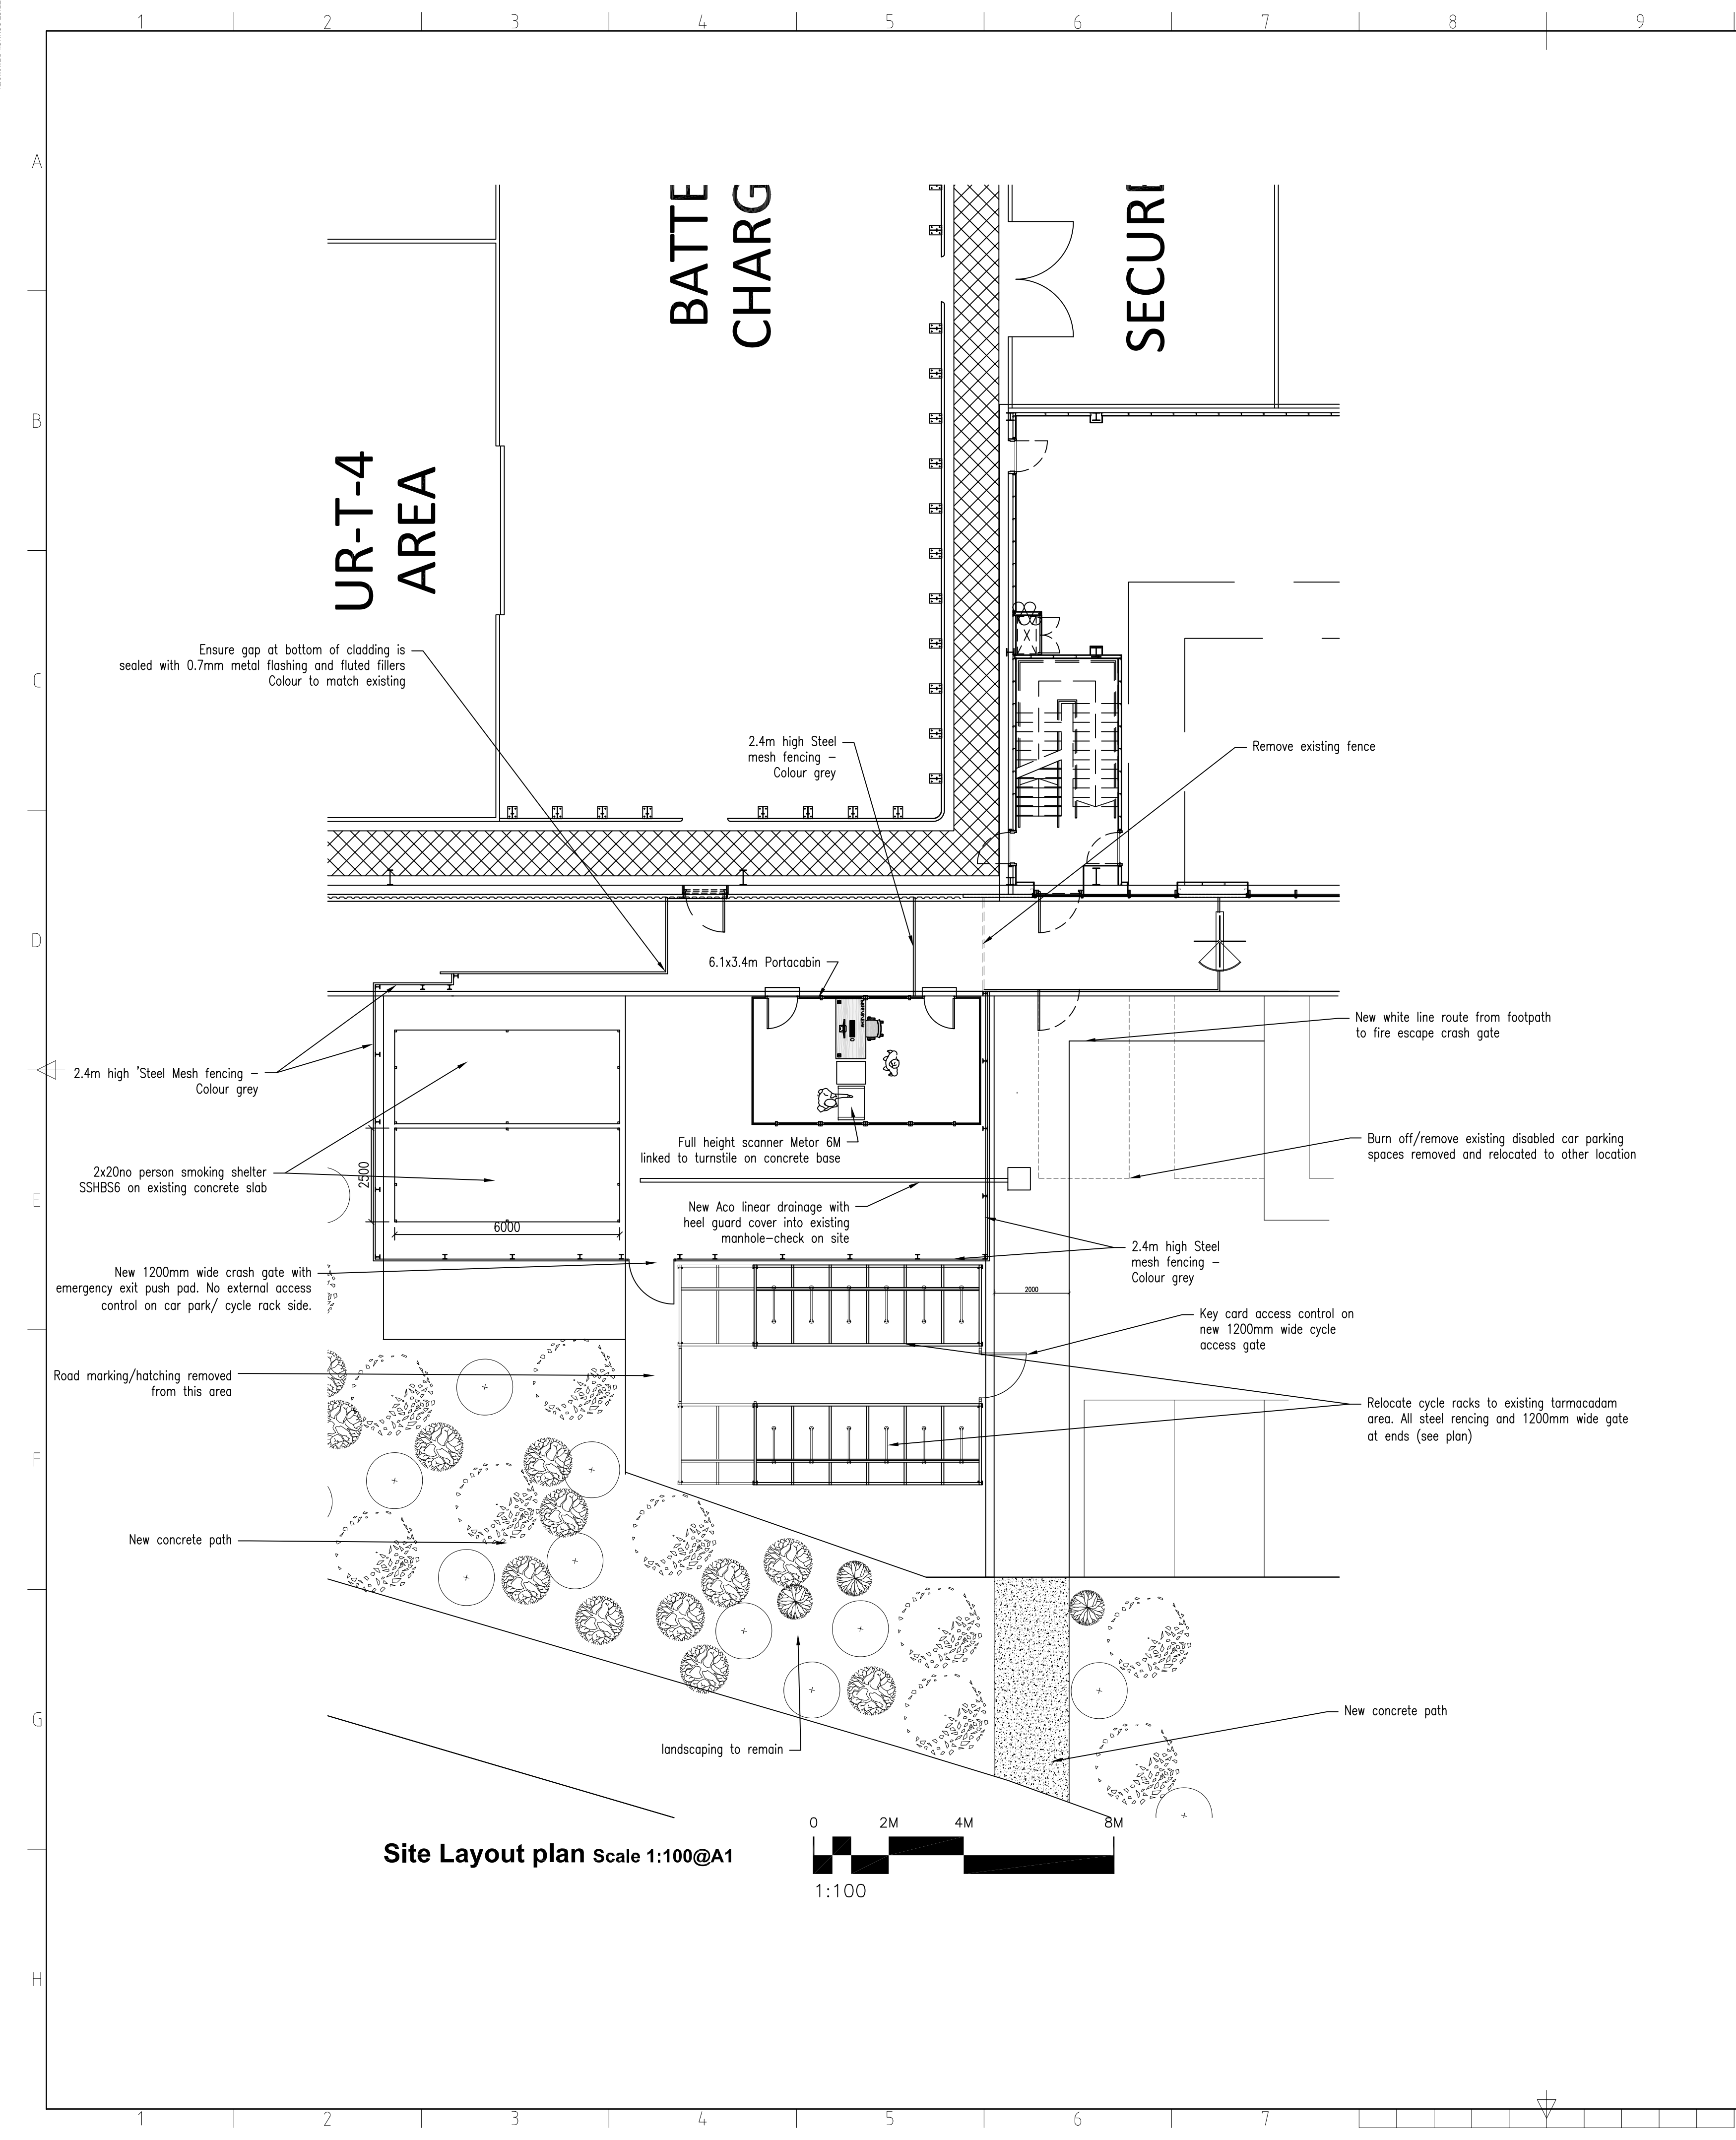


Site Layout plan Scale 1:100@A1




Proposed 20 person smoking shelter.  
premierlimited.co.uk




Example of steel mesh fencing - Lang and Fulton

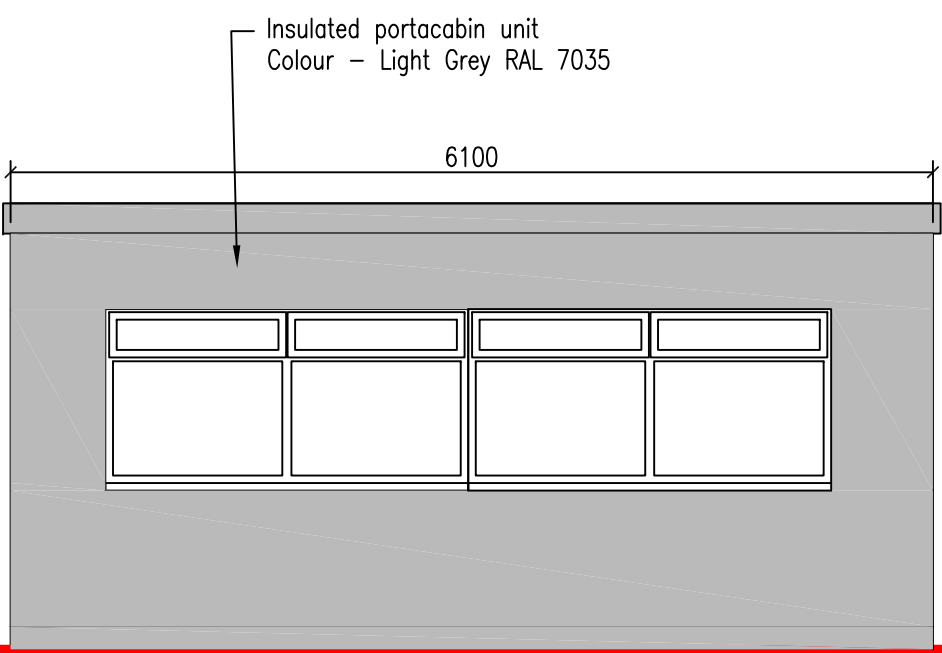

Portacabin Front Elevation Scale 1:50 @ A1

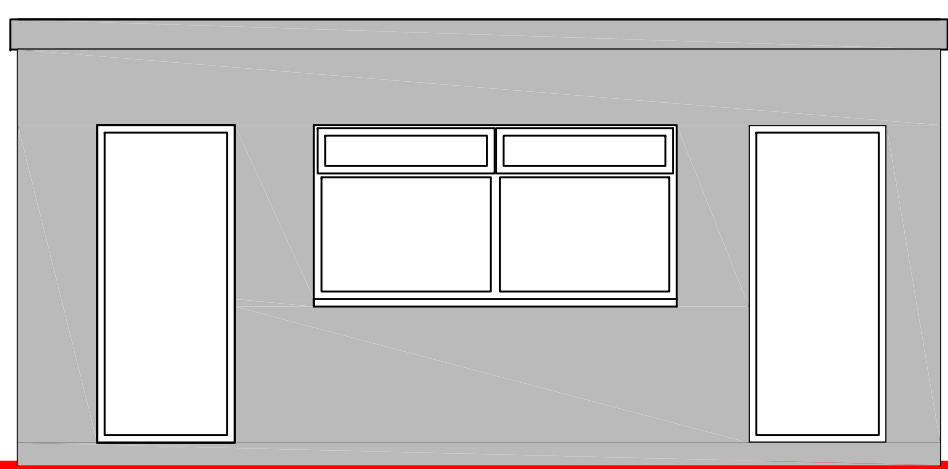

Portacabin Rear Elevation Scale 1:50 @ A1

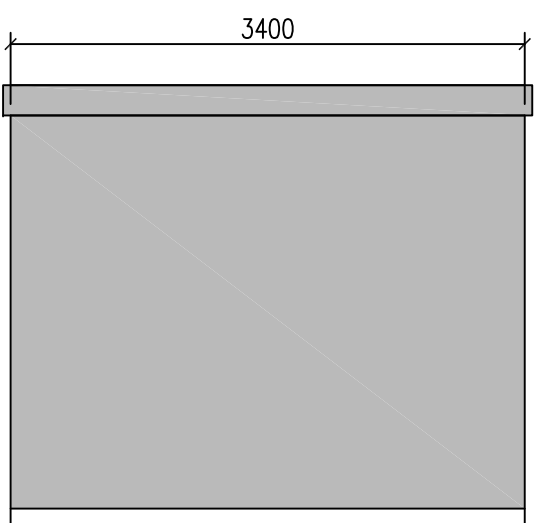

Portacabin Side Elevation Scale 1:50 @ A1



Portacabin Side Elevation Scale 1:50 @ A1

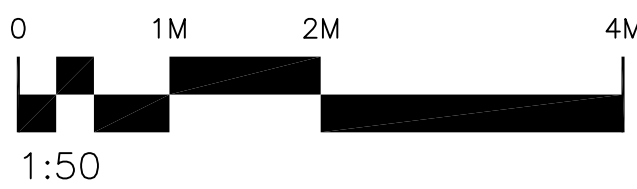


Photo of existing cycle shelters to be located (see plans)

CONSTRUCTION DESIGN MANAGEMENT

THIS PROJECT IS TO CONFORM TO C.D.M. REQUIREMENTS  
SPECIFIC RISKS RELATING TO THIS DRAWING ARE:

| Risk | Description | Classification | Action |
|------|-------------|----------------|--------|
|      |             |                |        |

| Rev | Description                         | Date   |
|-----|-------------------------------------|--------|
| A   | Existing cycle shelters photo added | Feb 18 |

COPYRIGHT OF THIS DRAWING IS RESERVED BY ALPHA DESIGN LTD. DO NOT COPY OR DIGITIZE ANY INFORMATION FROM THIS DRAWING. ONLY USE STATED DIMENSIONS. CHECK DIMS PRIOR TO CONSTRUCTION. IF IN DOUBT ASK MAIN CONTRACTOR AND SUB CONTRACTORS MUST COMPLY WITH ALL ASPECTS OF THE CURRENT BUILDING REGULATIONS, CODES OF PRACTICE AND HEALTH AND SAFETY LEGISLATION.

Job Title  
**Security Airlock**  
**Rolls Royce Motor Cars Ltd**  
**Bognor Regis**

Drawing Title  
**Proposed Security Airlock Layout (Larger Scale)**

Alpha Design Ltd  
ARCHITECTURAL DESIGN  
PRINCIPAL DESIGNER  
SWEPT PATH ANALYSIS  
SBEM EPCS BREEAM

ALPHA DESIGN LTD  
GROUND FLOOR  
657 HIGH STREET  
KINGSWINFORD  
DY6 8AL  
TEL NO :- 01384 270700  
Email :- info@alphadesignltd.co.uk  
Web :- www.alphadesignltd.co.uk

|                           |                                  |                             |                       |
|---------------------------|----------------------------------|-----------------------------|-----------------------|
| Drawn by<br><b>DW</b>     | Checked by<br><b>Varies @ A1</b> | Scale<br><b>Varies @ A1</b> | Date<br><b>Jan 18</b> |
| Job Number<br><b>1091</b> | Drawing Number<br><b>05</b>      | Revision<br><b>A</b>        |                       |