


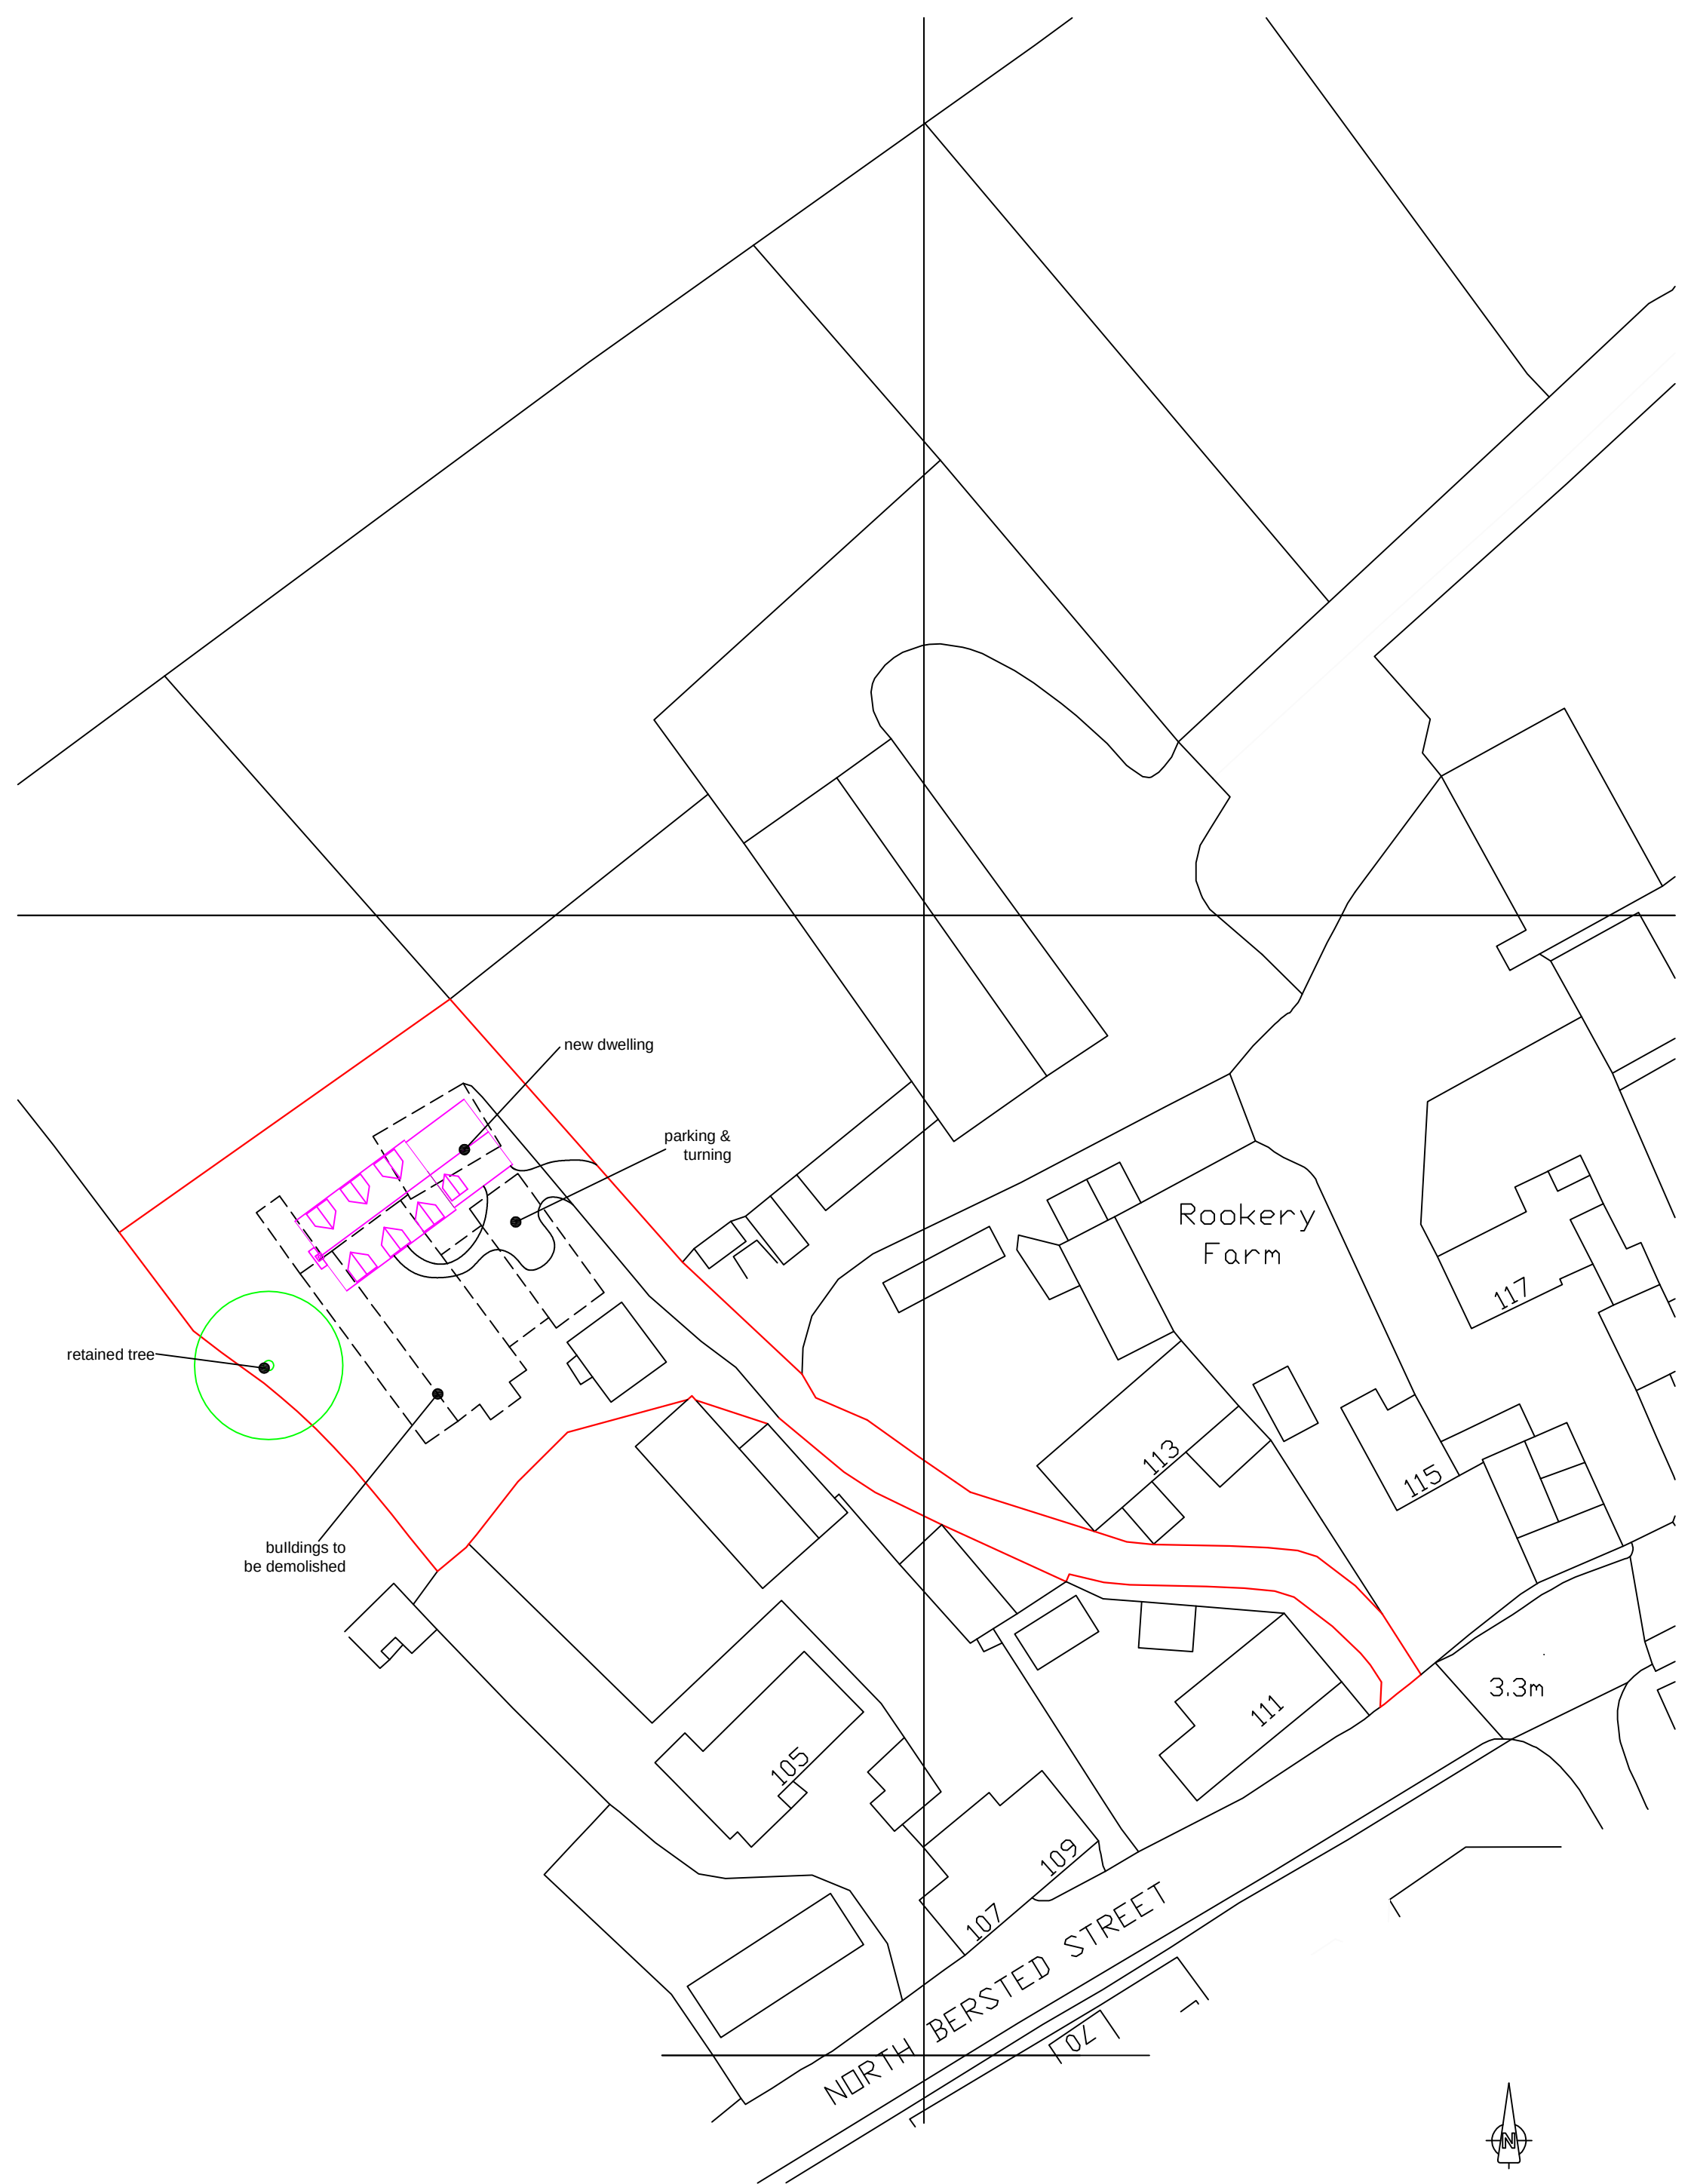

Drawing 3 - Proposed Site Plan

Scale 1:500 @ A3