



FLOOR AREAS FIGURES:
EXISTING BUILDINGS: 393sq m
PROPOSED DWELLING: 260sq m
= 34% REDUCTION IN FLOOR AREA

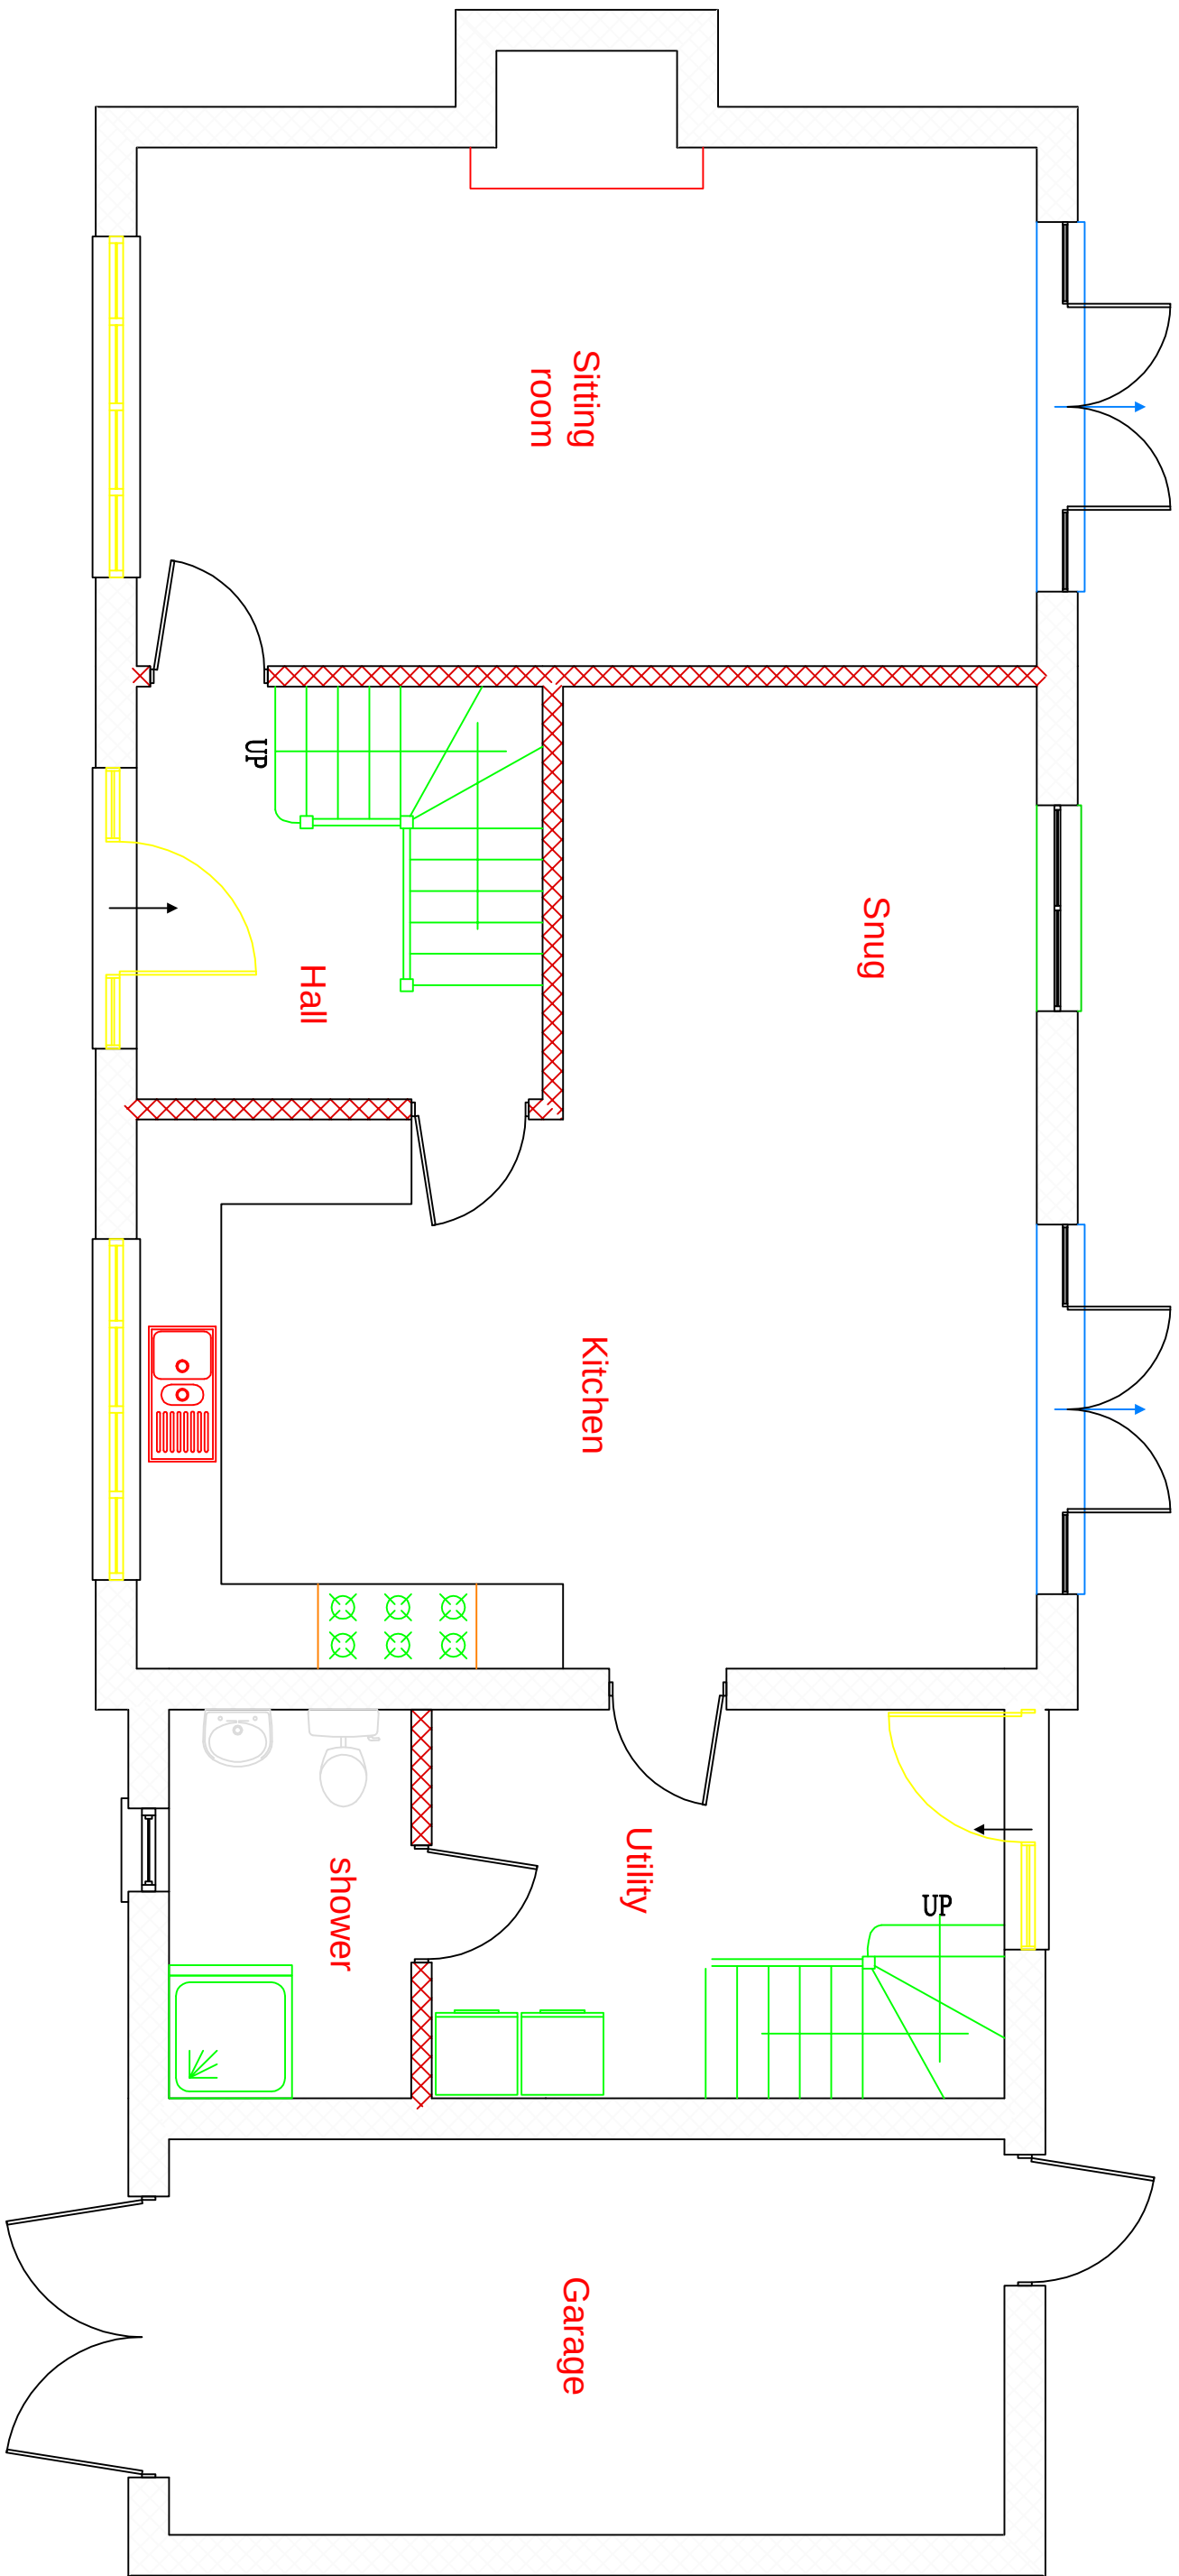

GROUND FLOOR

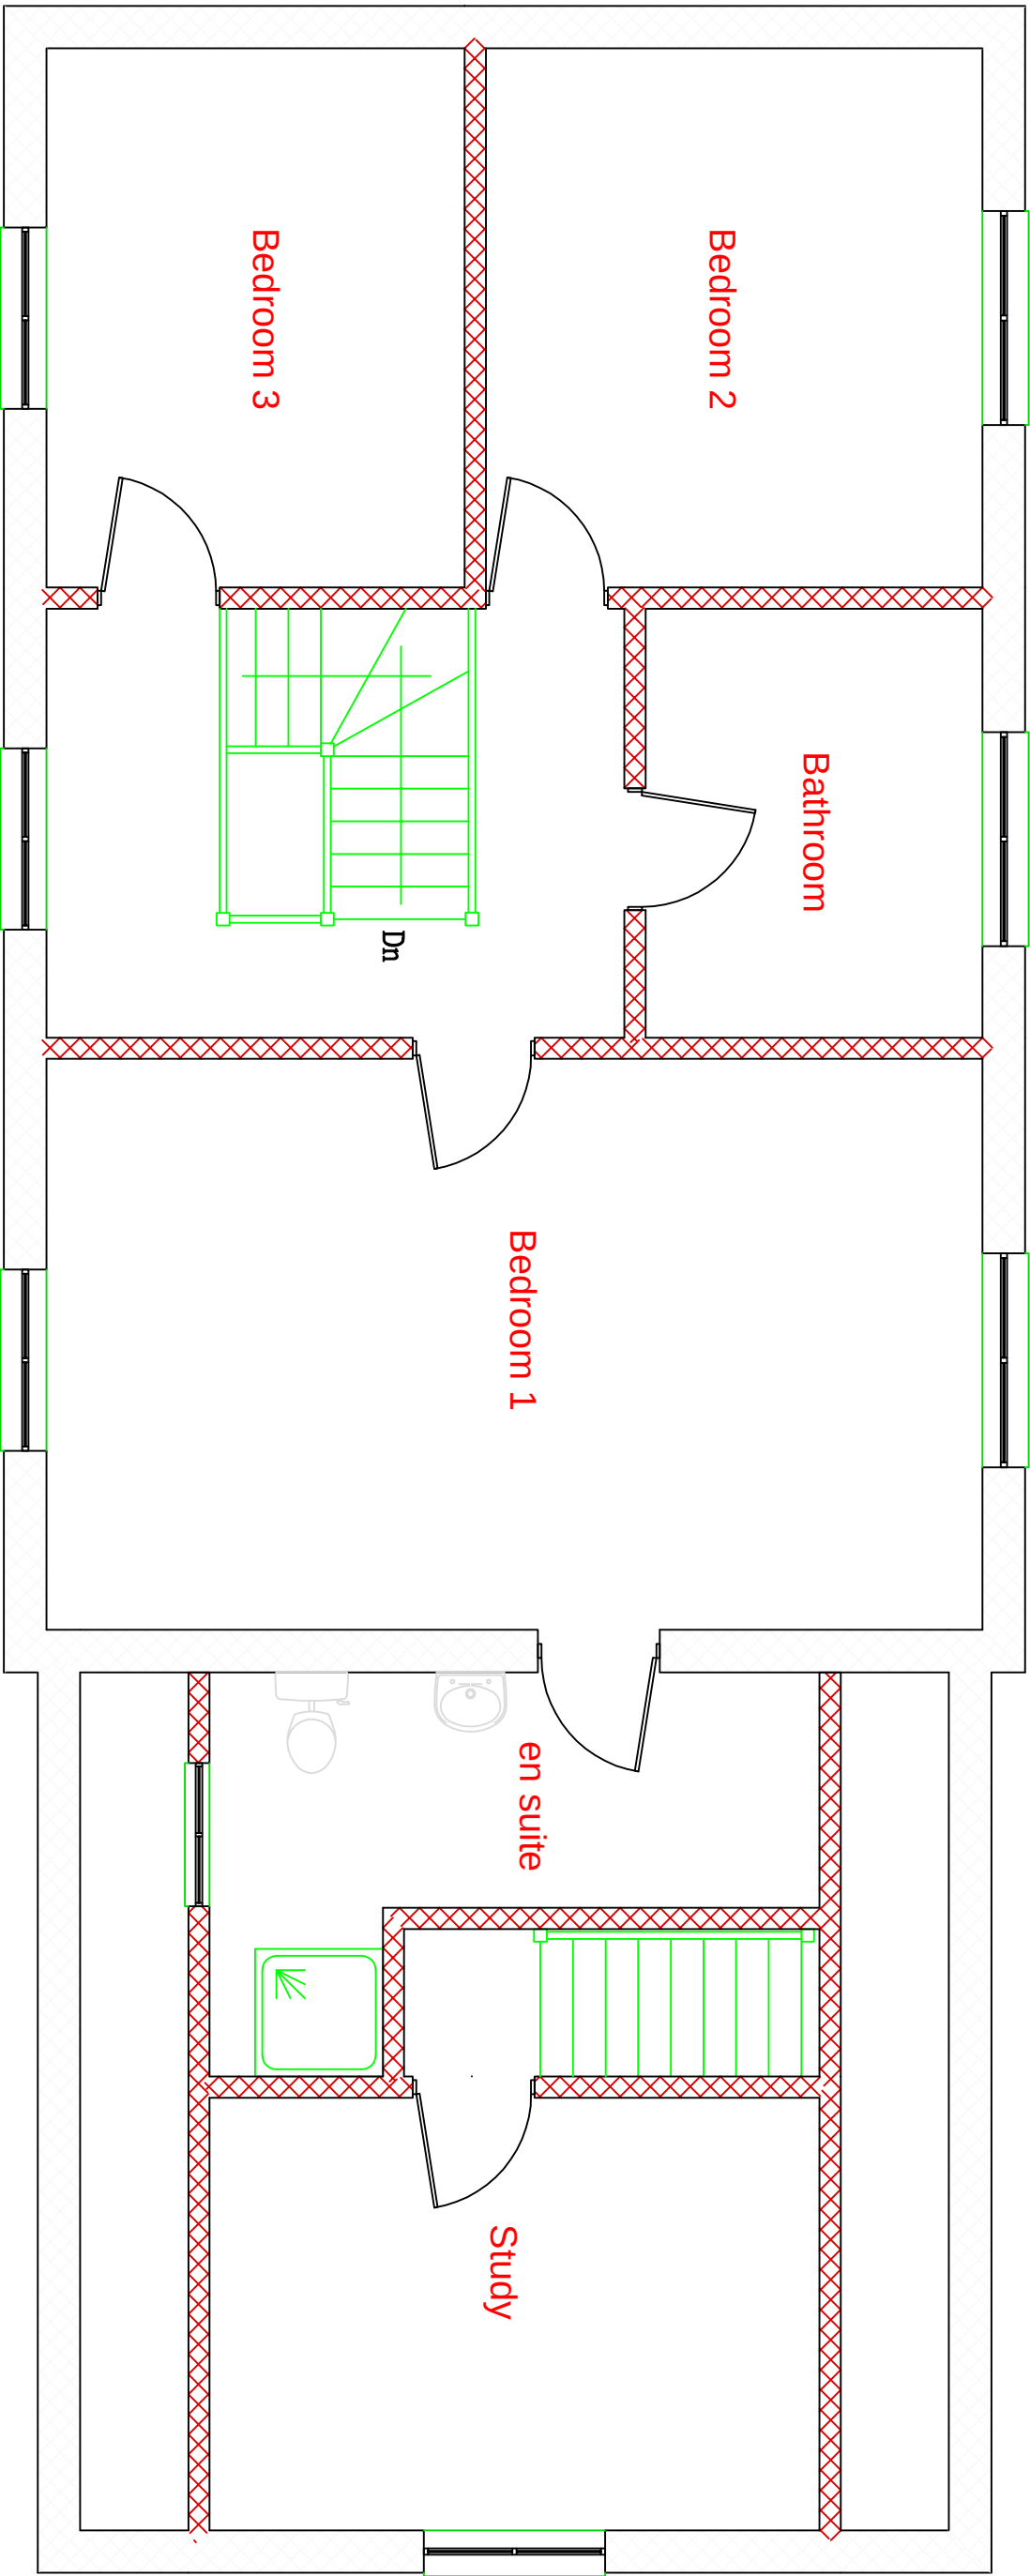

FIRST FLOOR

CLIENT
Tim Hall

PROJECT
Rear of 105
North Bersted Street

TITLE
Proposed Floor Plans

STATUS
PLANNING
DATE 09.12.2019 SCALE 1:50 @ A1

DRAWN BY
SJ
REVIEWED BY
SJ
DRAWING NUMBER
5

STEPHEN JUPP MRTPI
CHARTERED TOWN PLANNER
348 CHICHESTER ROAD, BOGNOR REGIS
West Sussex PO21 5BX
Tel 01243 822113
Email: steve@planning-solutions.co.uk
www.planning-solutions.co.uk