


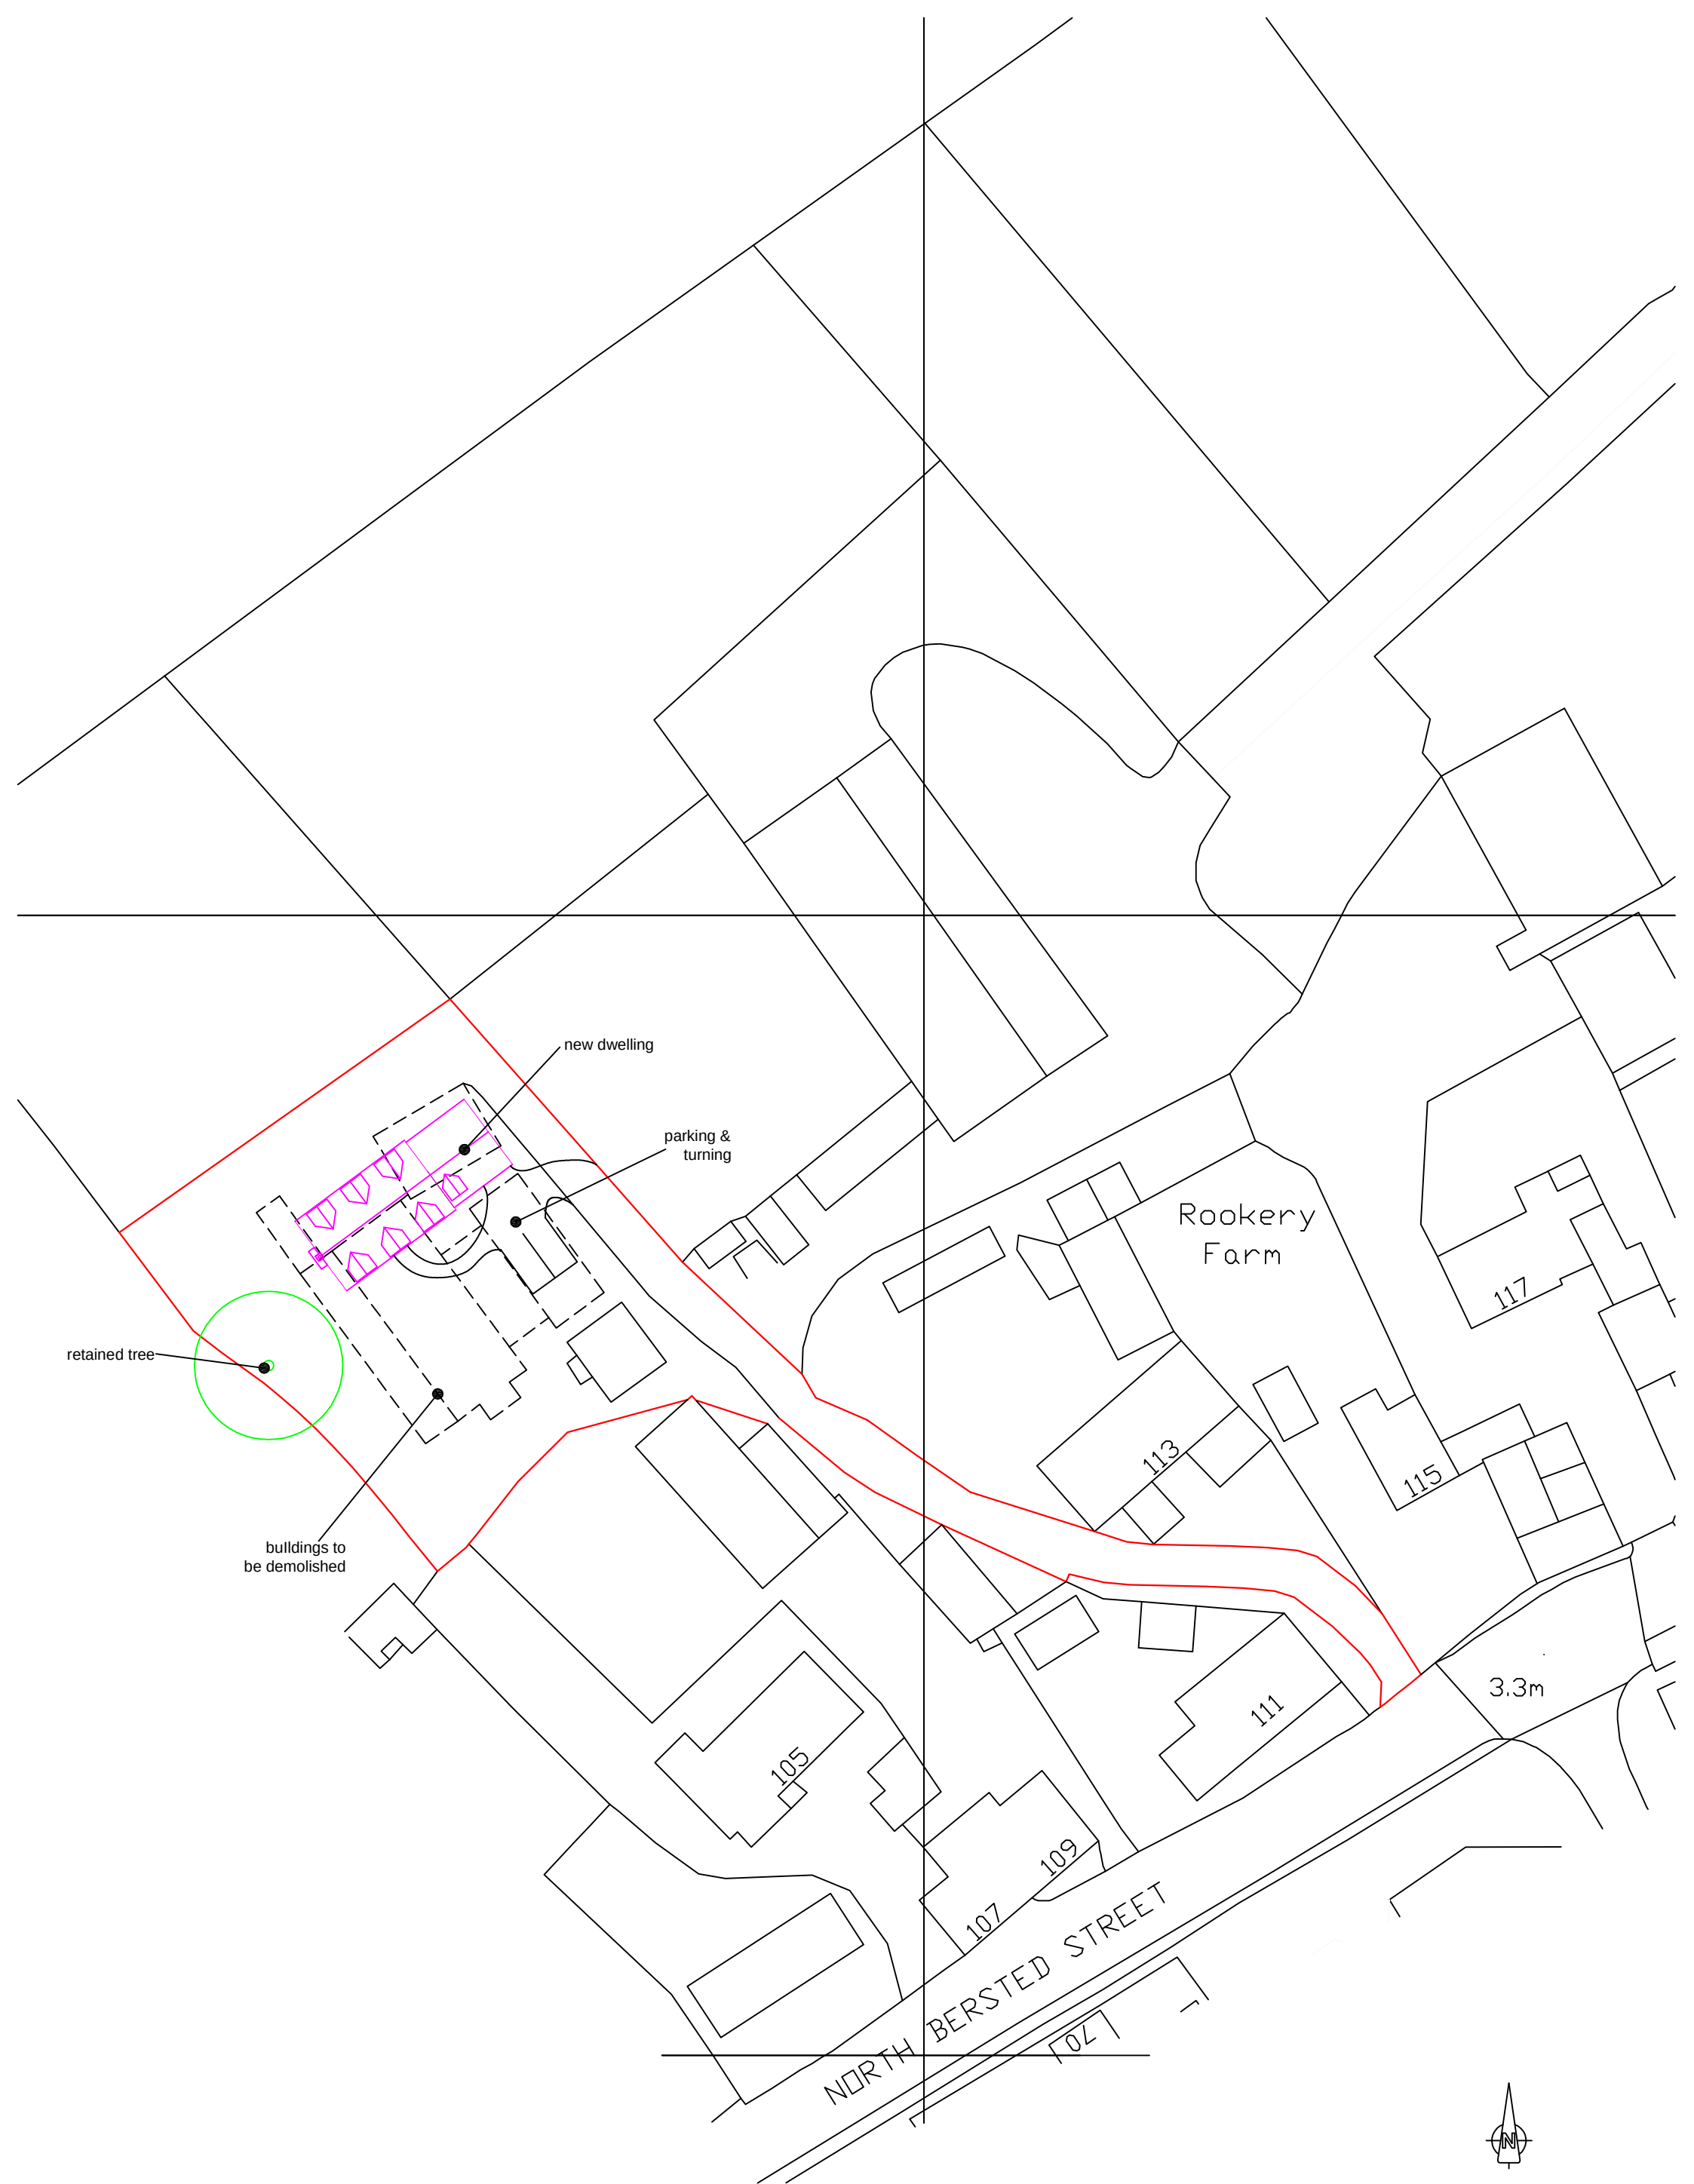

Drawing 3A - Proposed Site Plan

Scale 1:500 @ A3