



Rev.	Date	Note	Author	Checked
-	dd/mm/yy	Note	XXX	XXX

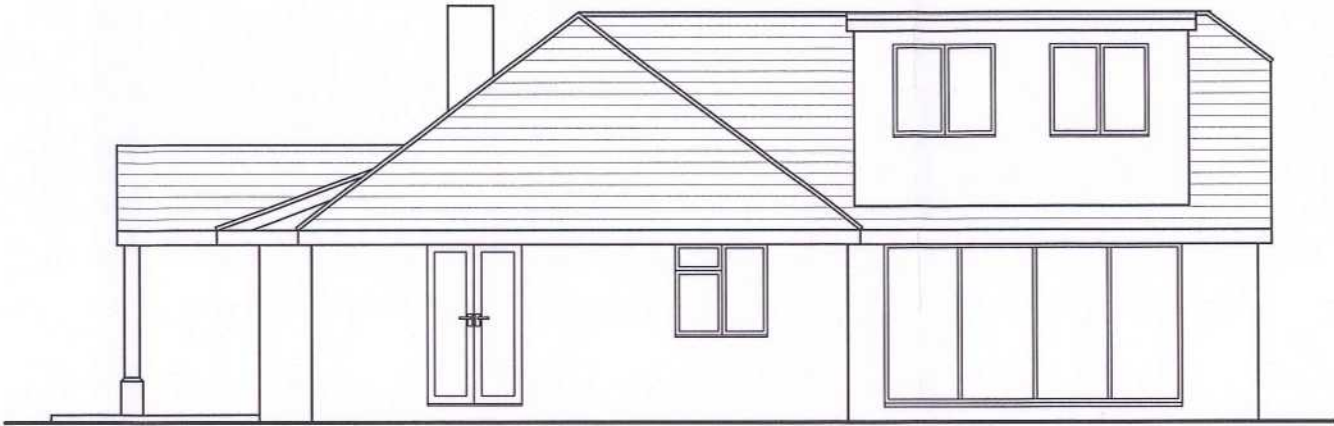


AS APPROVED SOUTH ELEVATION
SCALE 1:100




AS APPROVED EAST ELEVATION
SCALE 1:100

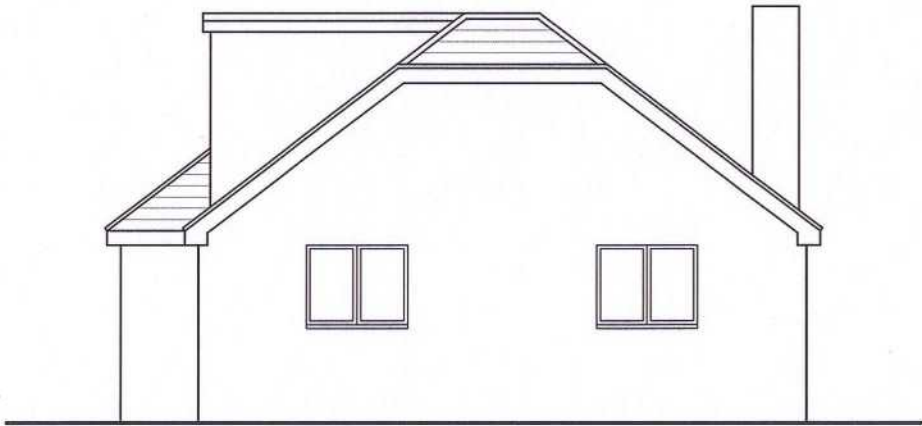

AS APPROVED NORTH ELEVATION
SCALE 1:100

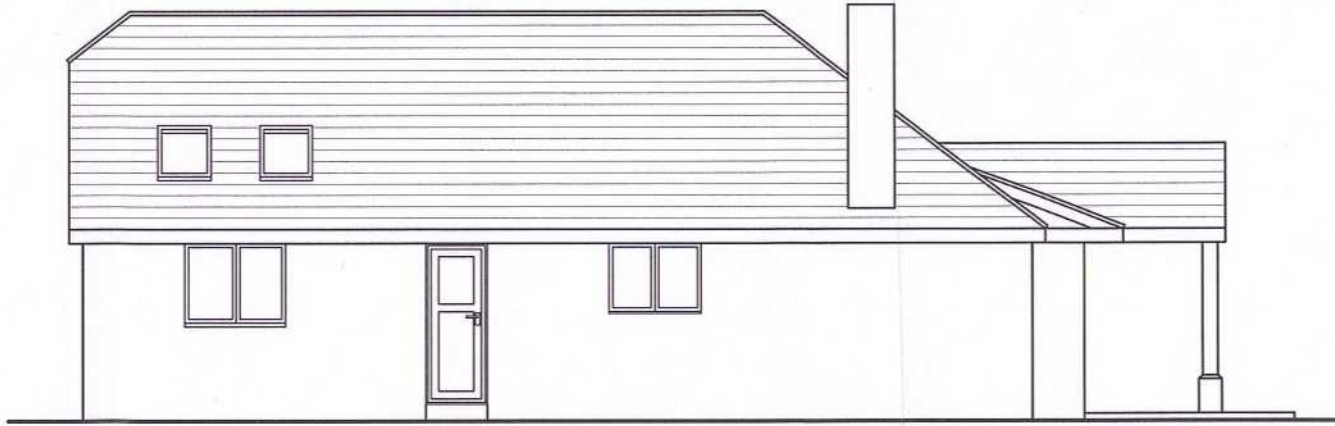

AS APPROVED WEST ELEVATION
SCALE 1:100

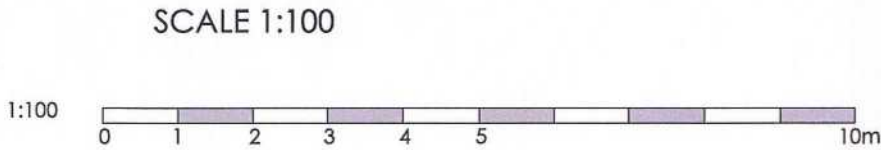

Project	REAR & SIDE EXTENSION 266 CHICHESTER ROAD BOGNOR REGIS PO21 5AX					Drawing	PROPOSED ELEVATIONS			
						Job-Dwg Number	16067-PL-005		Rev.	-
Client	MS LOUISA USSHER					 JAMES POTTER ASSOCIATES www.jpa.design JPA - PORTSMOUTH Suite 2, Winter Works, Rear of 119 Winter Road, Southsea, Portsmouth, PO4 8DS t. +44(0)2393 871 000				
Status	PLANNING									
Scale	1:100		Sheet Size A3							
Author	RH	Checked	JP	Date	07/02/17					