





Rev.	Date	Note	Author	Checked
A	16/03/17	Amended West elevation.	JP	RR

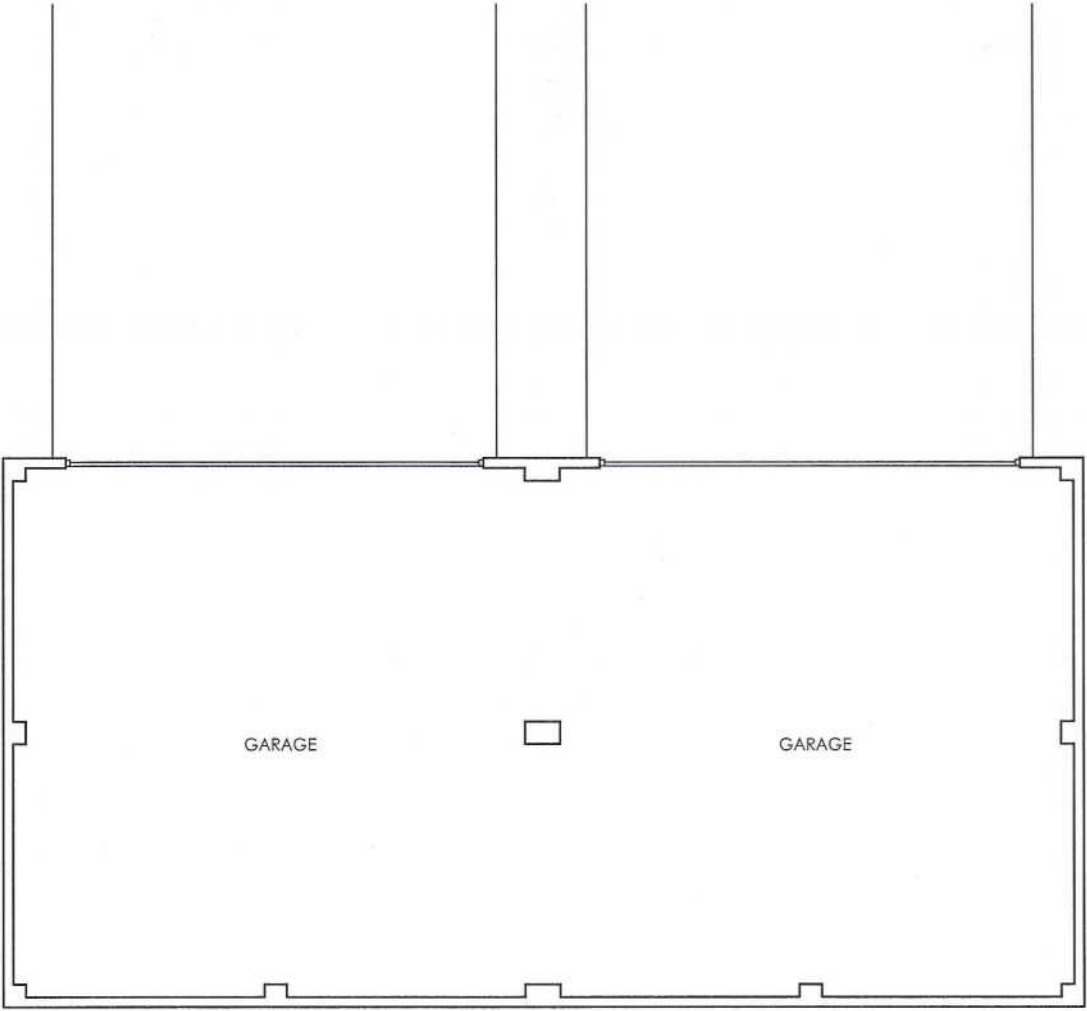


AS APPROVED GARAGE PLAN
SCALE 1:100

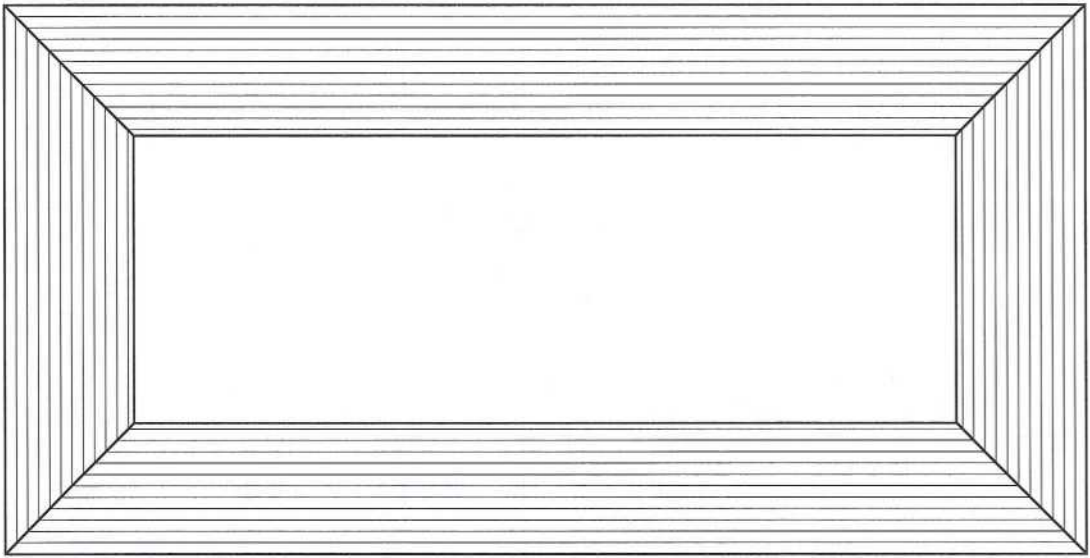


AS APPROVED GARAGE ROOF PLAN
SCALE 1:100

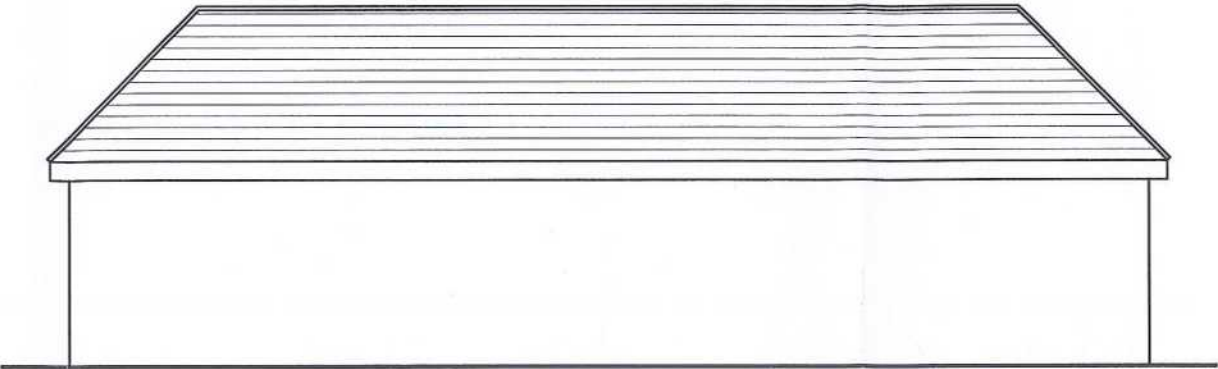 


AS APPROVED GARAGE WEST ELEVATION
SCALE 1:100

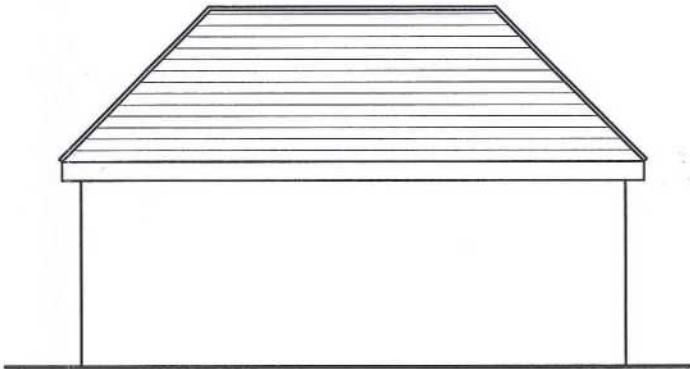

AS APPROVED GARAGE SOUTH ELEVATION
SCALE 1:100

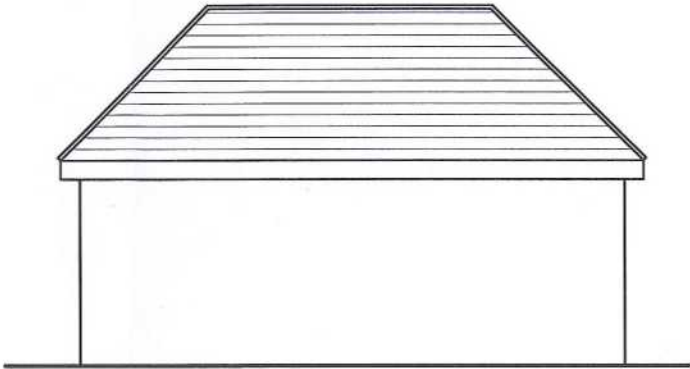

AS APPROVED GARAGE NORTH ELEVATION
SCALE 1:100

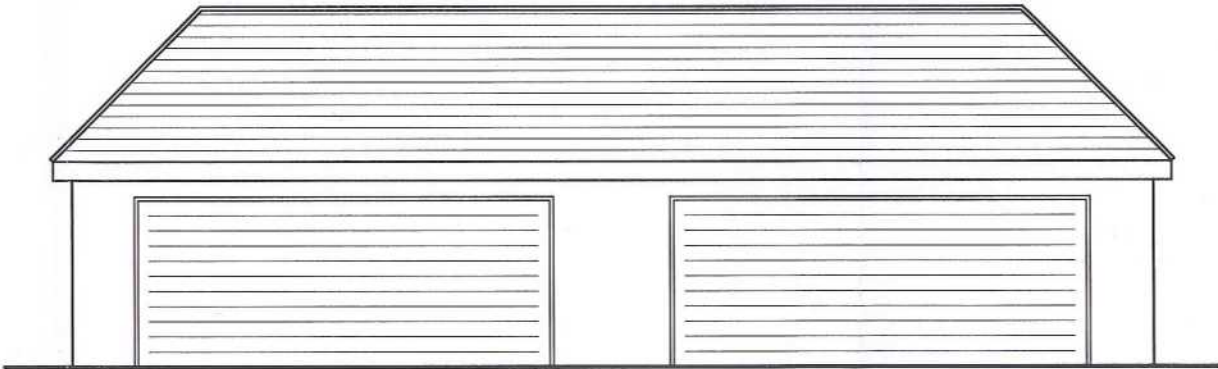

AS APPROVED GARAGE EAST ELEVATION
SCALE 1:100

Project	REAR & SIDE EXTENSION 266 CHICHESTER ROAD BOGNOR REGIS PO21 5AX					Drawing	PROPOSED GARAGE			
						Job-Dwg Number	16067-PL-006		Rev.	A
Client	MS LOUISA USSHER					 JAMES POTTER ASSOCIATES www.jpa.design JPA - PORTSMOUTH Suite 2, Winter Works, Rear of 119 Winter Road, Southsea, Portsmouth, PO4 8DS t. +44(0)2393 871 000				
Status	PLANNING									
Scale	1:100		Sheet Size A3							
Author	RH	Checked	JP	Date	07/02/17					