


Rev.	Date	Note	Author	Checked
A	16/03/17	Amended drawing titles	JP	RR




EXISTING SOUTH ELEVATION
SCALE 1:100



EXISTING EAST ELEVATION
SCALE 1:100

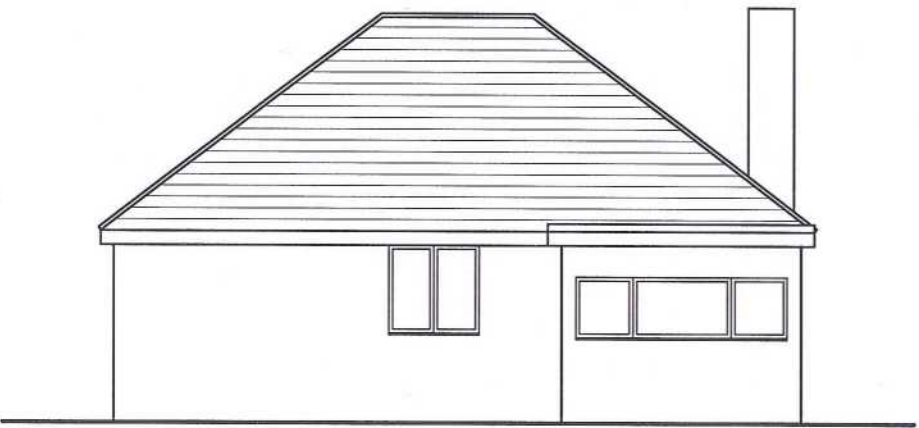


EXISTING NORTH ELEVATION
SCALE 1:100

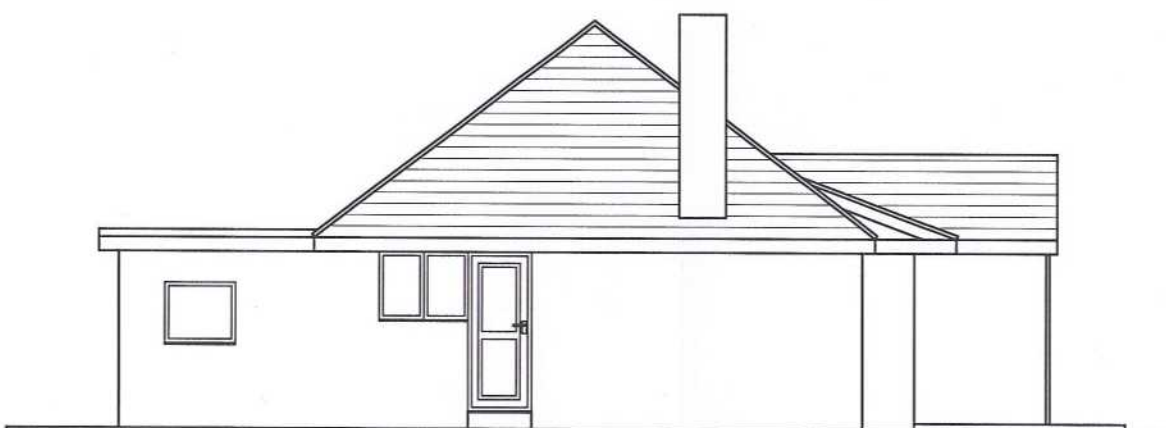

EXISTING WEST ELEVATION
SCALE 1:100

SCALE 1:100

 

Project	REAR & SIDE EXTENSION 266 CHICHESTER ROAD BOGNOR REGIS PO21 5AX					Drawing	EXISTING ELEVATIONS			
						Job-Dwg Number	16067-PL-004		Rev.	A
Client	MS LOUISA USSHER					 JAMES POTTER ASSOCIATES www.jpa.design JPA - PORTSMOUTH Suite 2, Winter Works, Rear of 119 Winter Road, Southsea, Portsmouth, PO4 8DS t. +44(0)2393 871 000				
Status	PLANNING									
Scale	1:100		Sheet Size	A3						
Author	RH	Checked	JP	Date	07/02/17					

PRICKET COUNCIL BE/2517/HH