

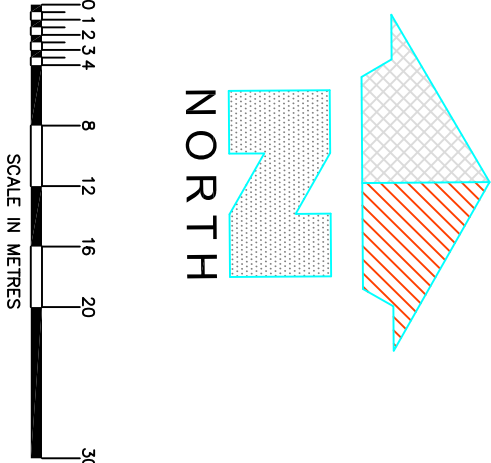


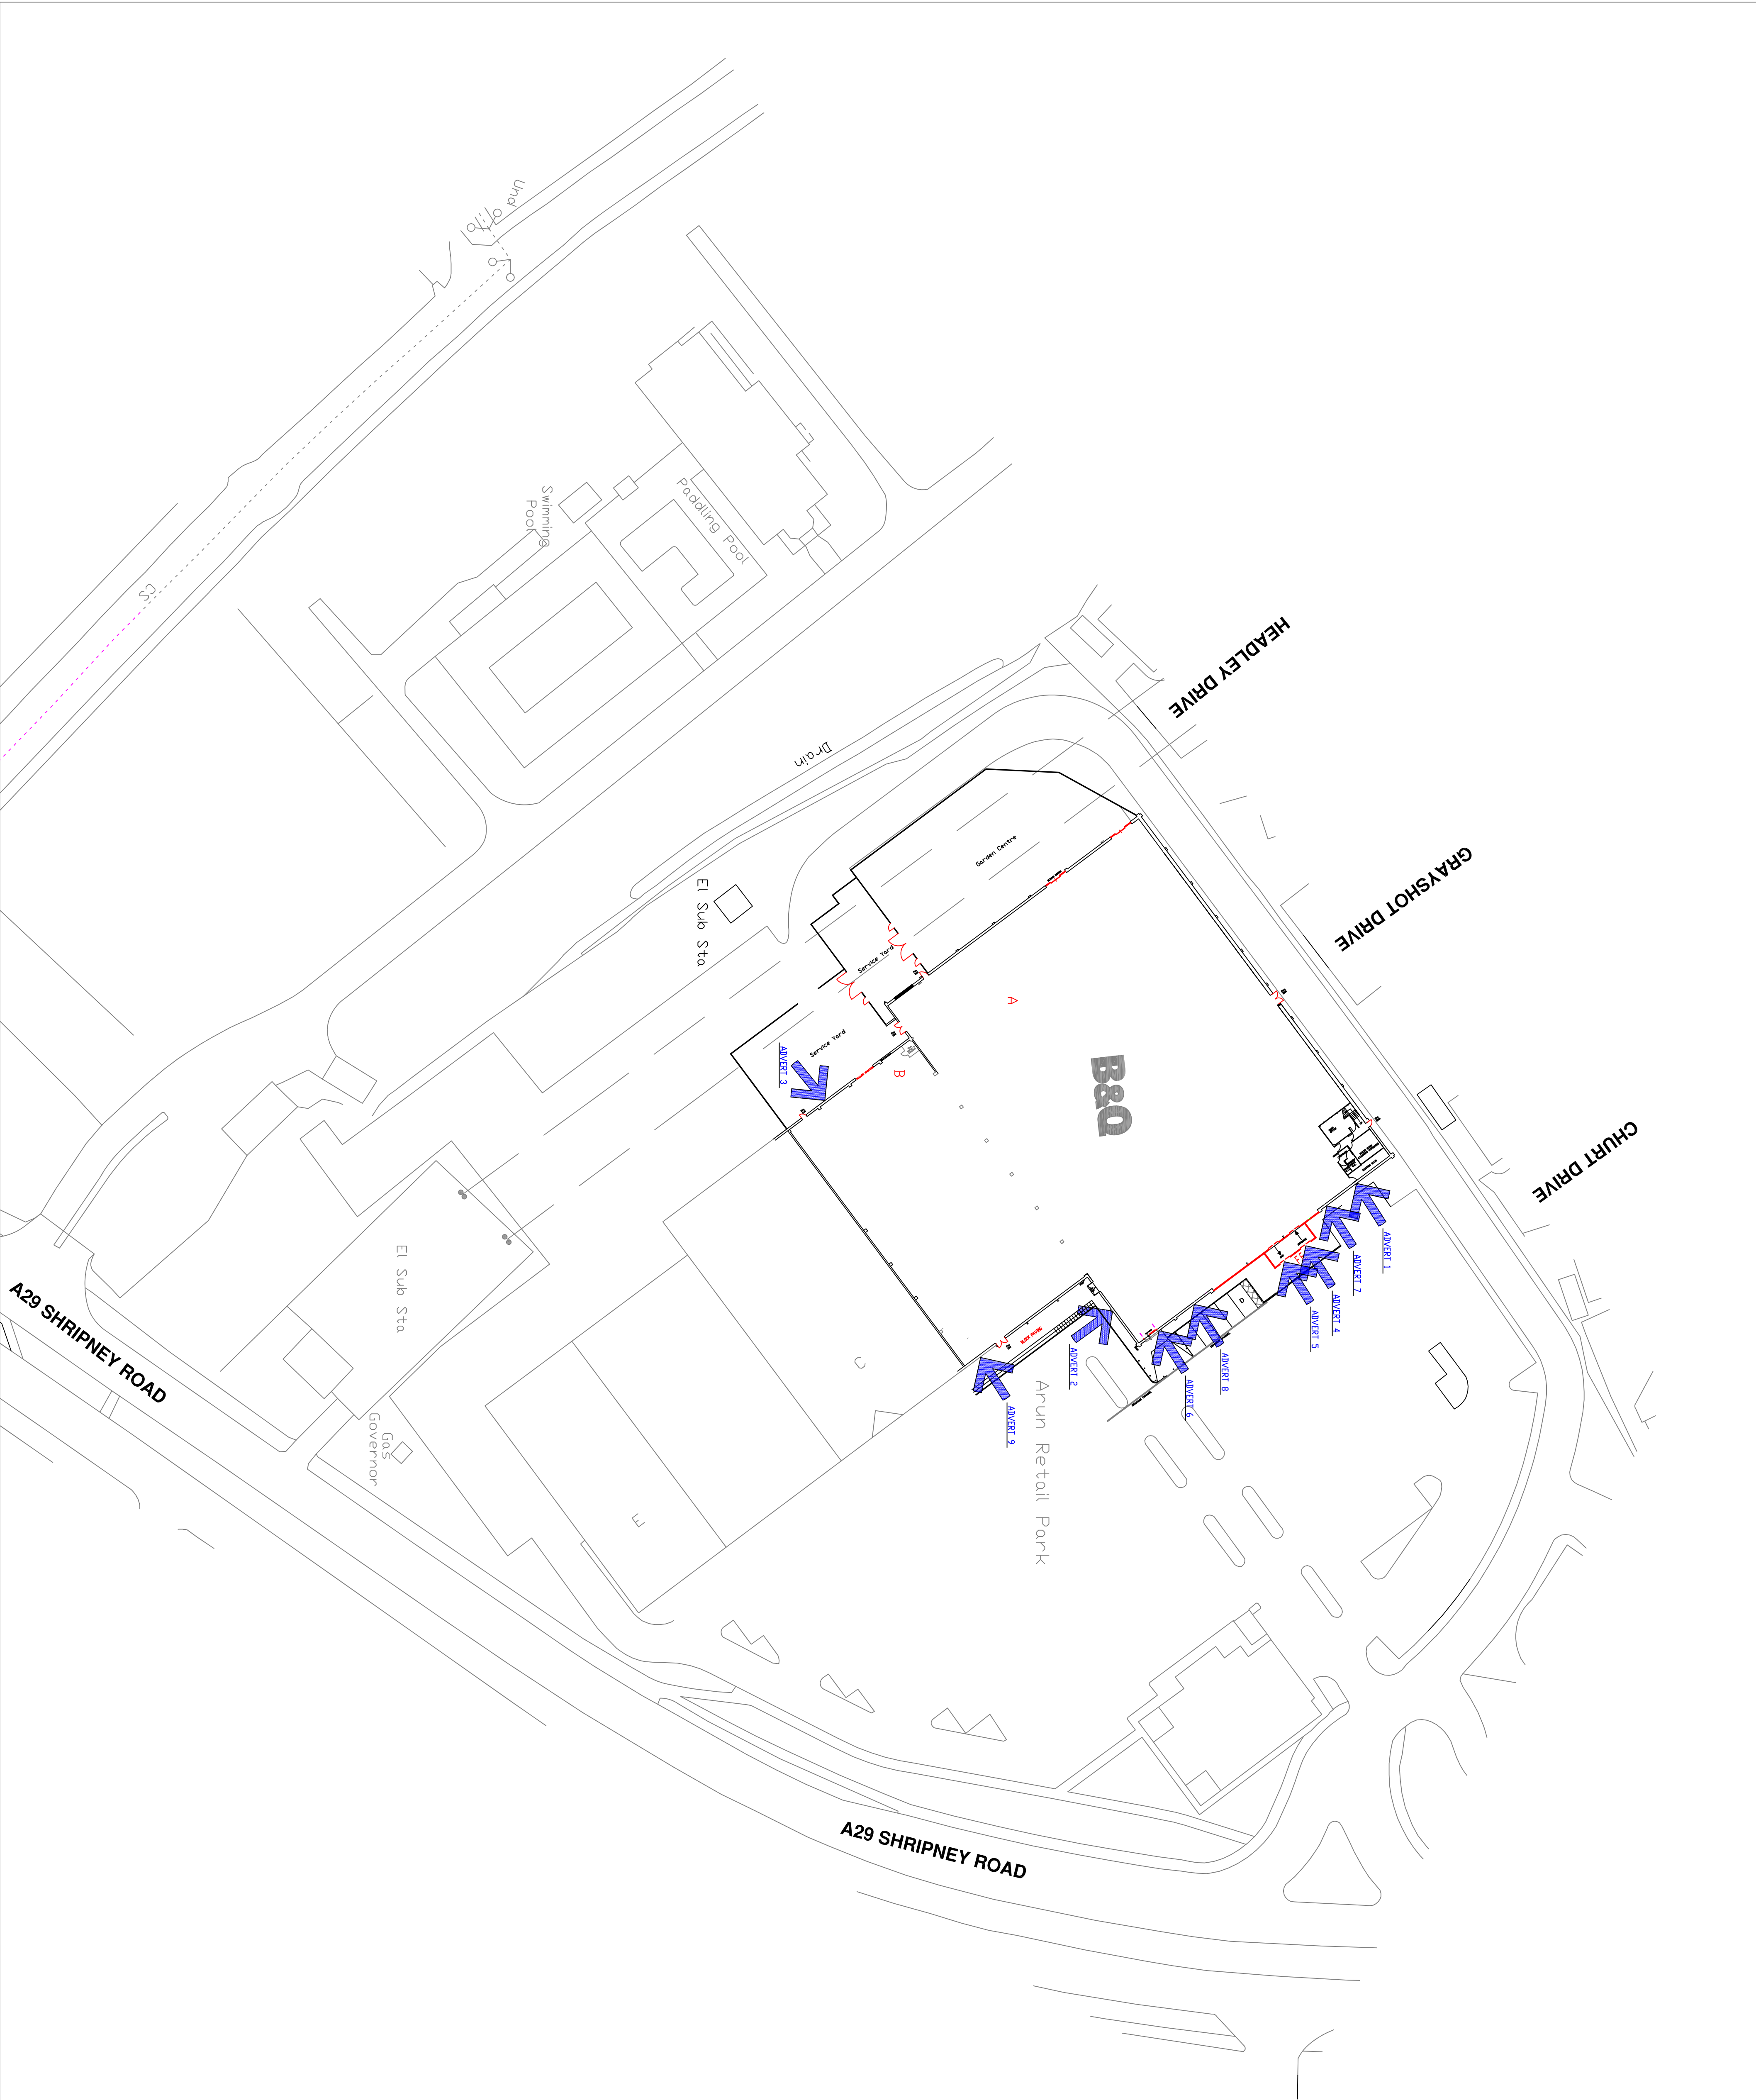

REV: B	24/11/12	BUILDING SIGNS ADDED.
REV: A	23/10/12	TRADE ENTRANCE DOOR MOVED.
CLIENT:	B&Q PLC	DESCRIPTION:
DRAWING:	SITE PLAN	
PROJECT:	B&Q MINI WAREHOUSE	
	SHRIPNEY DRIVE	
	PO22 9NF	
DRAWING NO:	23050/104	DRAWN BY: GW
SCALE:	1500 & A1	DATE: OCTOBER 2012

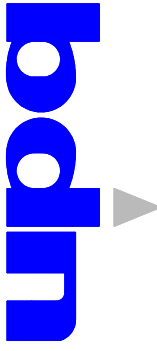

THE NEWGREEN CENTRE, AYKLEY HEADS, DURHAM CITY PH 97S
TEL: 0191 3837310 FAX: 0191 3837311
EMAIL: durham@bdnhd.com

B&Q - THIS DRAWING IS NOT TO BE COPIED - FURTHER INFORMATION ONLY TO BE TAKEN FROM THE B&Q WEBSITE OR BY VISITING A B&Q STORE.
A COPYRIGHT OF THIS DRAWING IS OWNED BY B&Q RETAIL GROUP LIMITED LTD.