
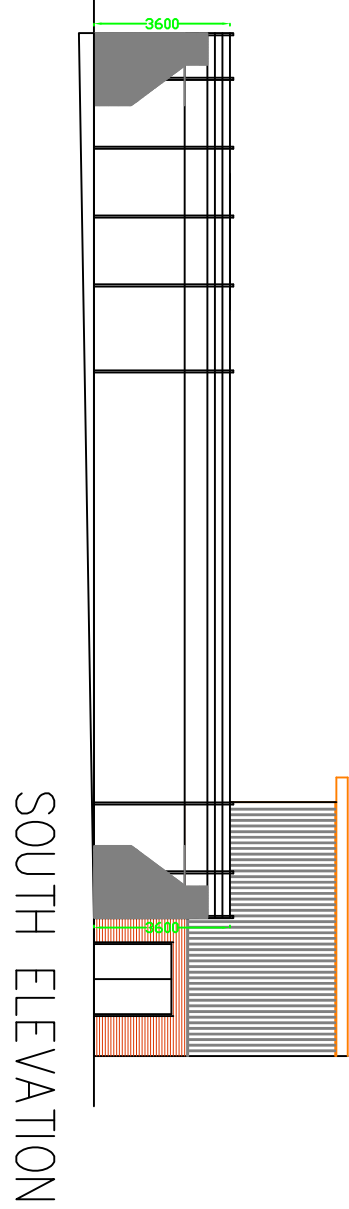
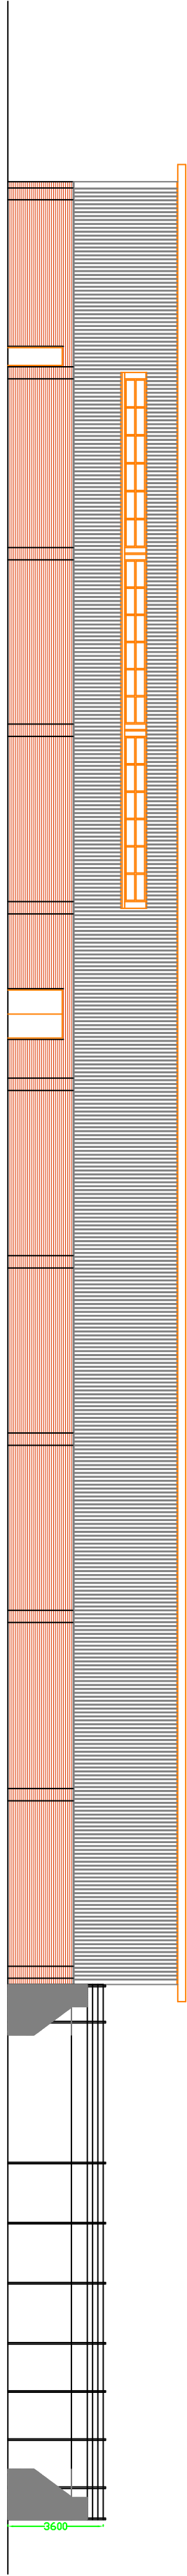


WEST ELEVATION SHOWING EXTENT OF GARDEN CENTRE & SERVICE YARD FENCING

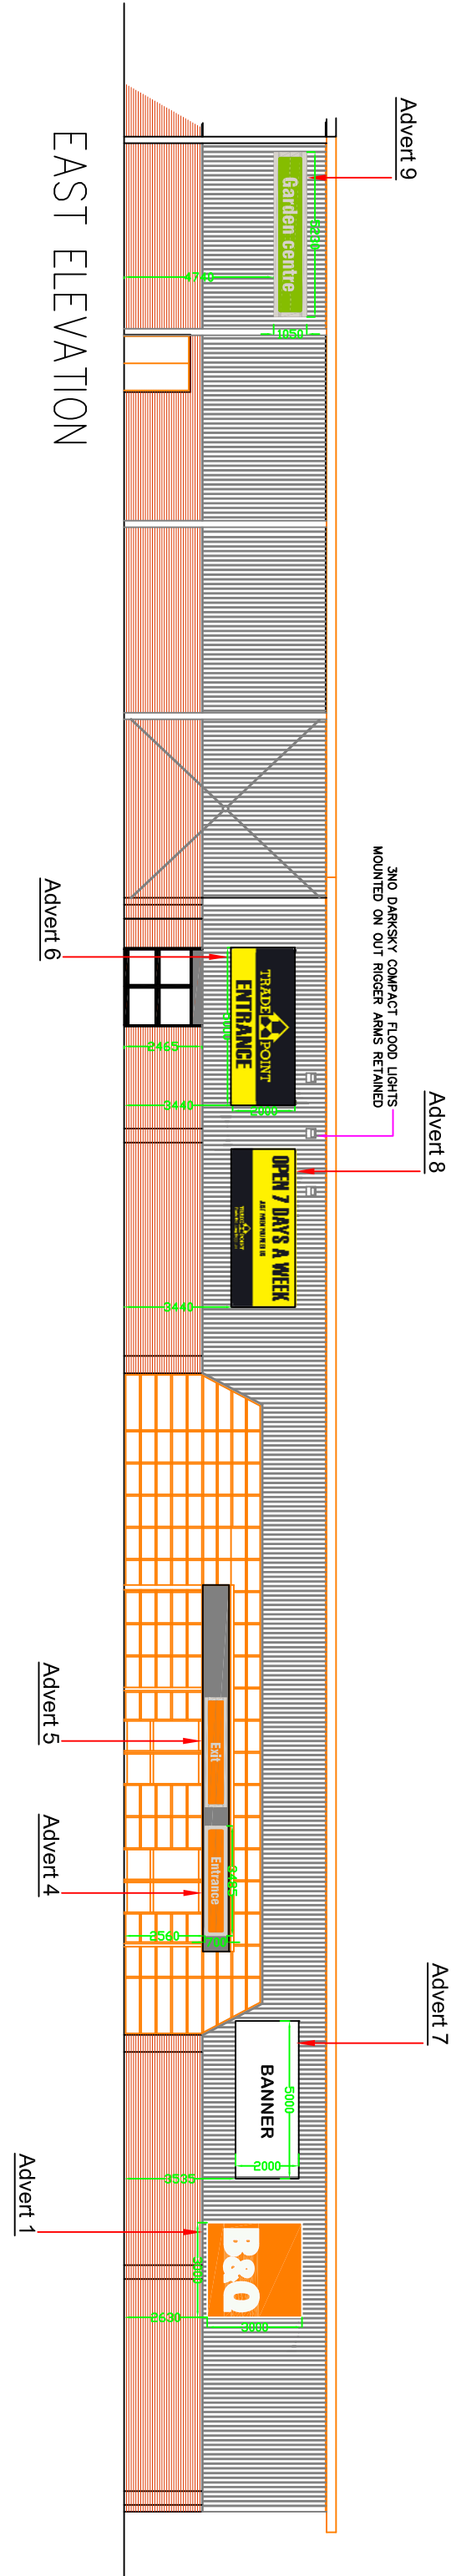

Type of sign 1: 3000mm x 2000mm Intensity Illuminated facade quantum box sign mounted on steel frame, 2500mm deep fascia box with white illuminated B&Q letters on orange RAL 2009 illuminated background. B&Q letters which are modified type bold. Illumination by 24 volt, 1 watt white LED's with nominal life of 35,000 hours set at approx 50mm centres to give good illumination - static illumination not exceeding 600 cd/m². Height to underside of sign - 2500mm.

Type of sign 2: 3000mm x 3000mm Intensity Illuminated facade quantum box sign mounted on steel frame, 2500mm deep fascia box with white illuminated B&Q letters on orange RAL 2009 illuminated background. B&Q letters which are modified type bold. Illumination by 24 volt, 1 watt white LED's with nominal life of 35,000 hours set at approx 50mm centres to give good illumination - static illumination not exceeding 600 cd/m². Height to underside of sign - 2500mm.

Type of sign 3: 3000mm x 3000mm Intensity Illuminated facade quantum box sign mounted on steel frame, 2500mm deep fascia box with white illuminated B&Q letters on orange RAL 2009 illuminated background. B&Q letters which are modified type bold. Illumination by 24 volt, 1 watt white LED's with nominal life of 35,000 hours set at approx 50mm centres to give good illumination - static illumination not exceeding 600 cd/m². Height to underside of sign - 2500mm.

Type of sign 4: 3mm aluminium folded panel with 30mm return powder coated Orange RAL 2009 with Panton Warm Grey 1C border and Panton Warm Grey 1C applied very letters. Panel size 3450mm x 2000mm. Height to underside of letters - 2500mm.

Type of sign 5: 3mm aluminium folded panel with 30mm return powder coated Orange RAL 2009 with Panton Warm Grey 1C border and Panton Warm Grey 1C applied very letters. Panel size 3450mm x 2000mm. Height to underside of letters - 2500mm.

Type of sign 6: 3mm aluminium folded panel with 30mm return powder coated Orange RAL 2009 with Panton Warm Grey 1C border and Panton Warm Grey 1C applied very letters. Panel size 3450mm x 2000mm. Height to underside of letters - 2500mm.

Type of sign 7: 3mm aluminium folded panel with 30mm return powder coated Orange RAL 2009 with Panton Warm Grey 1C border and Panton Warm Grey 1C applied very letters. Panel size 3450mm x 2000mm. Height to underside of letters - 2500mm.

Note

Illumination levels not to exceed 600 cd/m²

Scale bar meters



This drawing should not be scaled except for planning purposes. All dimensions should be checked on site prior to any works commencing.

Rev:	Comments	By:	CHK'd	Date
A	Initial signage drawing produced for approval purposes.	KUH	xxx	24/10/18
B	Signage applied to Marketing	KUH	xxx	23/11/18
Project Name				
Bognor MMH				
Drawing Title				
Signage Elevations				
Drawing Name				
Bognor-64-R				
Project Type				
Manifesto				
Date				
23/11/12				
Scale				
1:200 @ A1				
Planner and Email address				
karen.hodgson@b-and-q.co.uk				
Extension				
3045				
Property				
B&Q House				
Chesham Avenue				
Eastleigh				
Hants SO53 3LE				
Phone: 023 8000000				
Fax: 023 8000011				
B&Q				

This drawing is the copyright of B&Q plc and shall not be copied or reproduced without permission. All dimensions are to be checked on site where applicable. The drawing should not be scaled, only within dimensions to be inspected.