


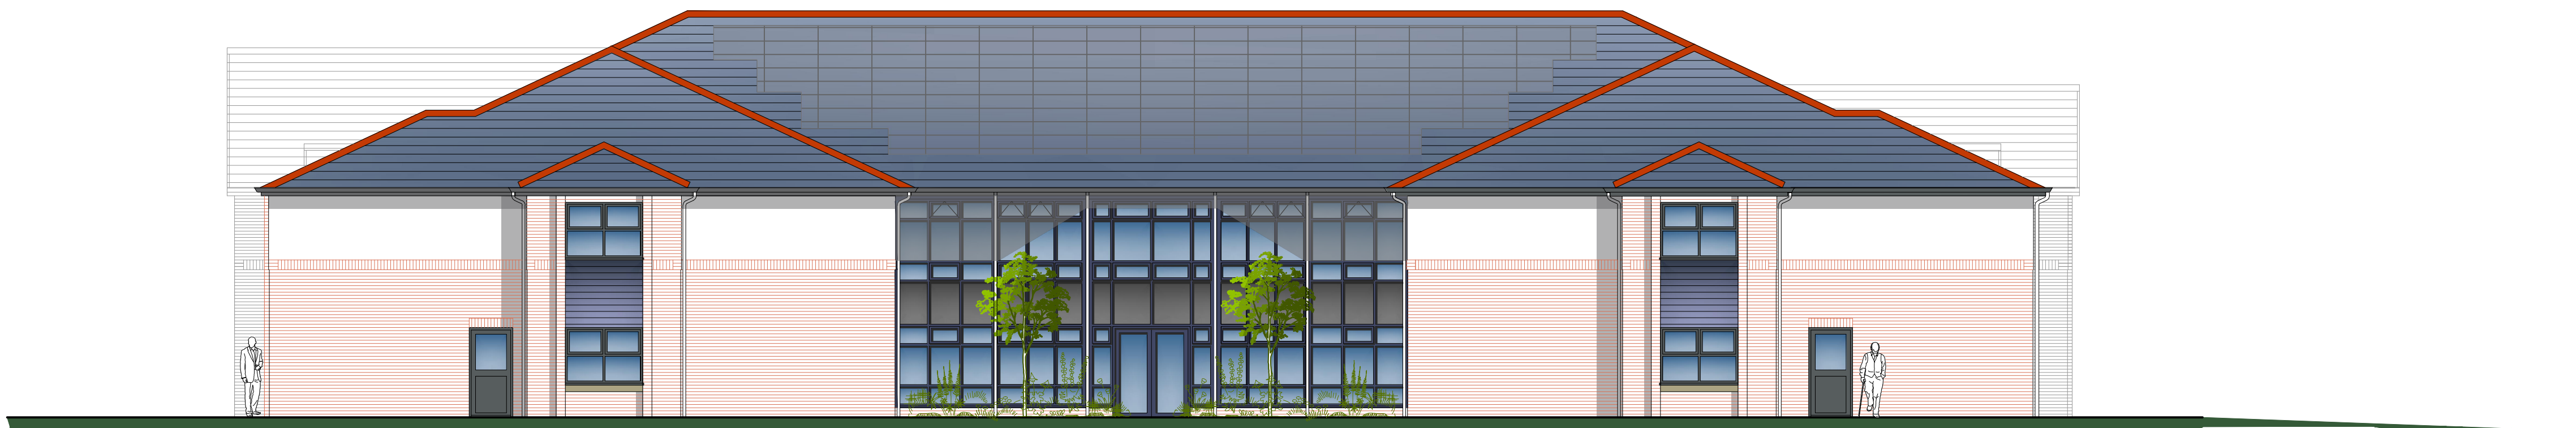


WEST ELEVATION




EAST ELEVATION



NORTH ELEVATION

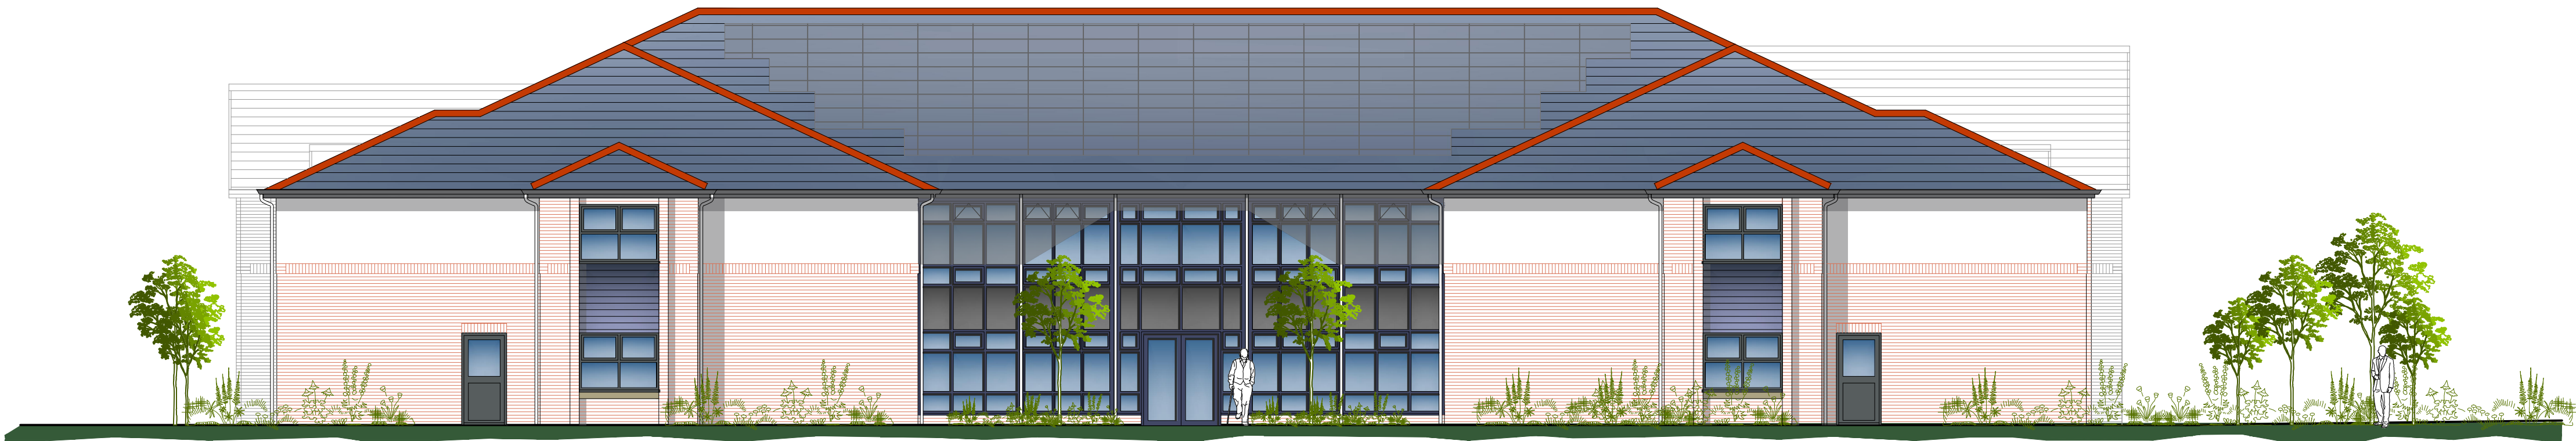

SOUTH ELEVATION

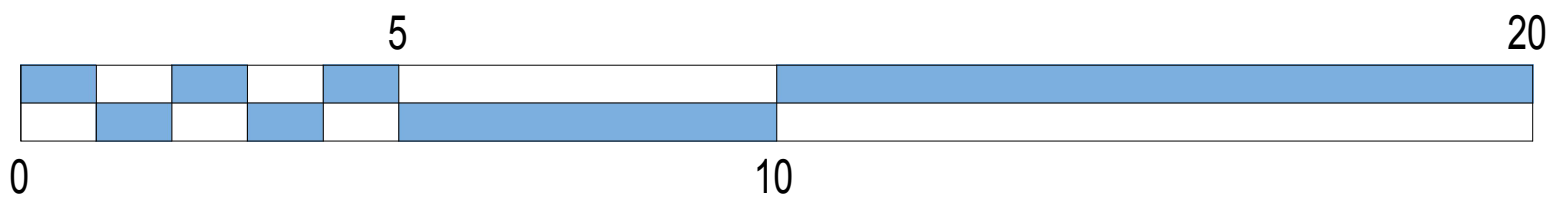

REV	DATE	DETAILS OF AMENDMENTS	DRAWN
REVISIONS			



LNT CONSTRUCTION LTD
UNIT 2, HELIOS 47
ISABELLA ROAD
GARFORTH
LS25 2DY
Tel: 0113 3853858
Fax: 0113 3853859

CLIENT

SITE SHRIPNEY ROAD
SHRIPNEY, BOGNOR REGIS
PO22 9PA

TITLE PROPOSED 66 BED CARE HOME
ELEVATIONS

SCALE	1:100@A1	DATE	23-09-21
DRAWN	GB	DWG NO.	PO22 9PA-A-05

DRAWING STATUS

PLANNING

CHECKED BY		DATE	
APPROVED BY		DATE	