
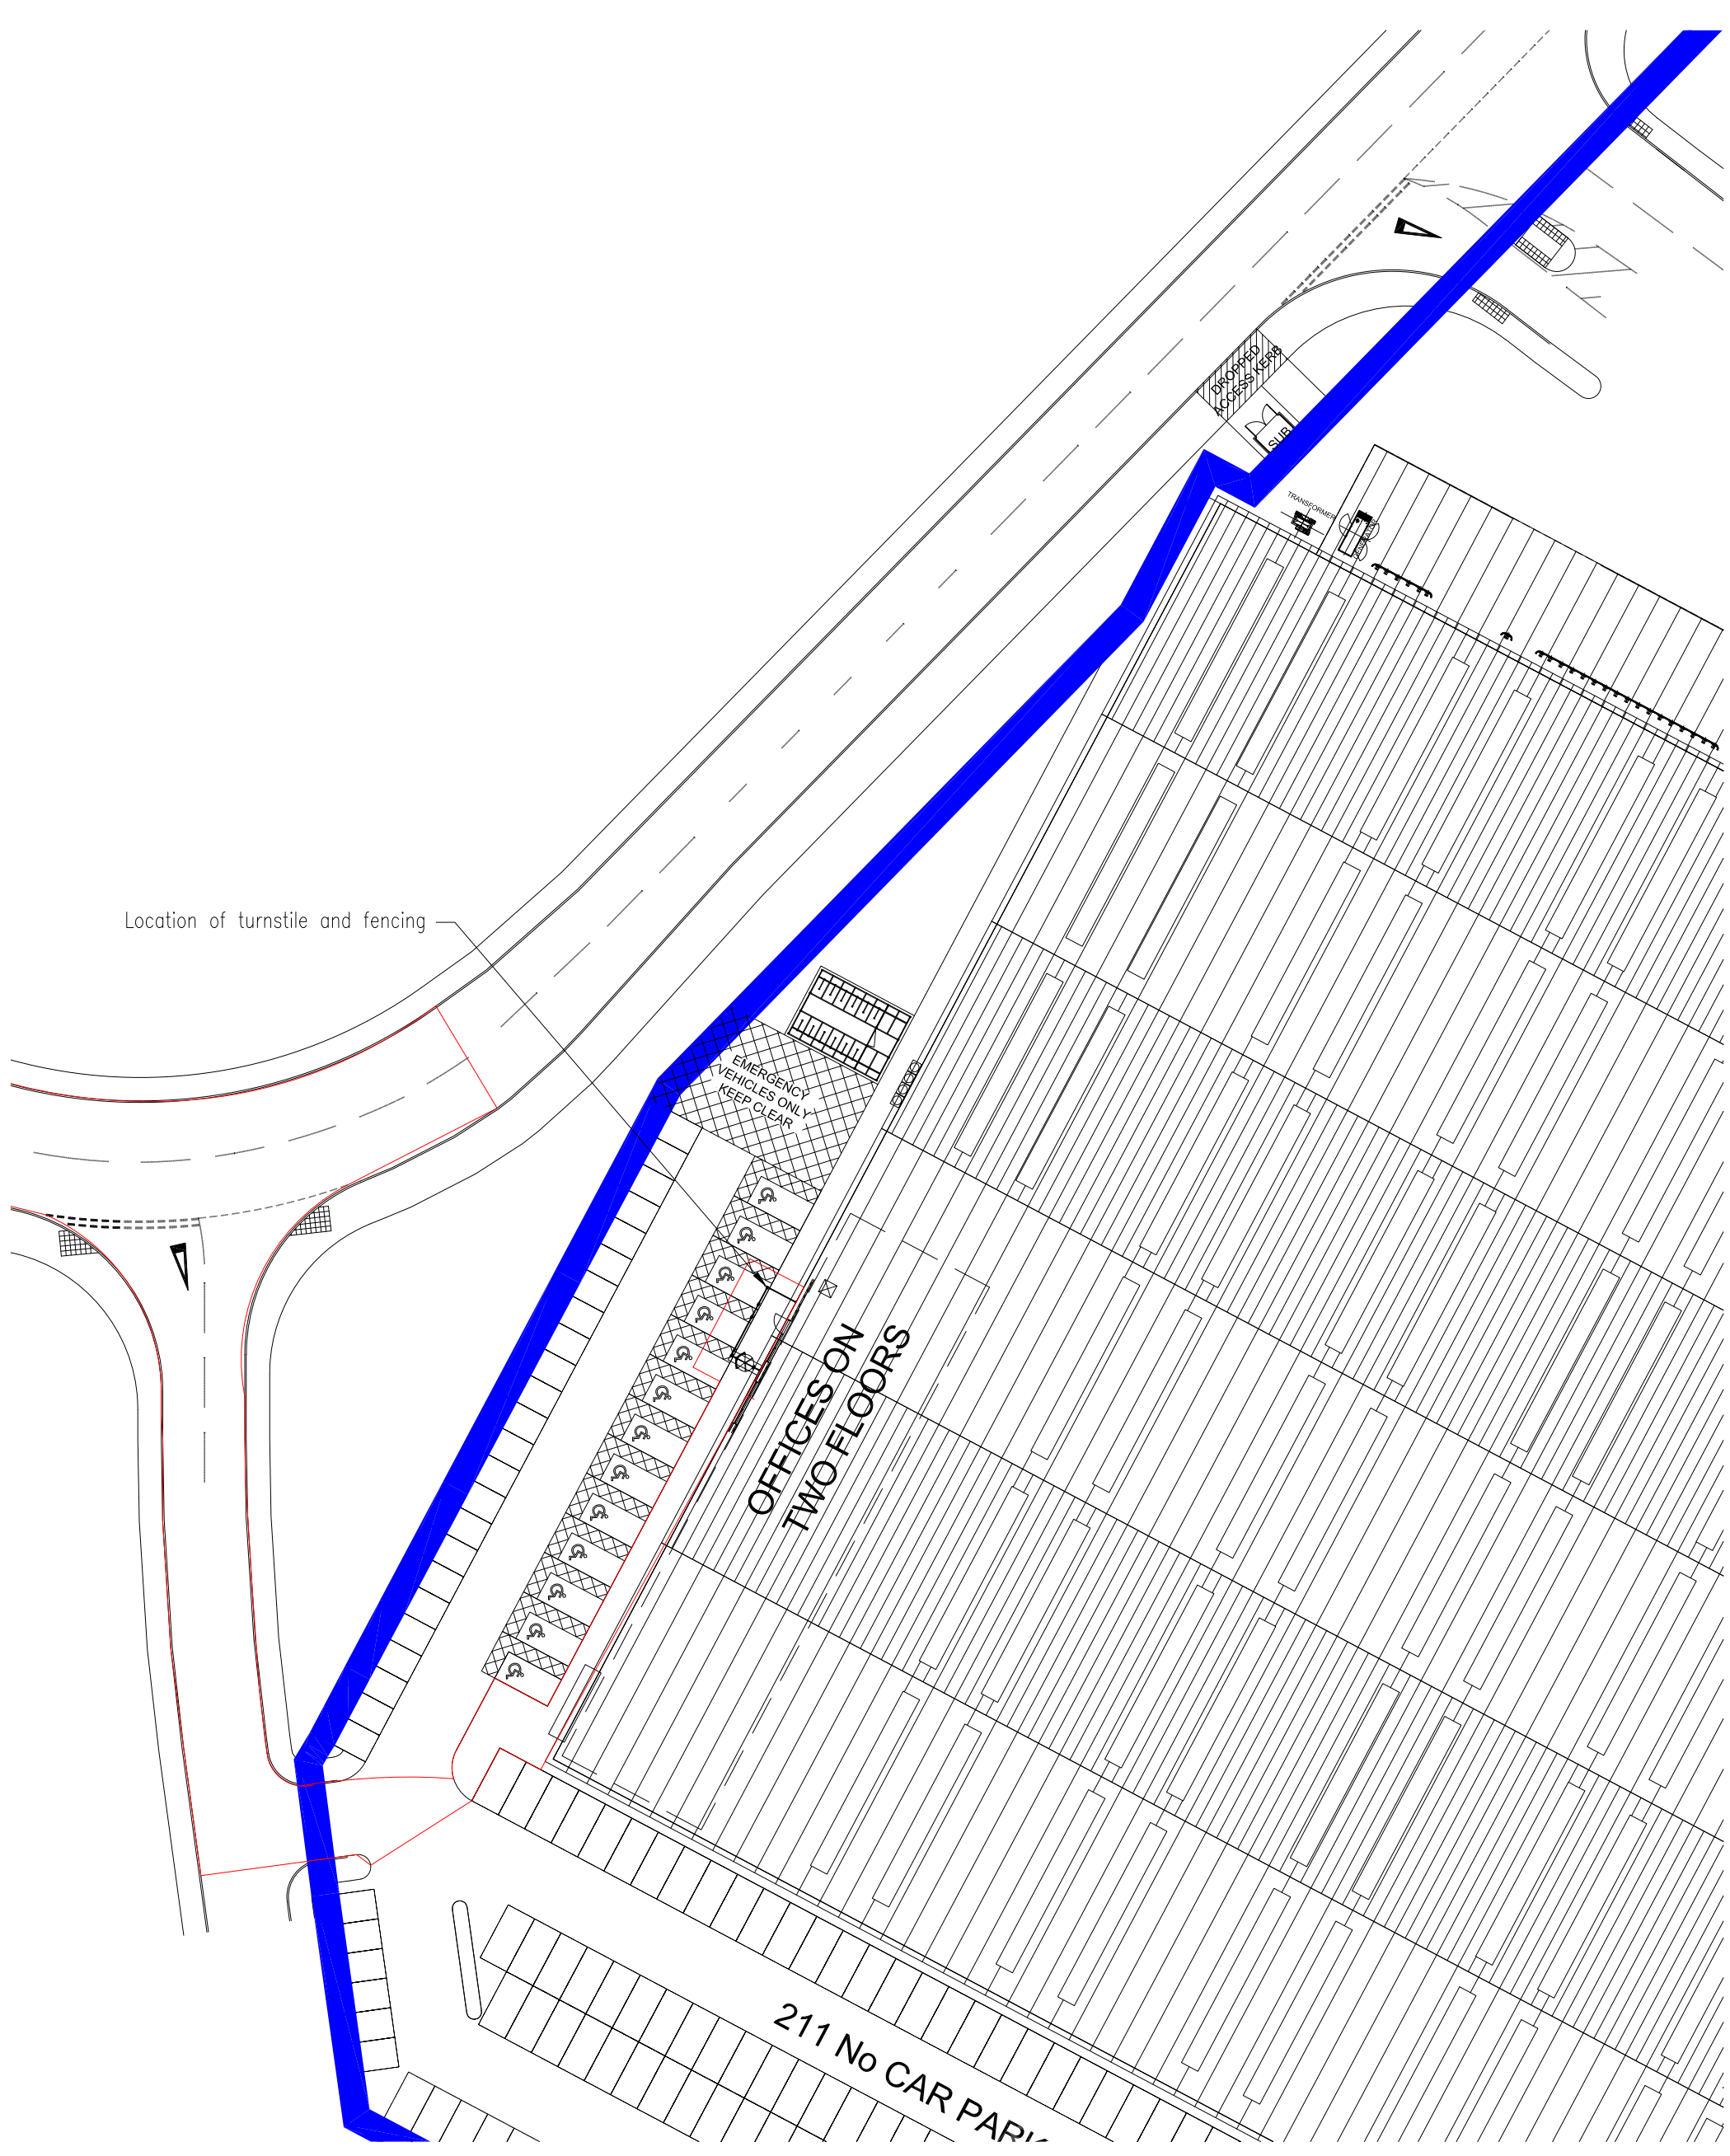


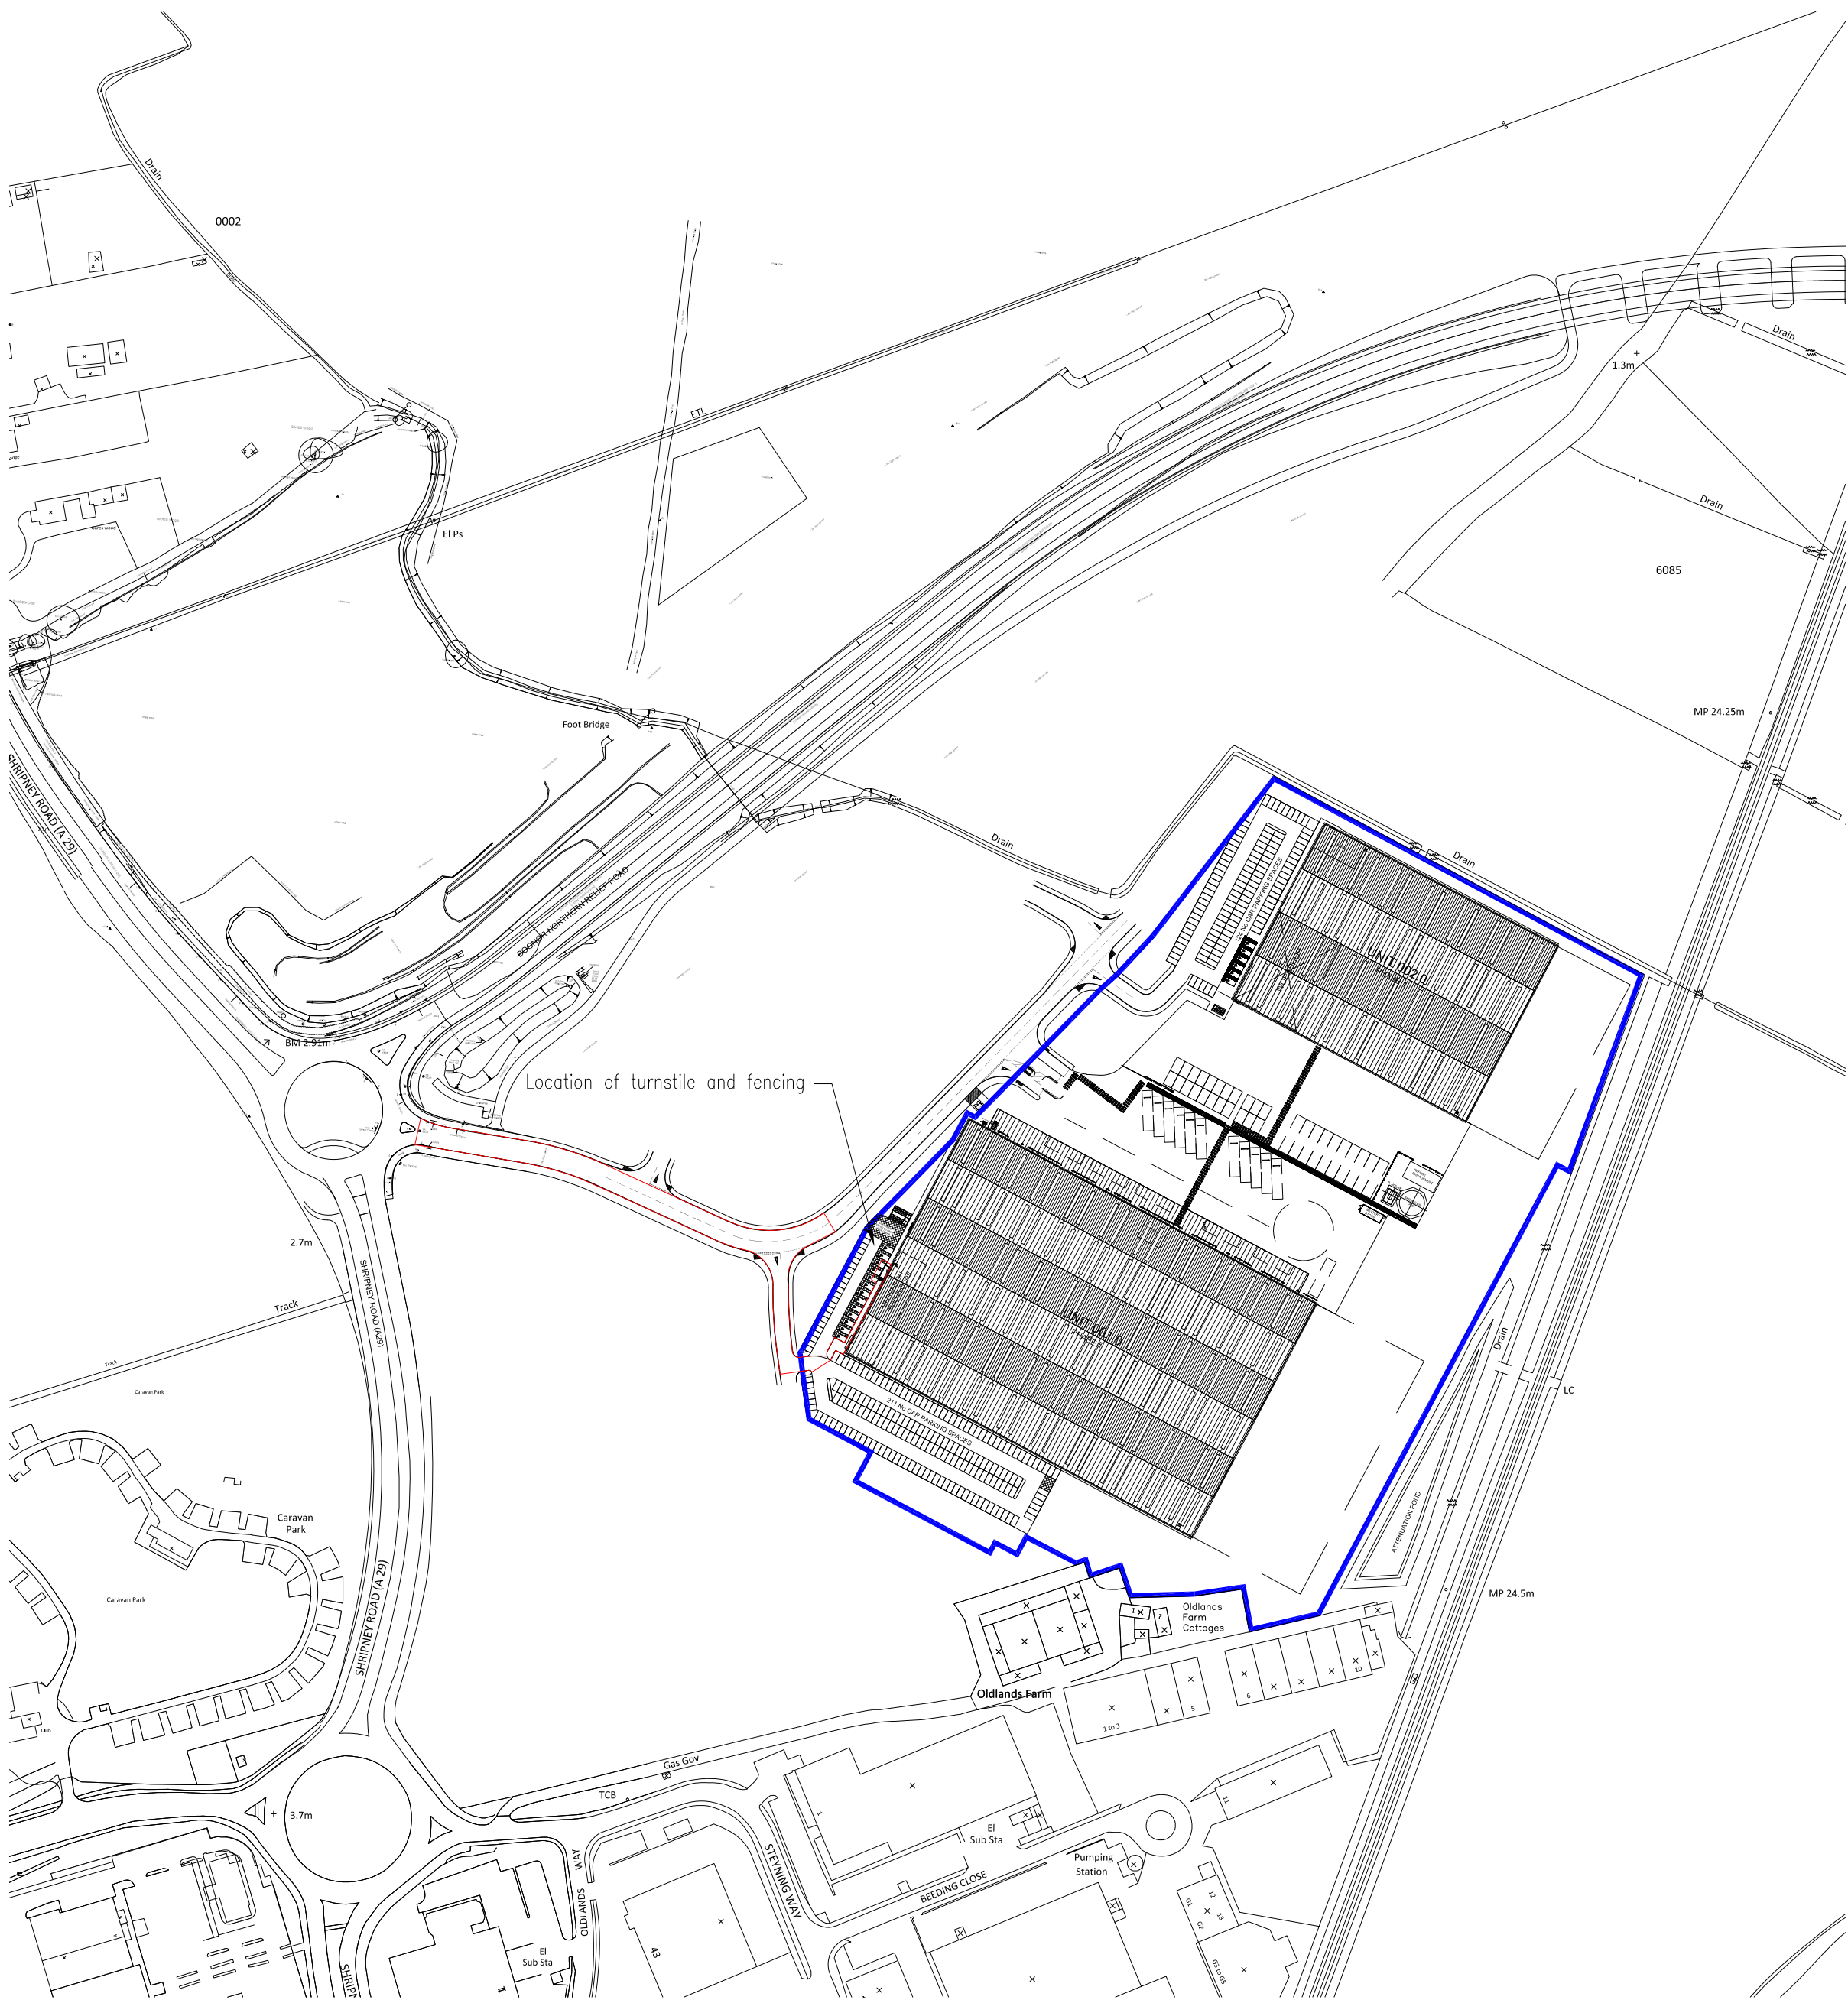

A bar chart showing the number of people in different age groups. The x-axis is labeled with age ranges: 0-10M, 10M-20M, 20M-30M, and 30M-40M. The y-axis is labeled '1:500'. The bars represent the number of people in each age group, with the highest number of people in the 20M-30M age group.

Rev	Description	Date
	COPYRIGHT OF THIS DRAWING IS RESERVED BY ALPHA DESIGN LTD. DO NOT COPY WITHOUT WRITTEN PERMISSION. DRAWINGS IN ELECTRONIC FORMAT ARE FOR INFORMATION ONLY AND SUPPLIED WITHOUT PREJUDICE. DO NOT ISSUE TO THIRD PARTY WITHOUT EXPRESSED WRITTEN PERMISSION	DO NOT SCALE OR DIGITIZE ANY INFORMATION FROM THIS DRAWING. ONLY USE STATED DIMENSIONS. CHECK DIMS PRIOR TO CONSTRUCTION, IF IN DOUBT ASK MAIN CONTRACTOR, AND SUB CONTRACTORS MUST COMPLY WITH ALL ASPECTS OF THE CURRENT BUILDING REGULATIONS, CODES OF PRACTICE AND HEALTH AND SAFETY LEGISLATION

Drawing Title

Proposed Site Plans

Drawn by DW	Checked by	Scale Varies @ A1	Date Nov 16
Job Number 998		Drawing Number 01	Revision C