


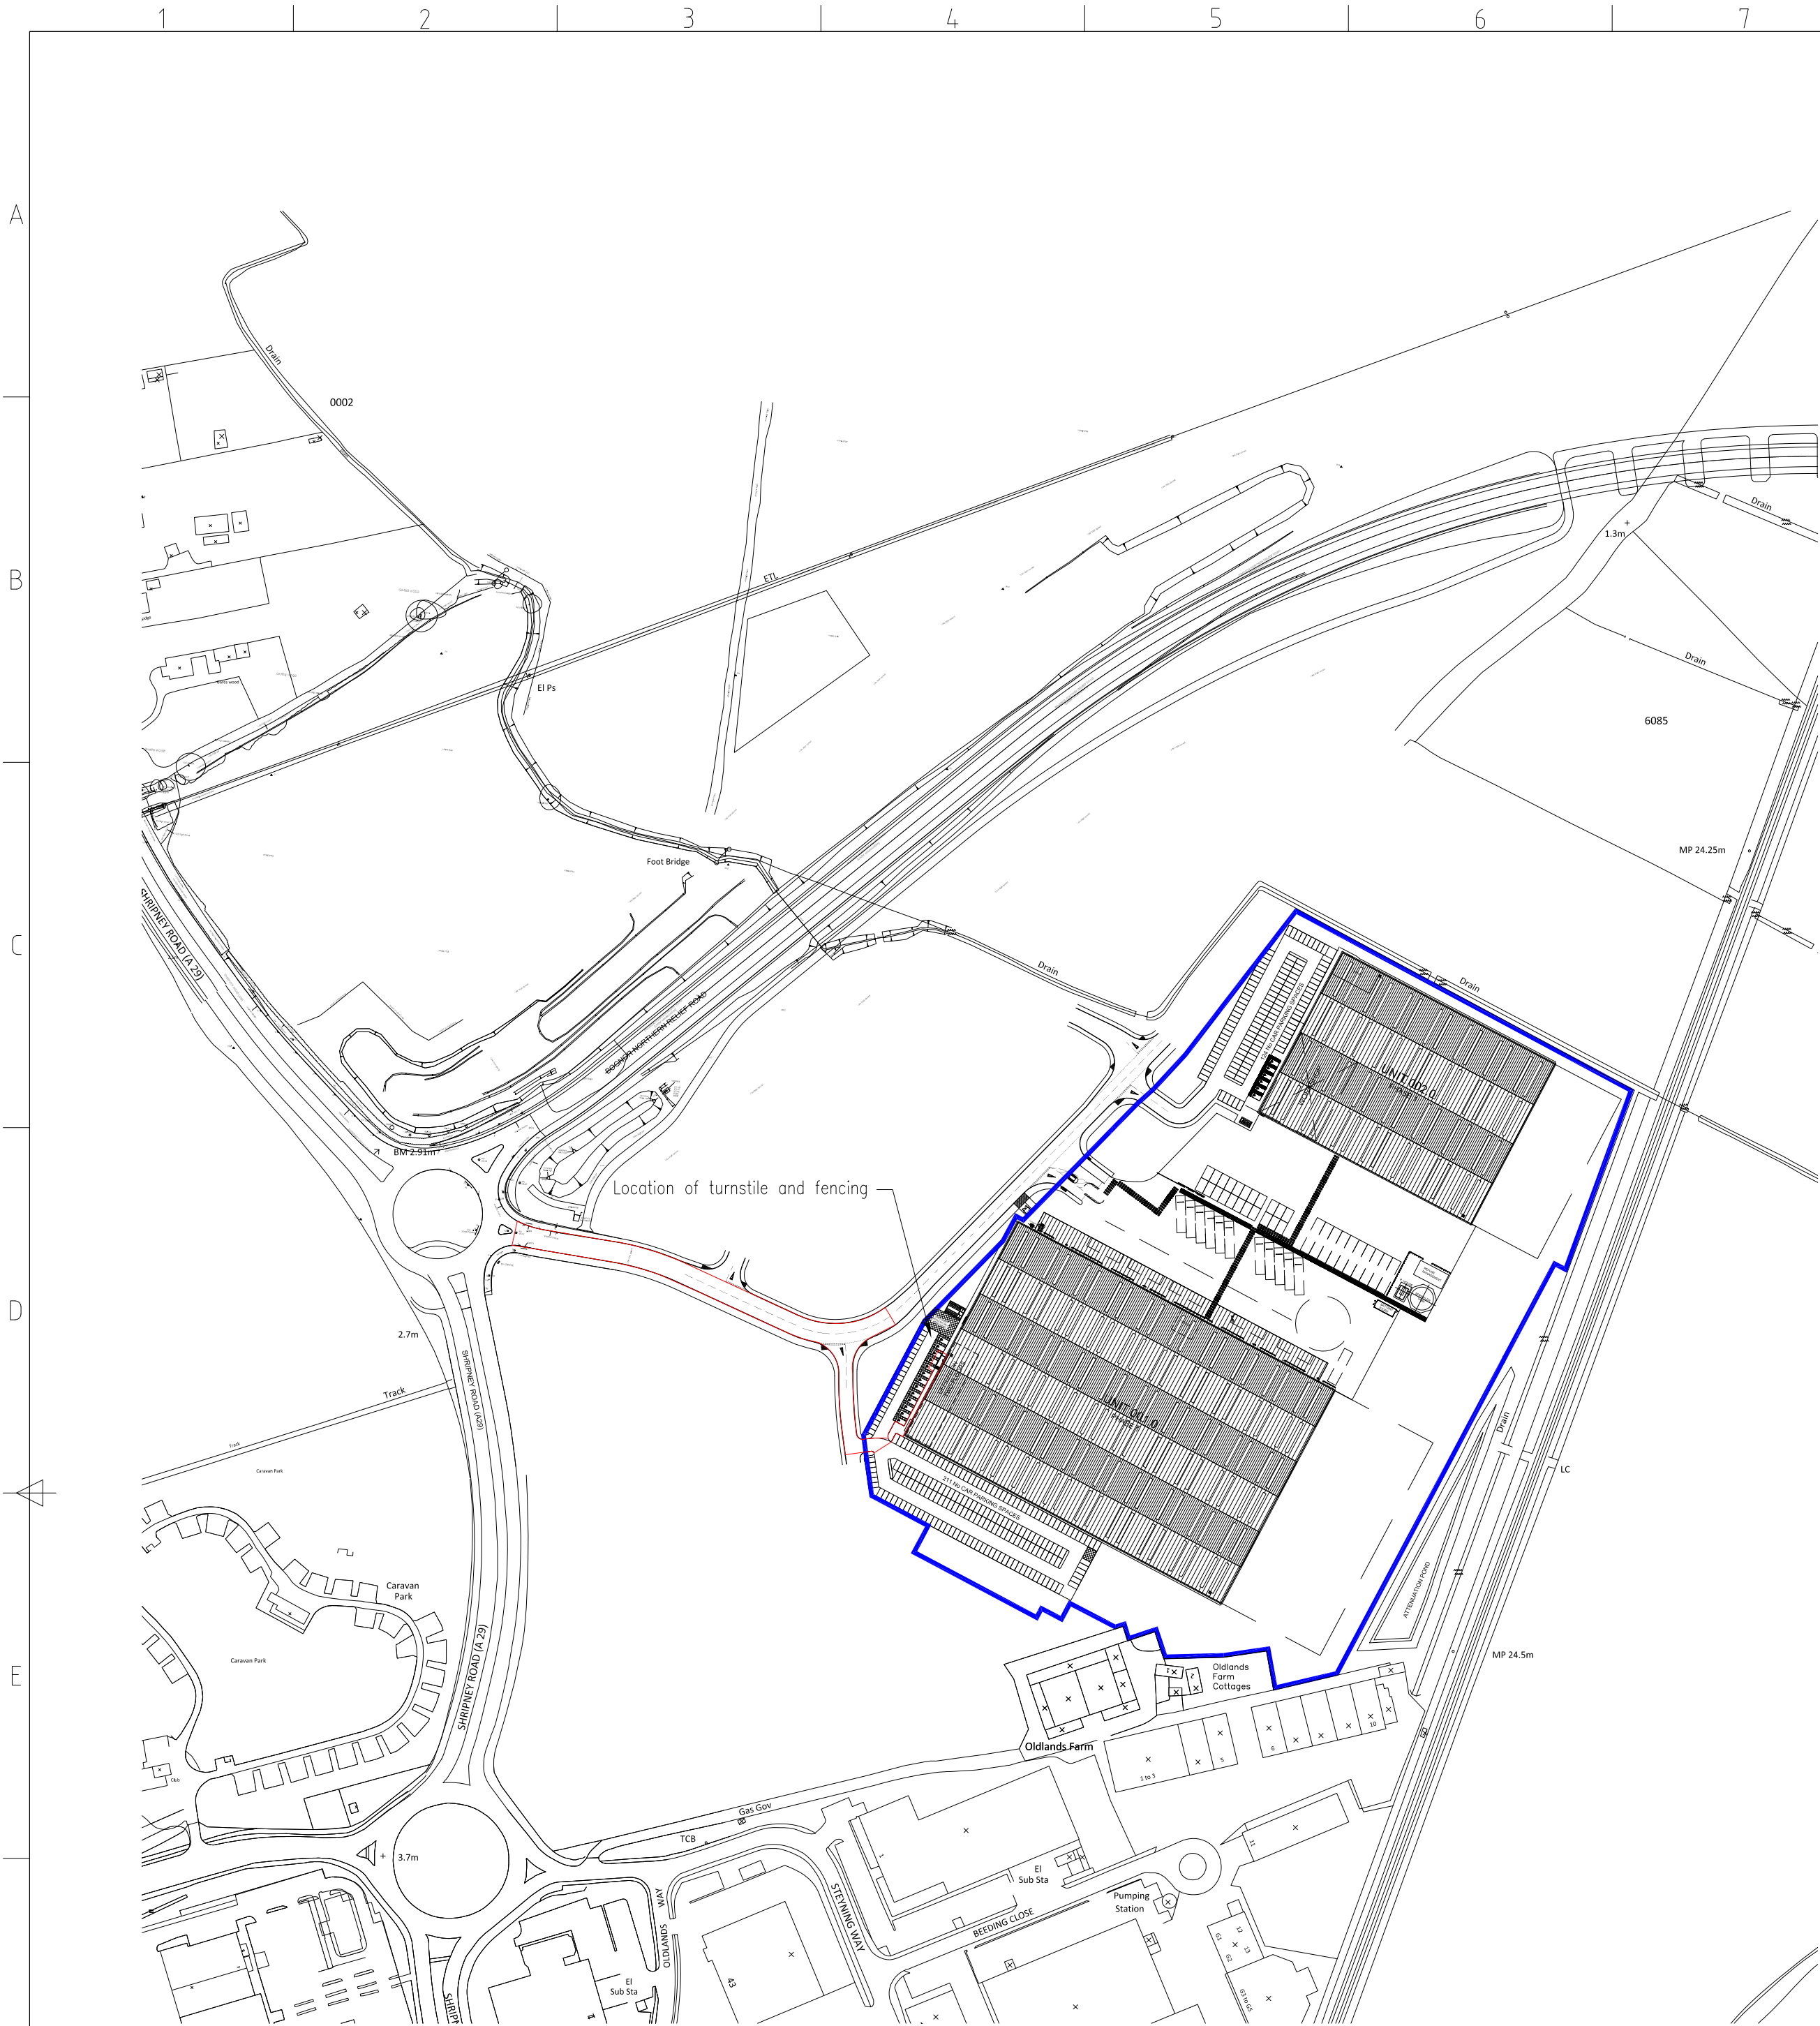


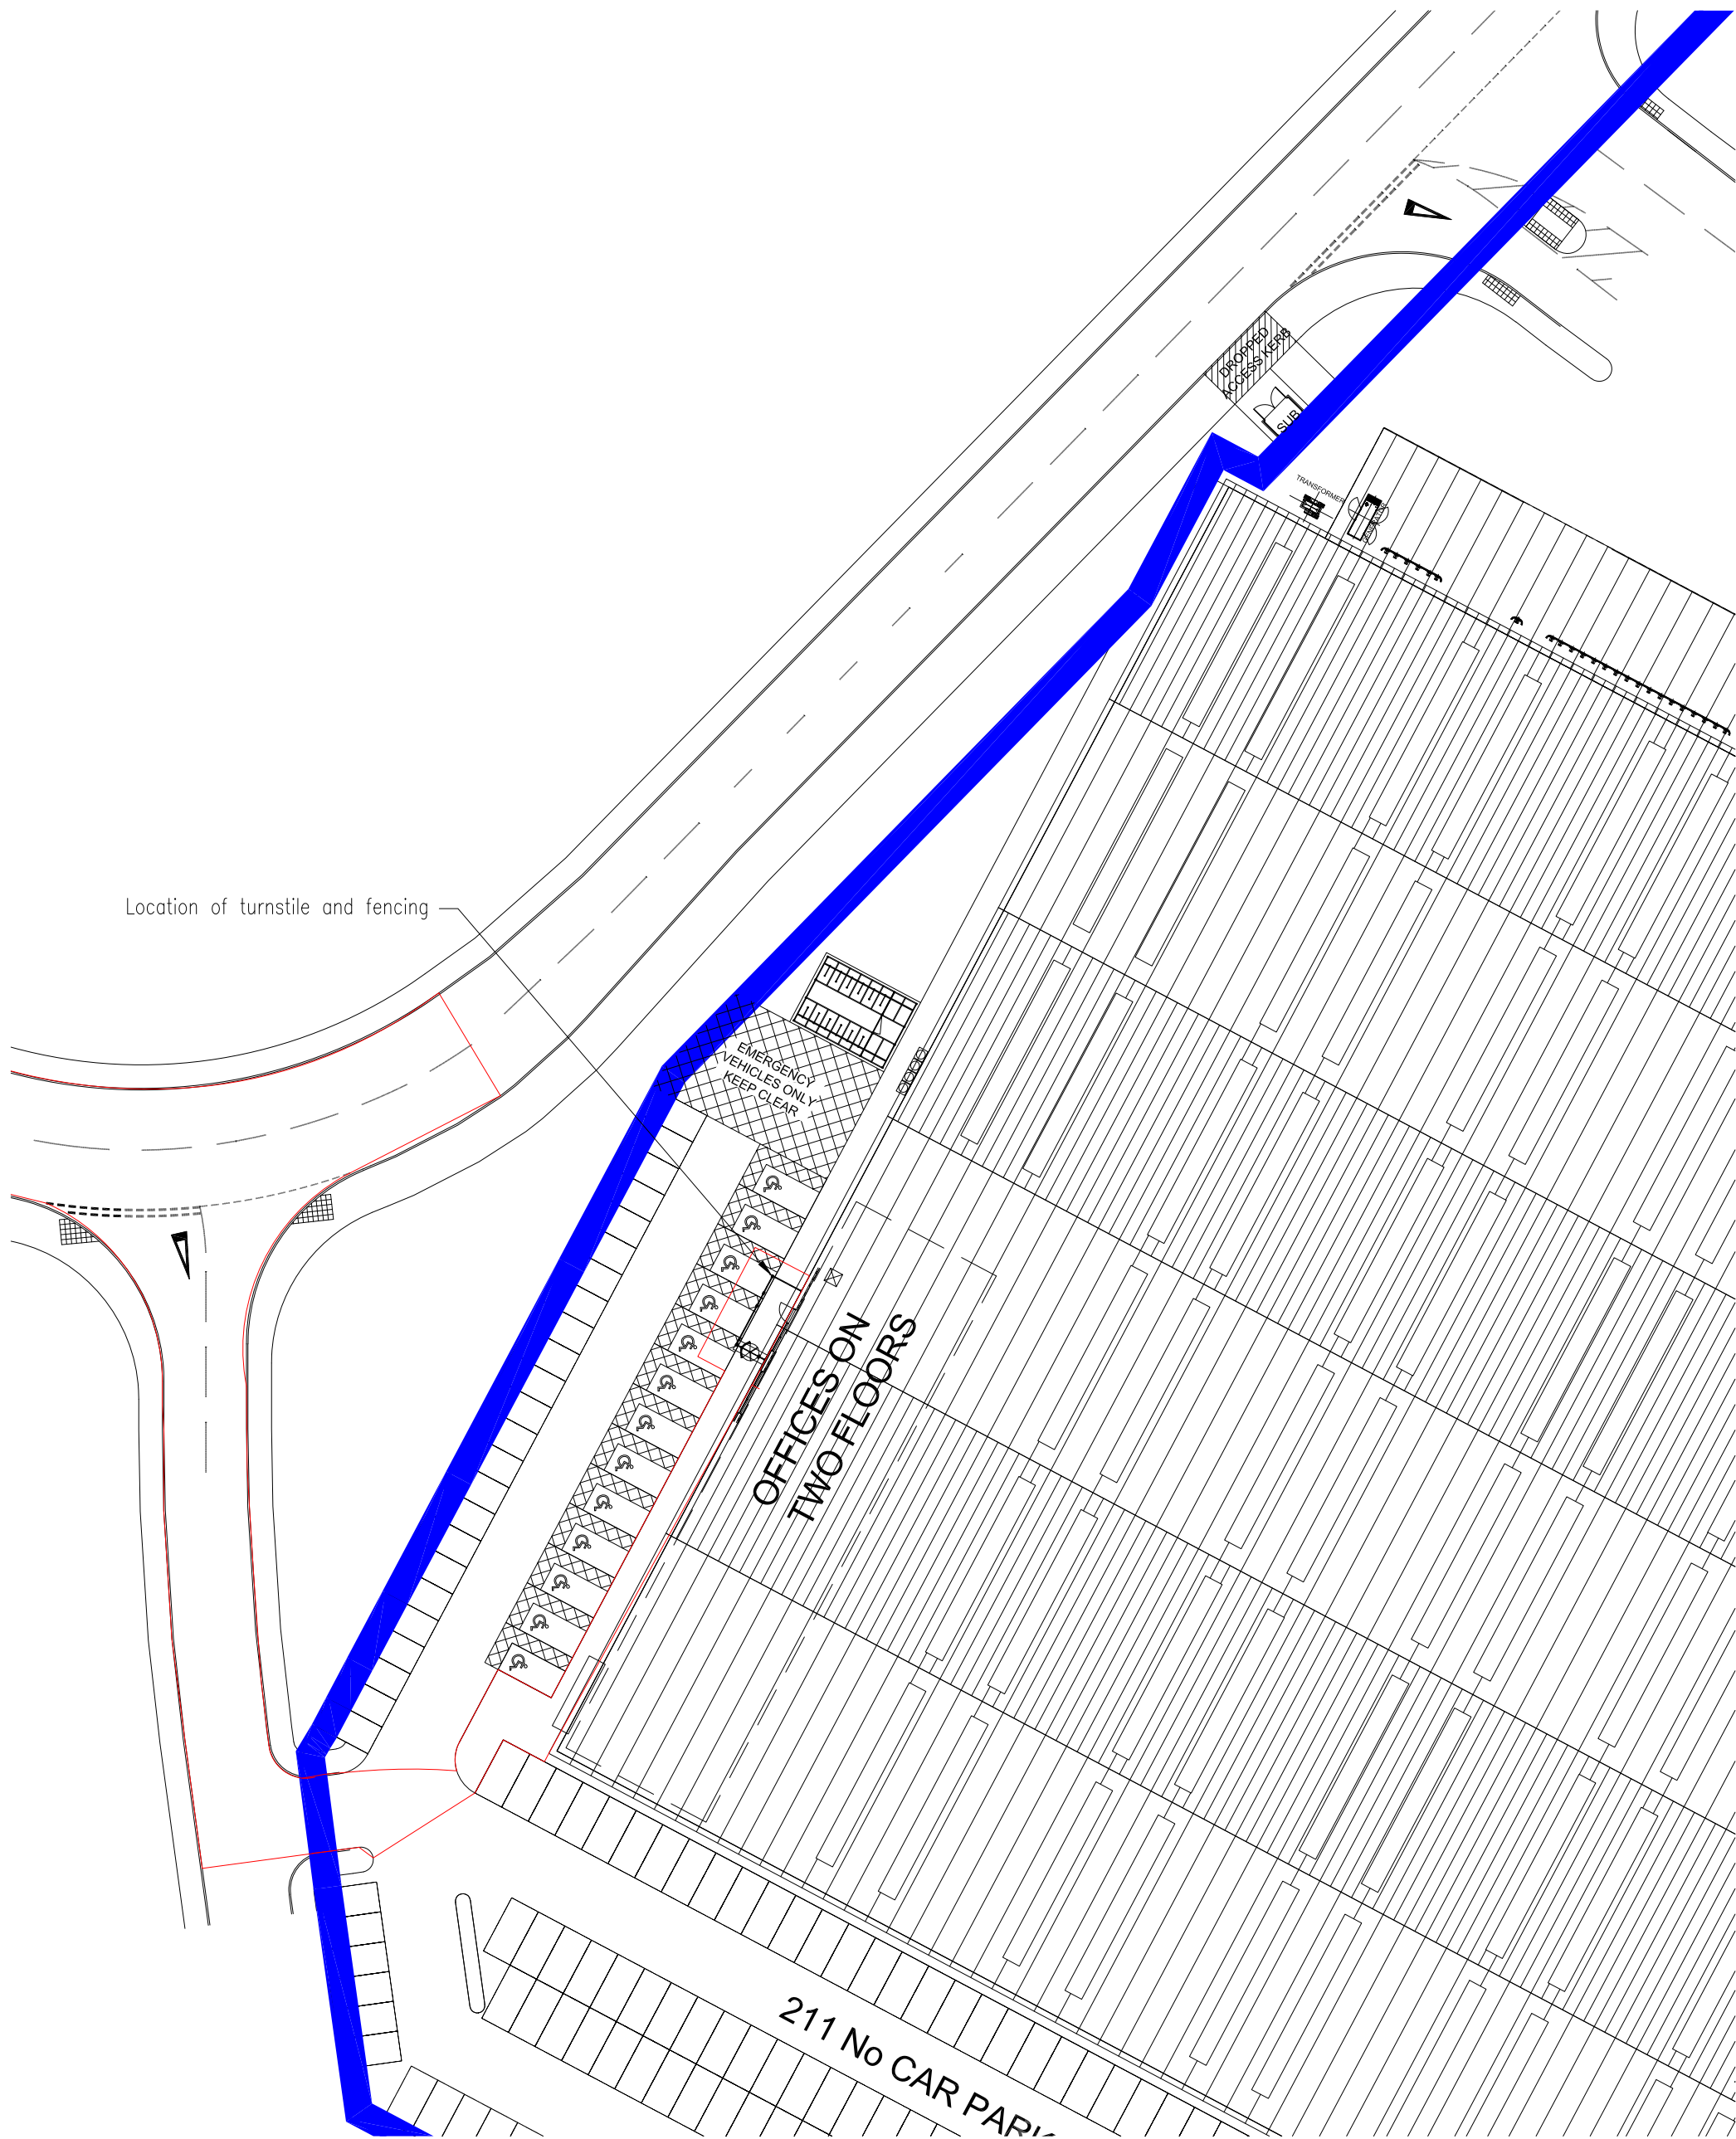

Site Location Plan scale 1:2500@A1

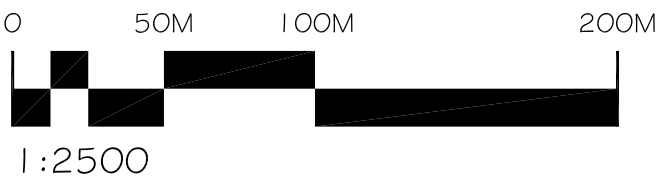


Site Location Plan Scale 1:500@A1

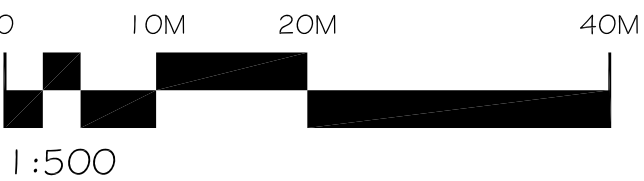

CONSTRUCTION DESIGN MANAGEMENT

THIS PROJECT IS TO CONFORM TO C.D.M. REQUIREMENTS
SPECIFIC RISKS RELATING TO THIS DRAWING ARE:

Risk	Description	Classification	Action

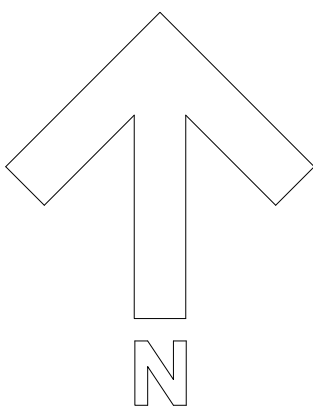

C	Red boundary line extended to roundabout	Jan 17
B	Red boundary line revised	Jan 17
A	Location revised	Nov 16

Rev	Description	Date

COPYRIGHT OF THIS DRAWING IS RESERVED BY ALPHA DESIGN LTD. DO NOT COPY WITHOUT WRITTEN PERMISSION.
DRAWINGS IN ELECTRONIC FORMAT ARE FOR INFORMATION ONLY AND SUPPLIED WITHOUT PREJUDICE. DO NOT ISSUE TO THIRD PARTY WITHOUT EXPRESSED WRITTEN PERMISSION.

DO NOT SCALE OR DIGITIZE ANY INFORMATION FROM THIS DRAWING. ONLY USE STATED DIMENSIONS. CHECK DIMS PRIOR TO CONSTRUCTION. IF IN DOUBT ASK MAIN CONTRACTOR AND SUB CONTRACTORS MUST COMPLY WITH ALL ASPECTS OF THE CURRENT BUILDING REGULATIONS, CODES OF PRACTICE AND HEALTH AND SAFETY LEGISLATION.

Job Title
New Fencing and turnstile
Rolls Royce Motor Cars Ltd
Technology and Logistics Centre
Newlands Road
Bognor Regis, PO22 9FJ

Drawing Title
Proposed
Site Plans

Alpha Design Ltd
ARCHITECTURAL DESIGN
PRINCIPAL DESIGNER
SWEPT PATH ANALYSIS
SDEM EPCS BREEAM

ALPHA DESIGN LTD
GROUND FLOOR
657 HIGH STREET
KINGSWINFORD
DY6 8AL
TEL NO :- 01384 270700
Email:-info@alphadesignltd.co.uk
Web :-www.alphadesignltd.co.uk

Drawn by DW	Checked by Varies @ A1	Scale Nov 16	Date Nov 16
Job Number 998	Drawing Number 01	Revision C	