




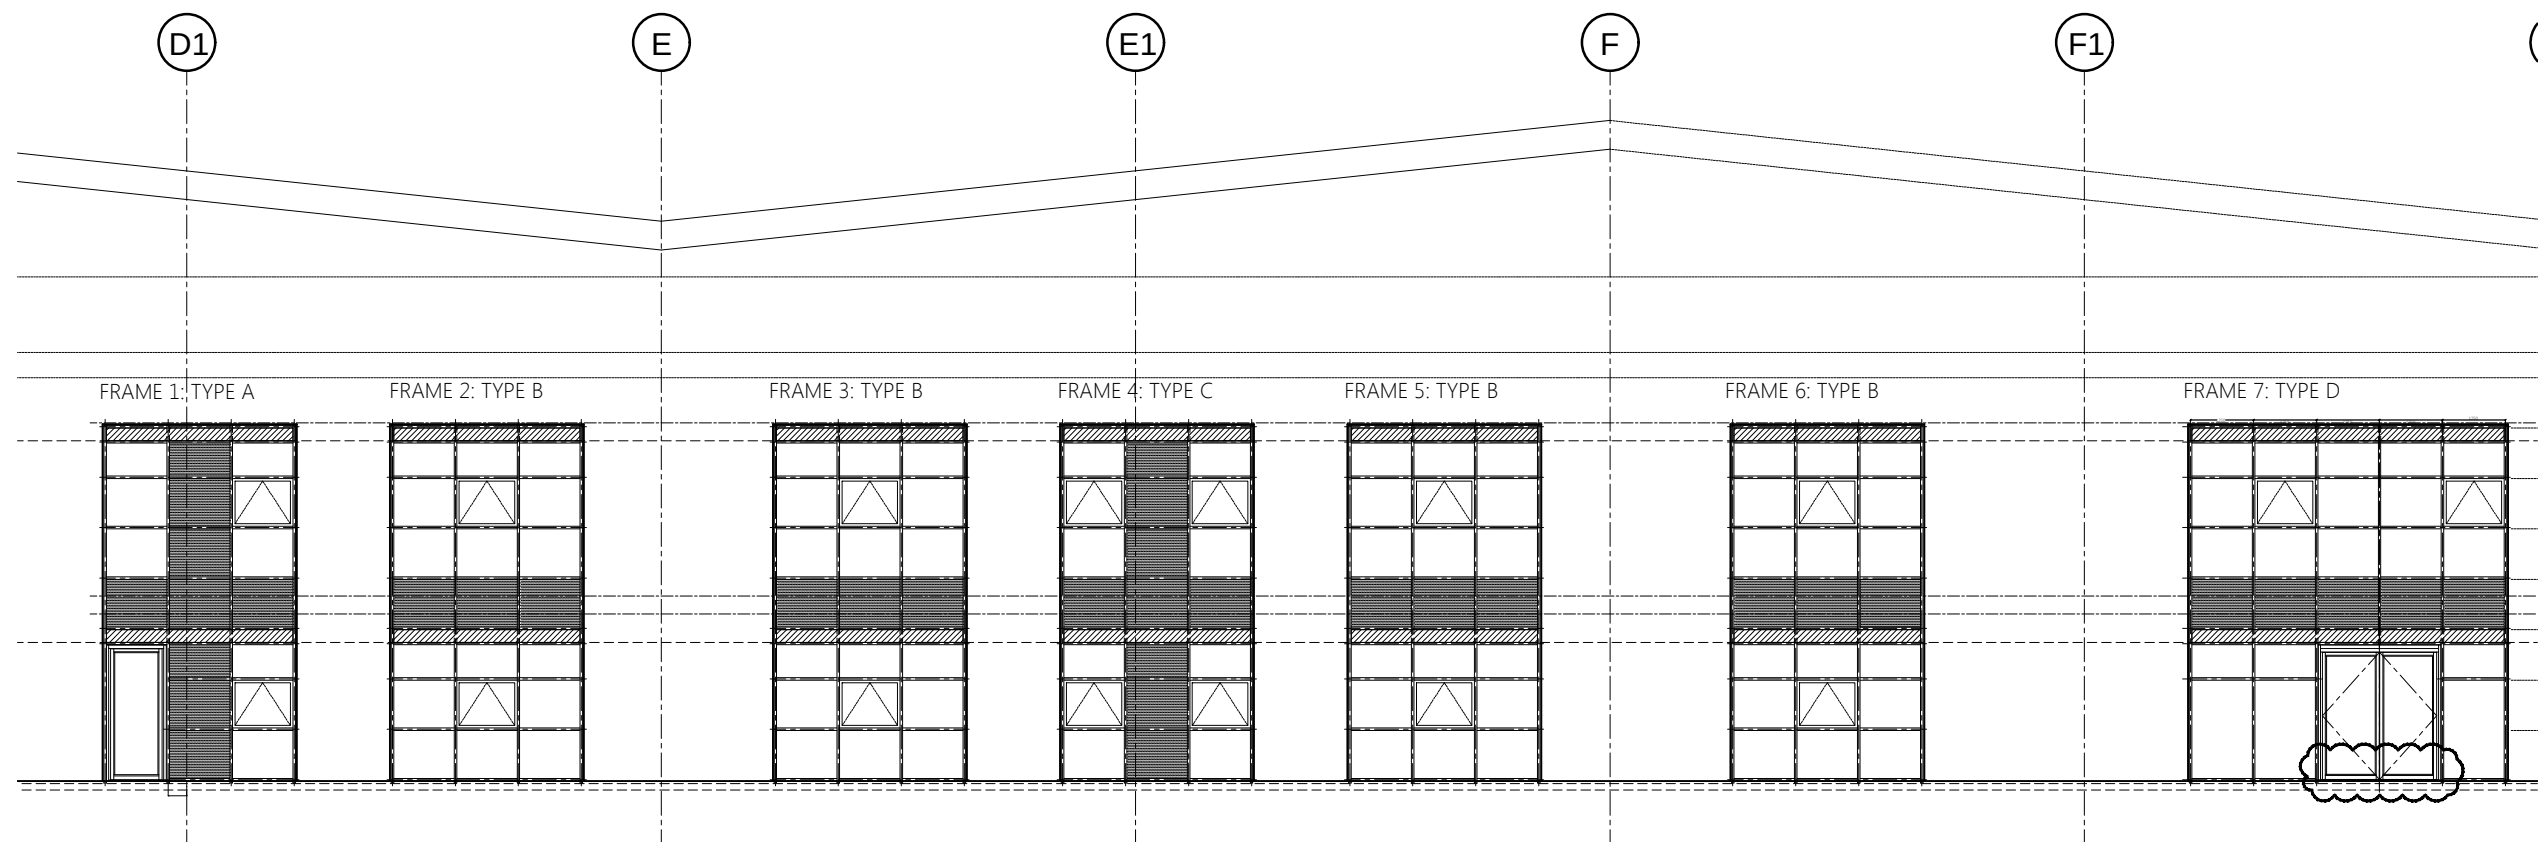

Unit 001.0 - Building. South Elevation

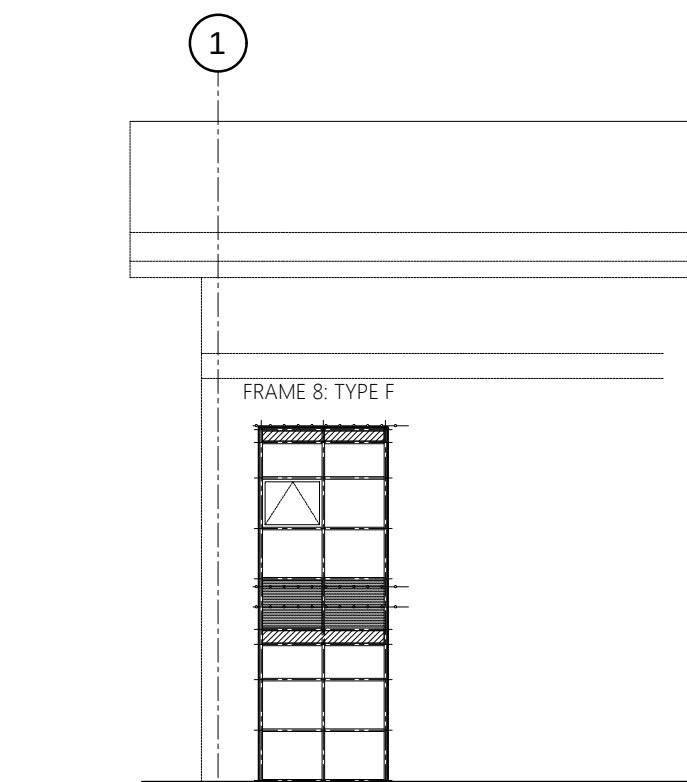

Unit 001.0 - Building. North Elevation

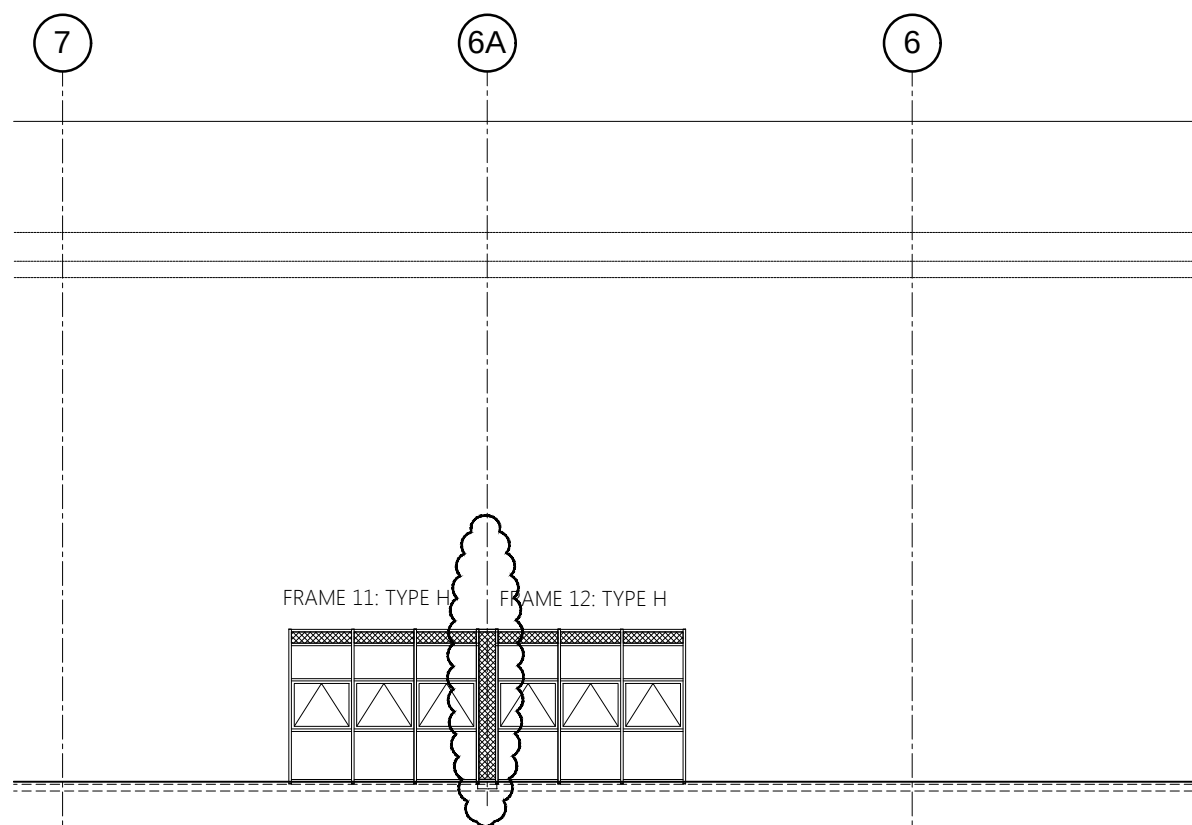

Unit 001.0 - Building East Elevation

Revisions:		
Rev	Date	Description
	22.01.15	First Issue
A	03.02.15	Opening Sash Added Following Comment, Issued For Approval.
B	09.02.15	Opening Sash Omitted & Ceramic Panels Added, Following Comment, Issued For Approval.
C	25.02.15	Frames to East Elevation added; Main Entrance doors amended following comment.
D	05.03.15	Panel added on G/L 6A; letter plate removed, following comment. Issued for construction.

Status:
CONSTRUCTION

Client:
McLaren Construction

Project:
Rolls Royce,
Oldlands Farm, Shripney Road,
Bognor Regis. PO22 9NN

Drawing Title:

Unit 001.0:
Frame Location Elevations.

Drawn By: PAJ Date: 19/01/15


G l a z i n g L i m i t e d

Unit 4, The Perry Centre, Davey Way,
Waterwells Business Park, Quedgeley, Gloucester GL2 2AD
www.ridgewayglazing.co.uk
Tel: 01452 883817 Fax: 01452 883857

Scale A3: Project No: Drawing No: Revision:
N.T.S. J688 GA01 D

This drawing is the property of Ridgeway Glazing Limited. No part thereof shall be reproduced without the prior written consent.