




01
120
UNIT 1 WEST ELEVATION
1:500

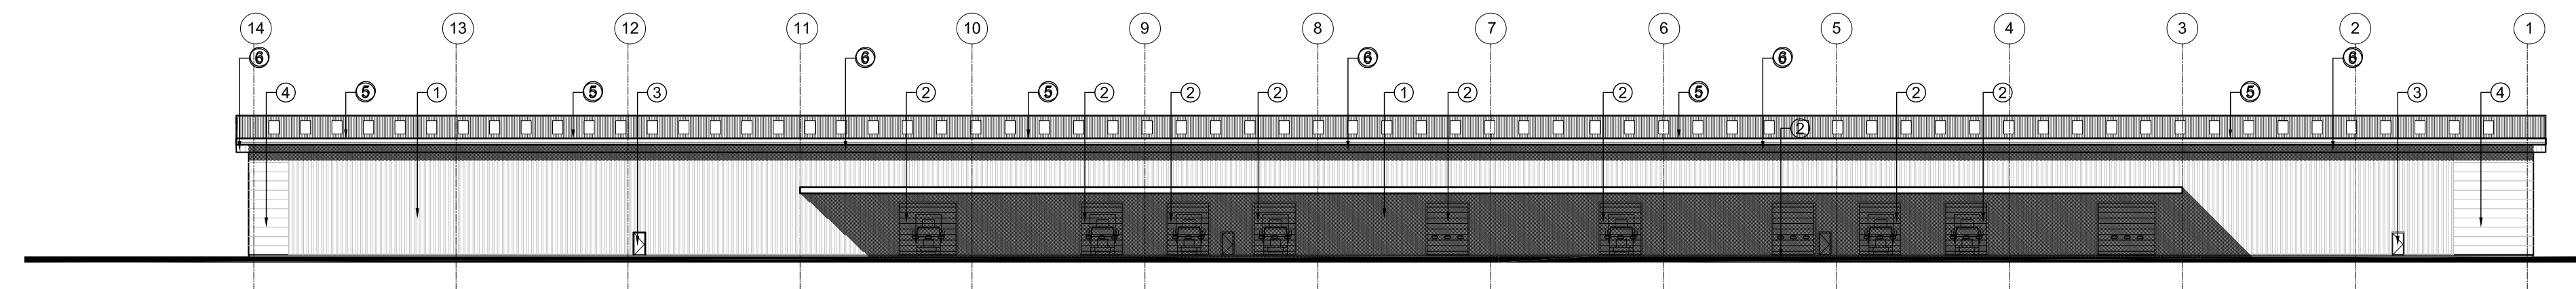


02
120
UNIT 1 NORTH ELEVATION
1:500

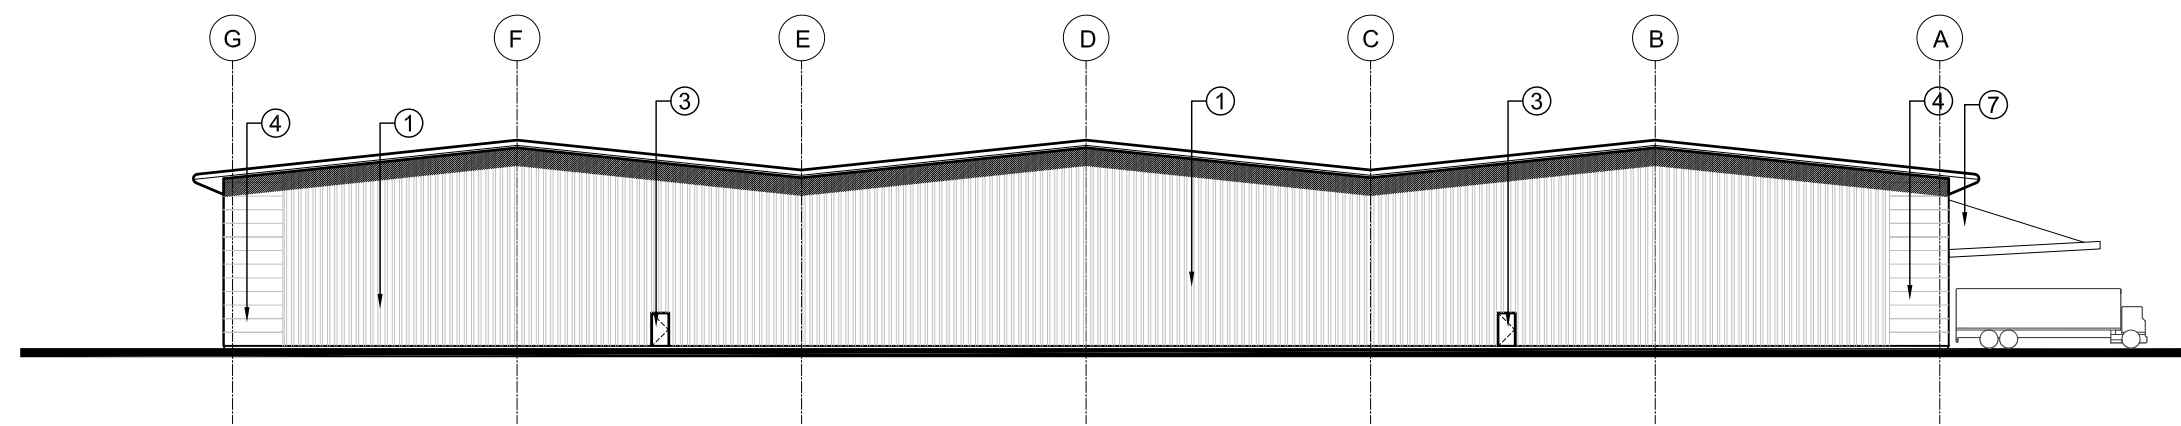

03
120
UNIT 1 EAST ELEVATION
1:500

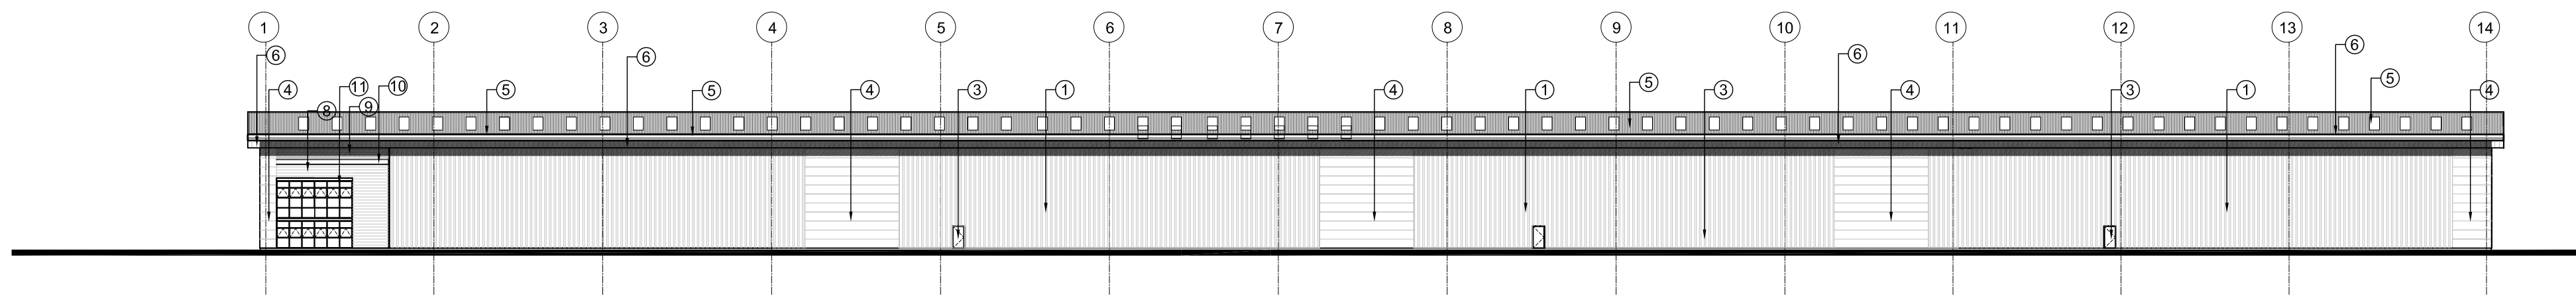

04
120
UNIT 1 SOUTH ELEVATION
1:500

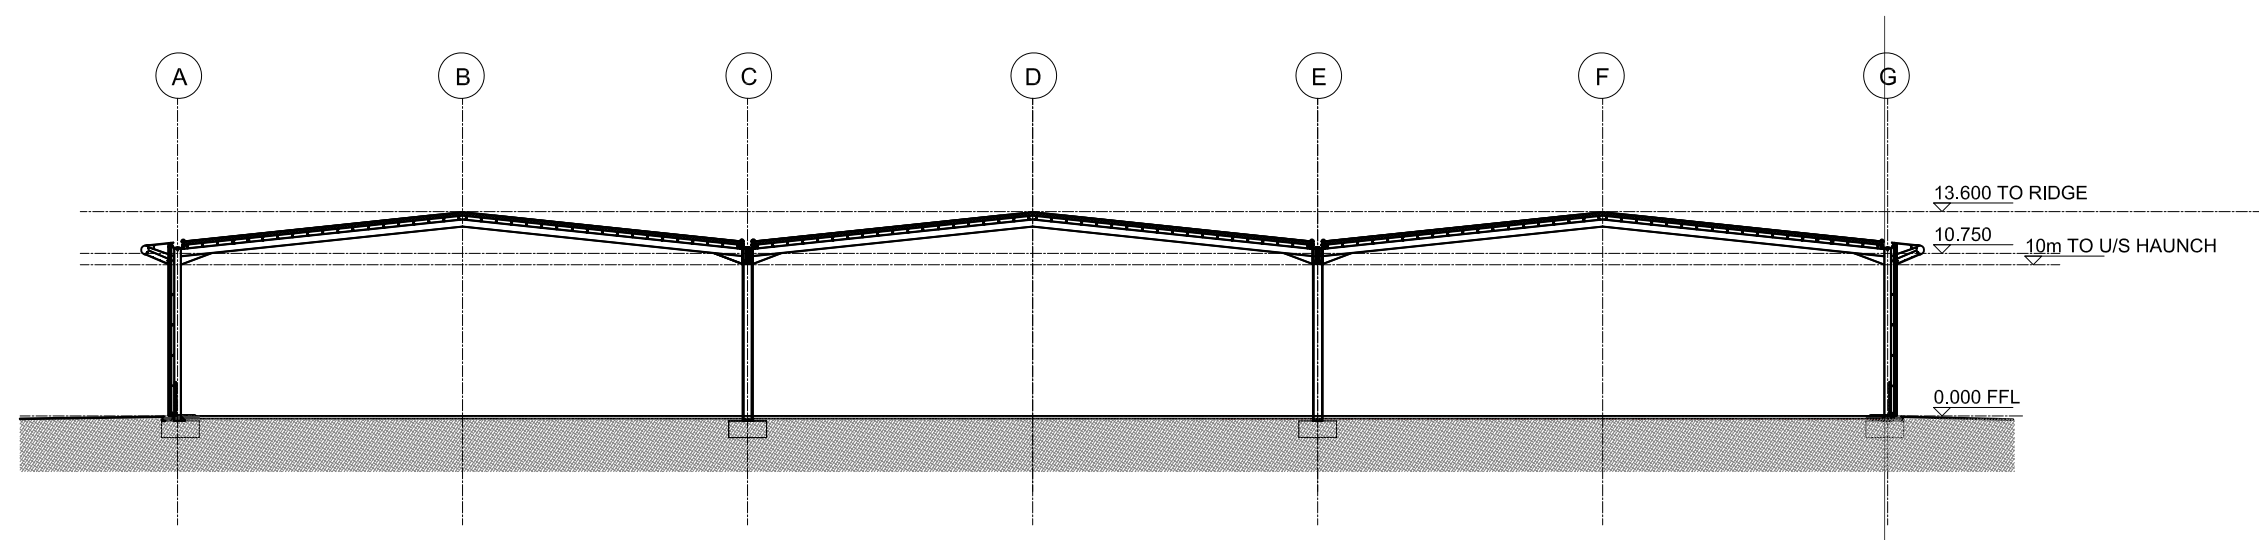

05
120
UNIT 1 SECTION
1:500



NOTES:

SUBJECT TO STATUTORY CONSENTS

BASE ON MALCOLM HUGHES LAND SURVEYOR'S
TOPOGRAPHICAL SURVEY (DRAWING No: 16473 / 1)

BASED ON OS MAP REPRODUCED BY PERMISSION OF
CONTROLLER OF HM STATIONARY OFFICE (c) CROWN
COPYRIGHT

COPYRIGHT RESERVED
DO NOT USE ELECTRONIC VERSIONS OF THIS DRAWING TO
DETERMINE DIMENSIONS UNLESS SPECIFICALLY
AUTHORISED BY MICHAEL SPARKS ASSOCIATES

IF USING AN ELECTRONIC VERSION OF THIS DRAWING
FIGURED DIMENSIONS TAKE PRECEDENCE AND NOTIFY
MICHAEL SPARKS ASSOCIATES OF ANY DISCREPANCIES

UNIT	
①	Profiled Wall Cladding 32/1000W Trapezoidal built up Cladding system throughout laid vertical, Prisma Silver Metallic (RAL 9006)
②	Loading Doors Sectional composite loading doors Finish: Polyester powder coated colour: RAL 9006 (metallic silver)
③	Personel Doors Steel Finish Polyester powder coated colour: RAL 9006 (metallic silver)
④	Wall Cladding Flat composite panels Finish: Tata Colorcoat HPS200 Colour: White
⑤	Roof Fully insulated built up metal roof system Colour: HPS 200 Albatross (Light Grey)
⑥	Horizontal eaves fascia with soffit Radiussed "bullnose" pressed steel fascia Finish: Tata Colorcoat Prisma Colour:White RAL 9010 Flat aluminium soffit panel Finish: polyester powder coated Prisma Colour:White RAL 9010
⑦	Canopy over loading doors Steel fascia Colour: RAL 9006 (metallic silver)
OFFICES	
⑧	Office Cladding 1 Rainscreen cladding system (300 Module) throughout laid horizontal. Finish: Tata Colorcoat Prisma Colour: Silver Metallic (RAL 9006)
⑨	Office Cladding 2 Sinusoidal profile cladding Finish: Tata Colorcoat Prisma Colour: Silver Metallic (RAL 9006)
⑩	High Level Horizontal Band High Level Recessed Horizontal Feature Band Finish: Tata Colorcoat Prisma colour: White (RAL 9010)
⑪	Curtain Walling to Offices Clear anti-sun glass, in polyester powder coated aluminium curtain walling system, Colour: RAL 7016
⑫	Infill panel in curtain walling White Ceramic backed glazed insulated infill panel
⑬	Entrance doors & canopy Glazed bi-parting sliding doors and glazed canopy on metal fins

A	20.06.14	GENERAL AMENDMENTS	PF	NSC
REV	DATE	NOTE	DRAW	CHK



MICHAEL SPARKS ASSOCIATES

CHARTERED ARCHITECTS

11 PLATO PLACE
STUDIOS ROAD
LONDON SW6 4TU

TELEPHONE 020 7736 6162
FAX 020 7736 3898
www.msa-architects.co.uk



BERICOTE PROPERTIES

TITLE

OLDLANDS FARM, BOGNOR REGIS

DRAWING

UNIT 1 ELEVATIONS & SECTION

CLIENT

BERICOTE PROPERTIES LTD

DATE	SCALE	DRAWN
JUNE 2014	1:500@A1	PF
	STATUS	CHECKED
	PLANNING	NSC

DRAWING NUMBER

30699-PL-120A