


Existing Materials Key


- a - red clay roof tiles
- b - bitumen roofing felt

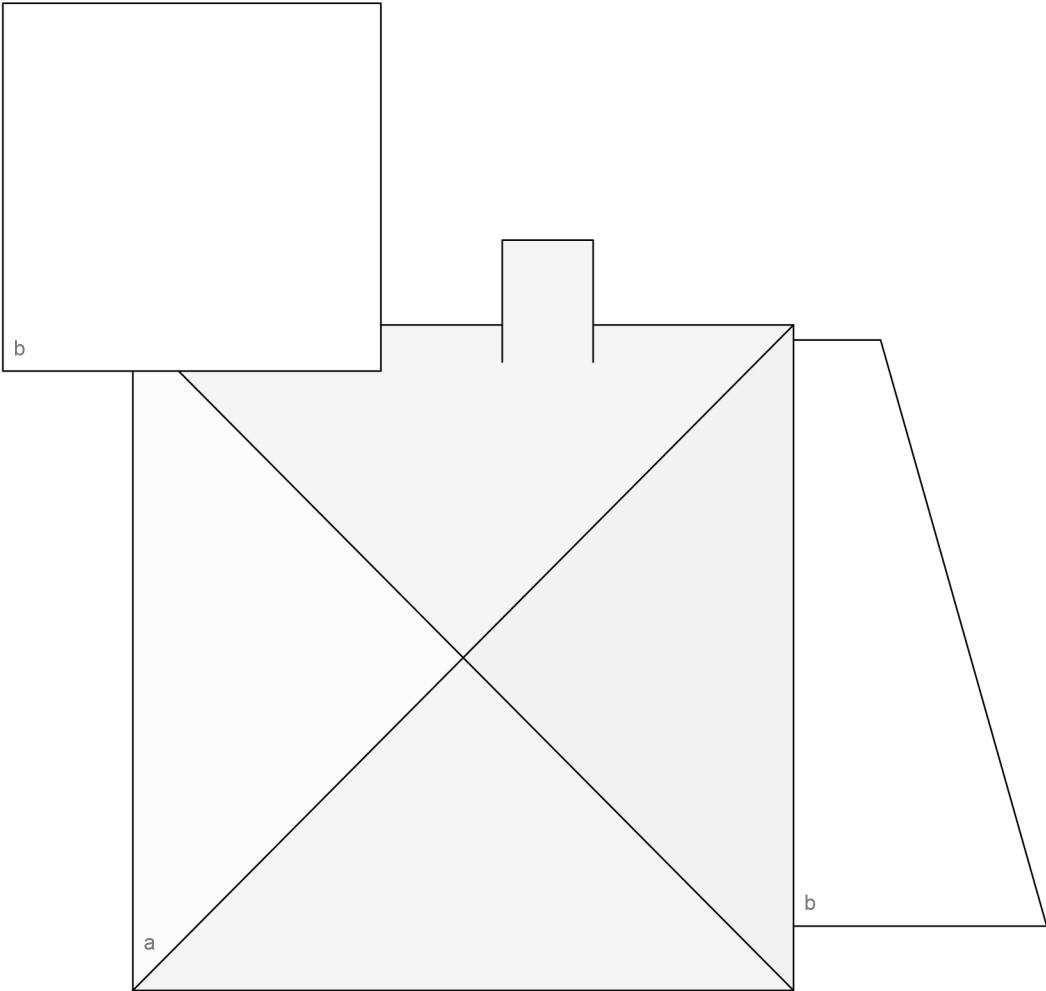

01Existing Roof Plan

Proposed Materials Key

- a - GRP roof (grey)
- b - flush glazed rooflight
- c - powdercoated aluminium edge trim (grey)

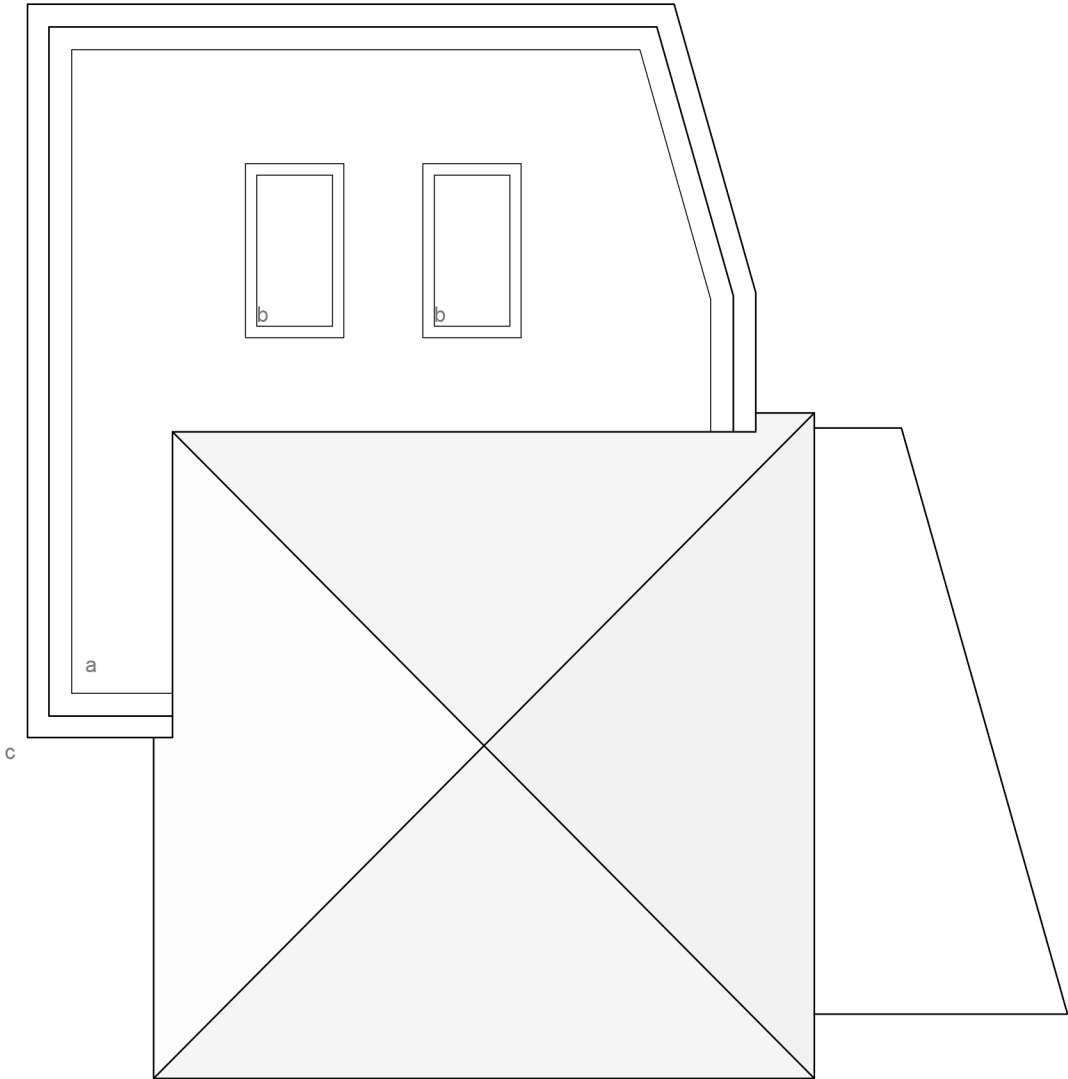

02Proposed Floor Plan



NOTE: This drawing is to be scaled for planning purposes only

Drawing: Existing and Proposed Roof Plans
Scale: 1:100 @ A3
Date: 06/12/2021

Dwg No: 21-011-D-03
Project: Brazwick Avenue
Status: Planning

Client: Mr & Mrs May
Address: 10 Brazwick Avenue, Bognor Regis,
PO21 5DZ



enquiries.amdesign@gmail.com