



Drainage Key
Foul drainage route
Surface water routes as per existing

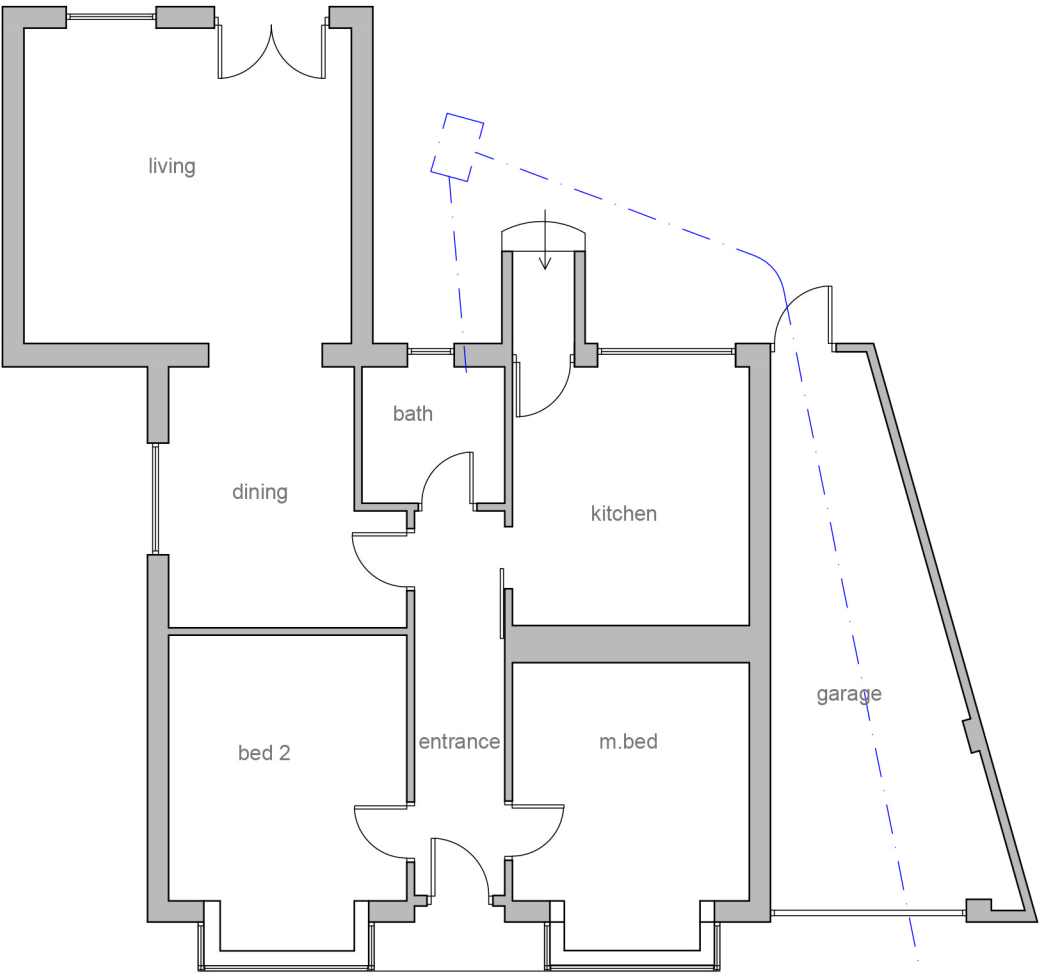

01 Existing Floor Plan

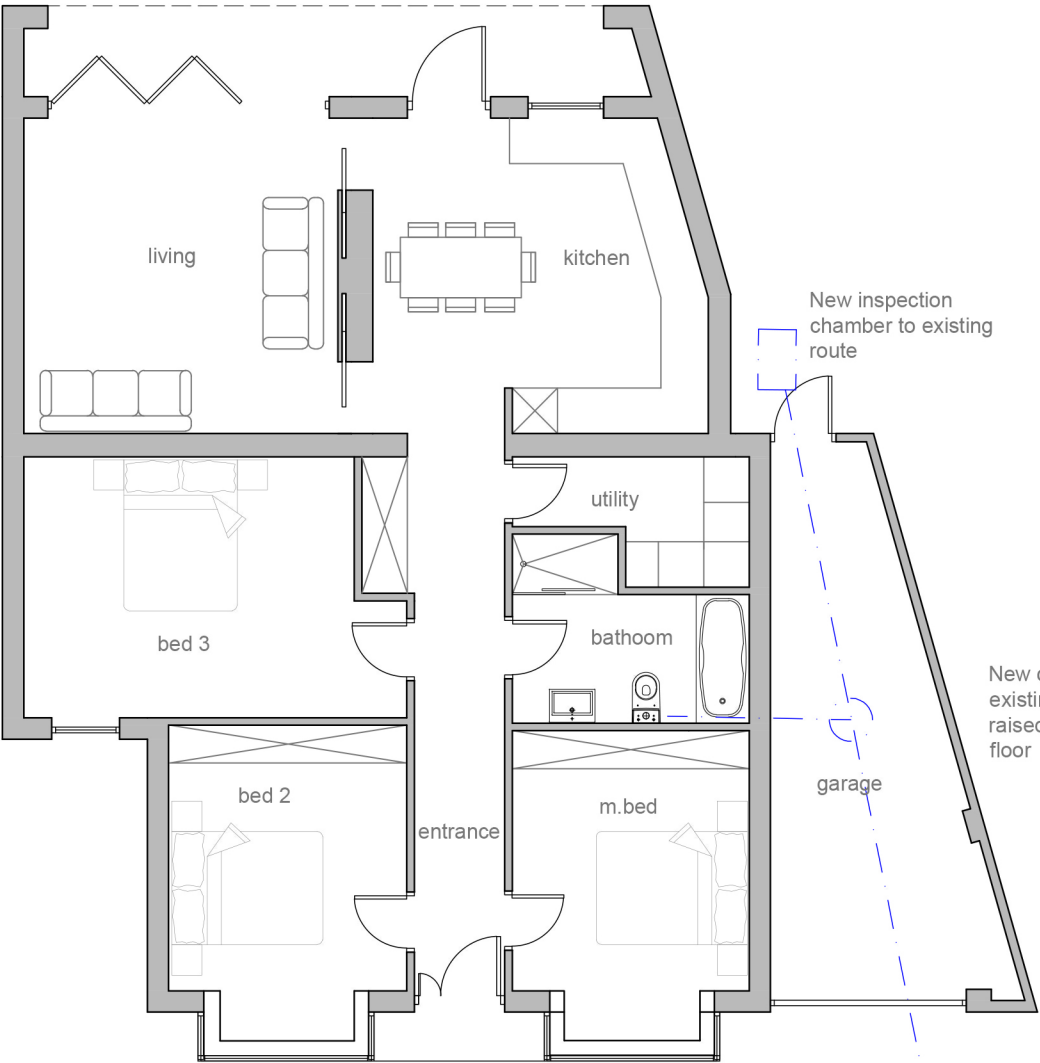

02 Proposed Floor Plan

To mains sewer

To mains sewer



0 5m
Scale 1:100

NOTE: This drawing is to be scaled for planning purposes only

Drawing: Existing and Proposed Floor Plans
Scale: 1:100 @ A3
Date: 06/12/2021

Dwg No: 21-011-D-02
Project: Brazwick Avenue
Status: Planning

Client: Mr & Mrs May
Address: 10 Brazwick Avenue, Bognor Regis,
PO21 5DZ



enquiries.amdesign@gmail.com