


Proposed Materials Key


- a - powdercoated aluminium edge trim (grey)
- b - white render to match existing
- c - red brick to match existing
- d - white UPVC window
- e - powdercoated aluminum windows and doors (grey)
- f - vertical timber cladding (cedar)
- g - hardwood entrance door (painted)

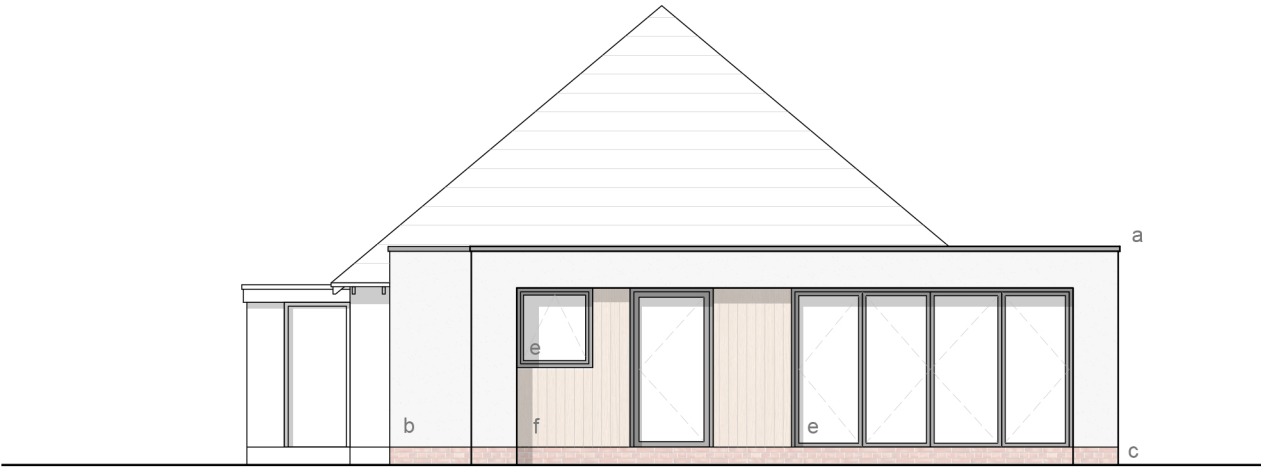


01 South-east Elevation



02 North-west Elevation

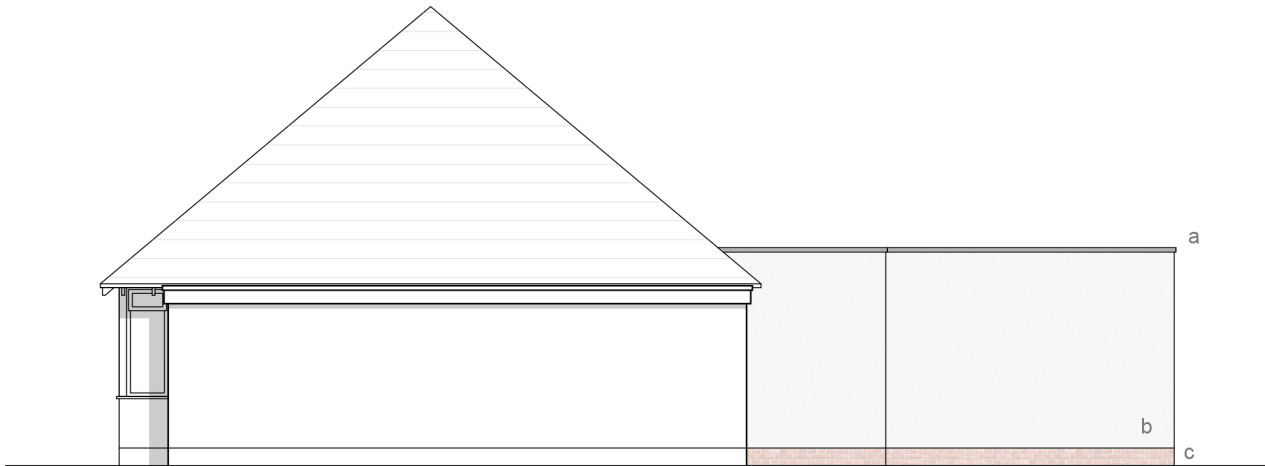

03 North-east Elevation

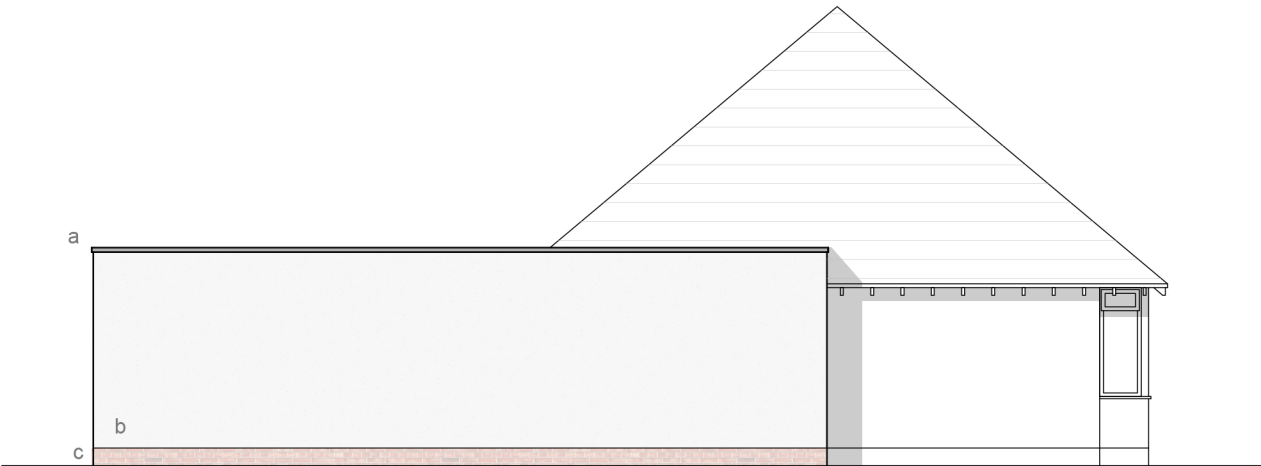

04 South-west Elevation



NOTE: This drawing is to be scaled for planning purposes only

Drawing: Proposed Elevations
Scale: 1:100 @ A3
Date: 06/12/2021

Dwg No: 21-011-D-05
Project: Brazwick Avenue
Status: Planning

Client: Mr & Mrs May
Address: 10 Brazwick Avenue, Bognor Regis,
PO21 5DZ



enquiries.amdesign@gmail.com