
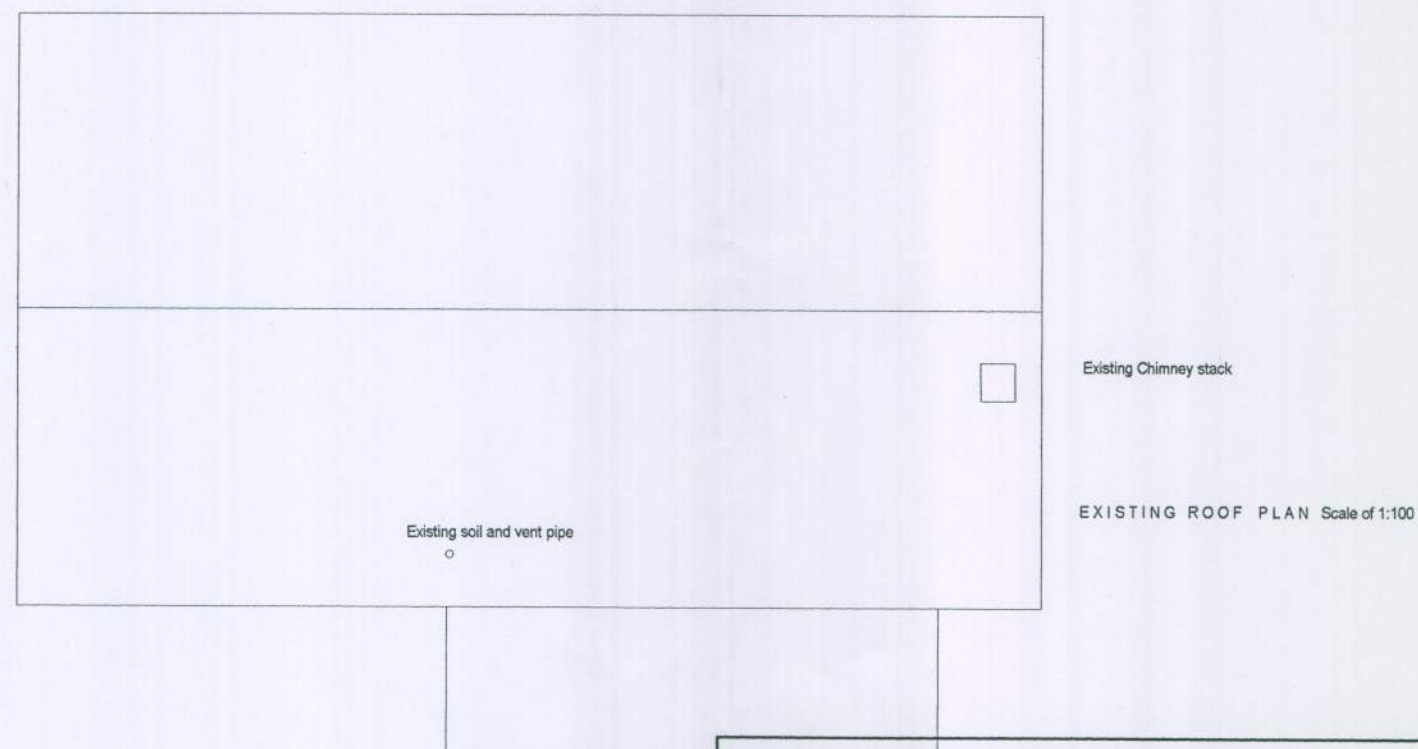


BE/17/111

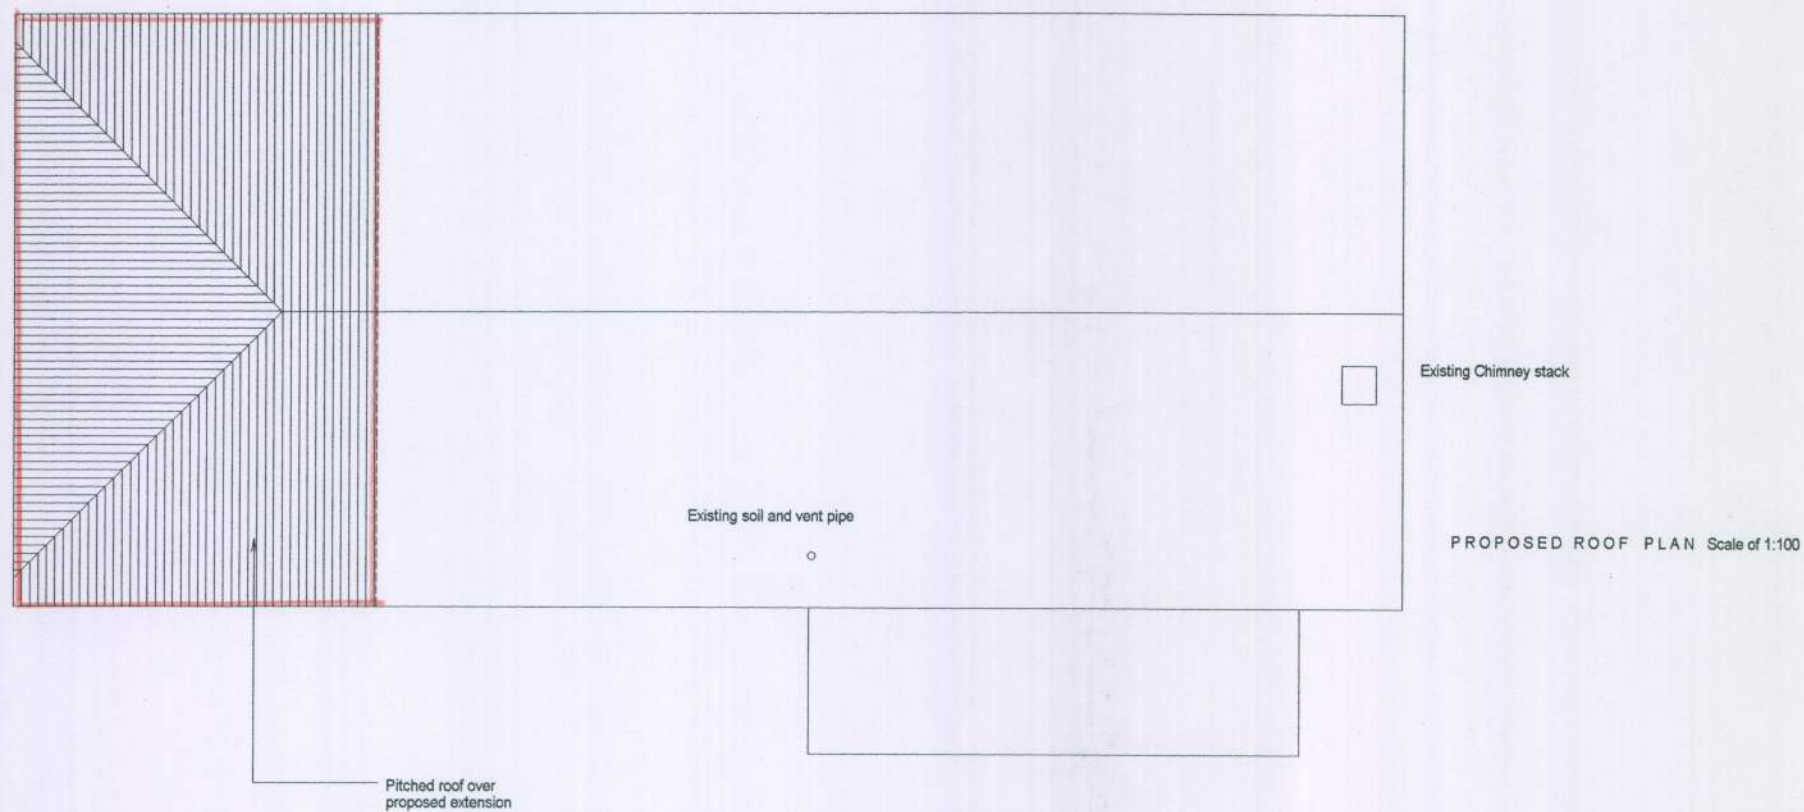

Note: 1. Consultation with the Council

CLIENT:	Mr Nettleton - 9 New Barn Lane North Bersted Bognor Regis	DESCRIPTION:	Existing and Proposed Roof Plans as Required under TCPA
PROJECT:	Extension and Conversion to form Bedroom - Bathroom / Exercise Rm.	SCALE:	1:100
DATE:	February 2011	REVISION:	
		DRAWING No:	10129/ 7

DRAWING MUST BE READ WITH NOTES. DIMENSIONS AND DETAILS TO BE CHECKED ON SITE BEFORE PRICING AND CONSTRUCTION

© COPYRIGHT RESERVED

DCS
DESIGN
SERVICE