


Be/17/11.

SUBSTITUTION - PROPOSED SOUTH ELEVATION.
23/2/11.

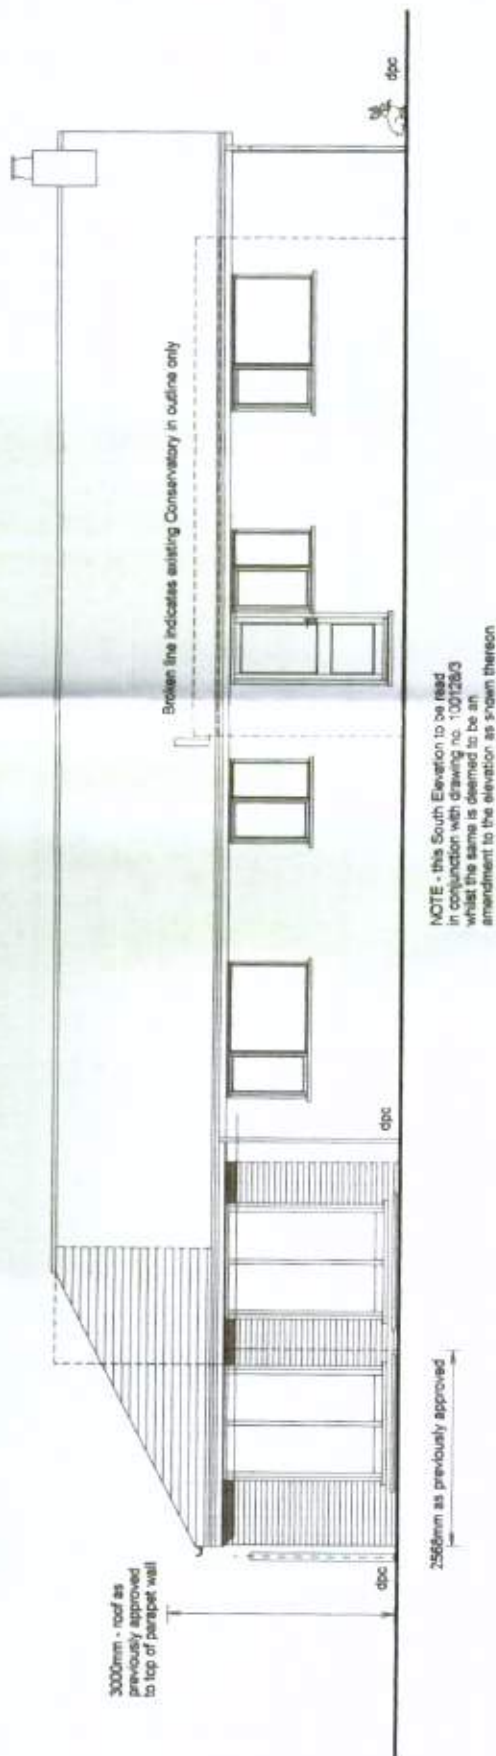

CLIENT:	Mr Nettleton - 9 New Barn Lane North Bersted Bognor Regis	DESCRIPTION:	South Elevation ONLY (to replace that shown on 100129/3)
PROJECT:	Extension and Conversion to form Bedroom - Bathroom / Exercise Rm.	SCALE:	1:100
DATE:	February 2011	REVISION:	DRAWING No. 100129 10

DRAWING MUST BE READ WITH NOTES DIMENSIONS AND DETAILS TO BE CHECKED ON SITE BEFORE PRICING AND CONSTRUCTION

© COPYRIGHT RESERVED

DESIGN
SERVICE