


General Notes:


Do not scale dimensions from this drawing, unless for Planning purposes.

The Contractor is responsible for checking all dimensions on site prior to commencement of the works.

This drawing is to be read in conjunction with the specification.

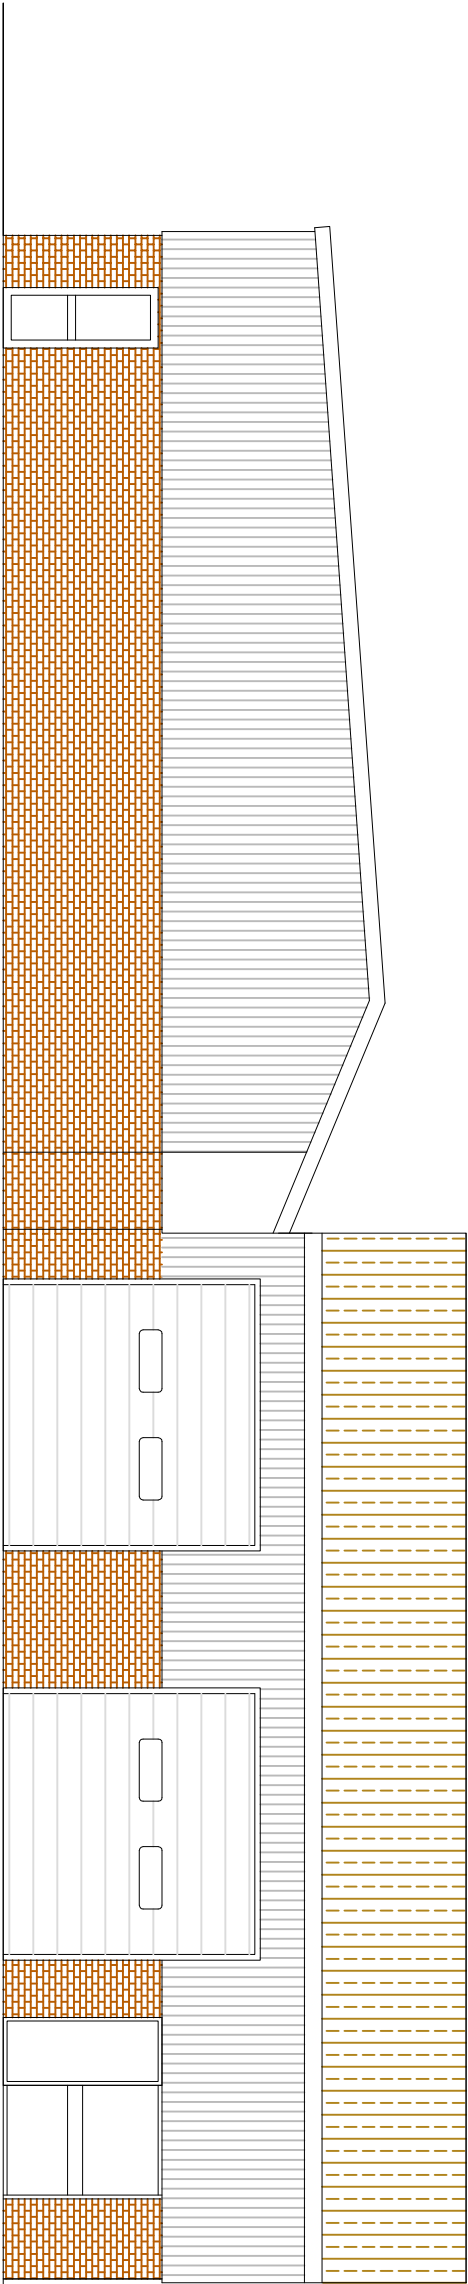

WEST ELEVATION

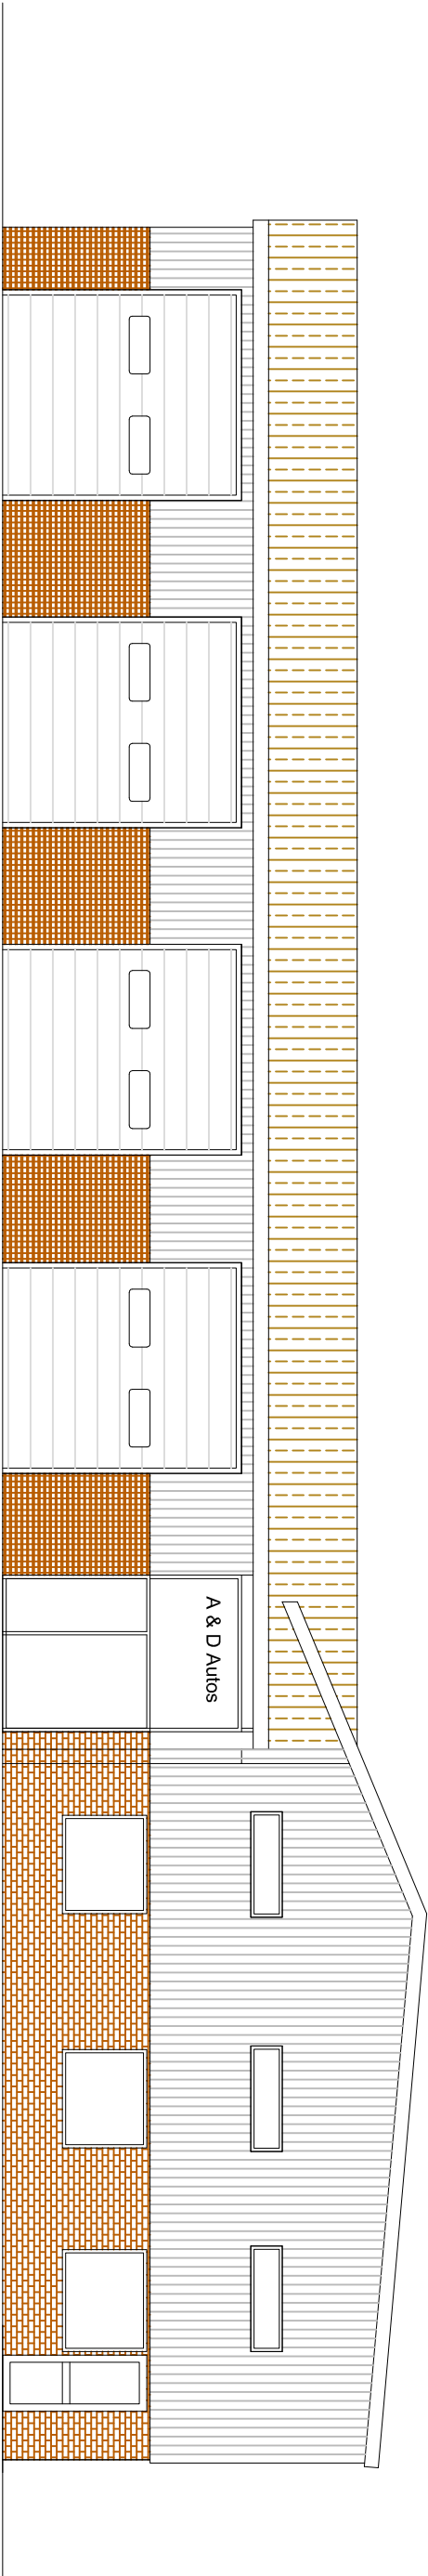

SOUTH ELEVATION

Brian Elstone Surveying Services Ltd Brian Elstone, MCIQB, IMapS, FCABE Building Surveyor and Architectural Consultant CDM Consultant 1 Herne Court, Station Road, Rustington, West Sussex, BN16 3BQ Phone: 01903 784884, Mobile: 07710 593021. Email: brian@elstone.biz			
Client: A & D Autos, Bognor Regis		Revision	
Project: Relocation Proposals		Date	
Drawing Title: Proposed Elevations Sheet 1		Description	
		Scale:	Date:
		1:200	-
		Drawn By:	BE
		Drawing Number:	Revision:
		1466/004	A

A 20/01/2022 Height Changes