


General Notes:


Do not scale dimensions from this drawing, unless for Planning purposes.

The Contractor is responsible for checking all dimensions on site prior to commencement of the works.

This drawing is to be read in conjunction with the specification.

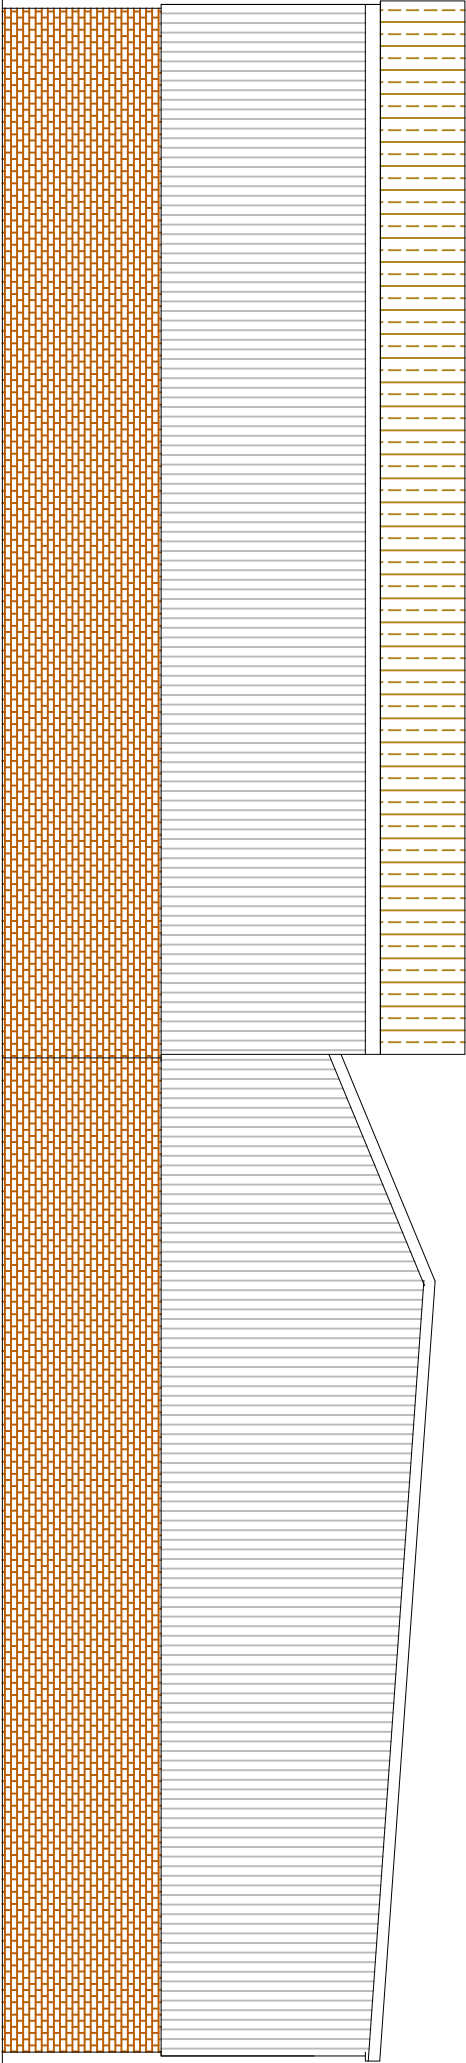

NORTH ELEVATION

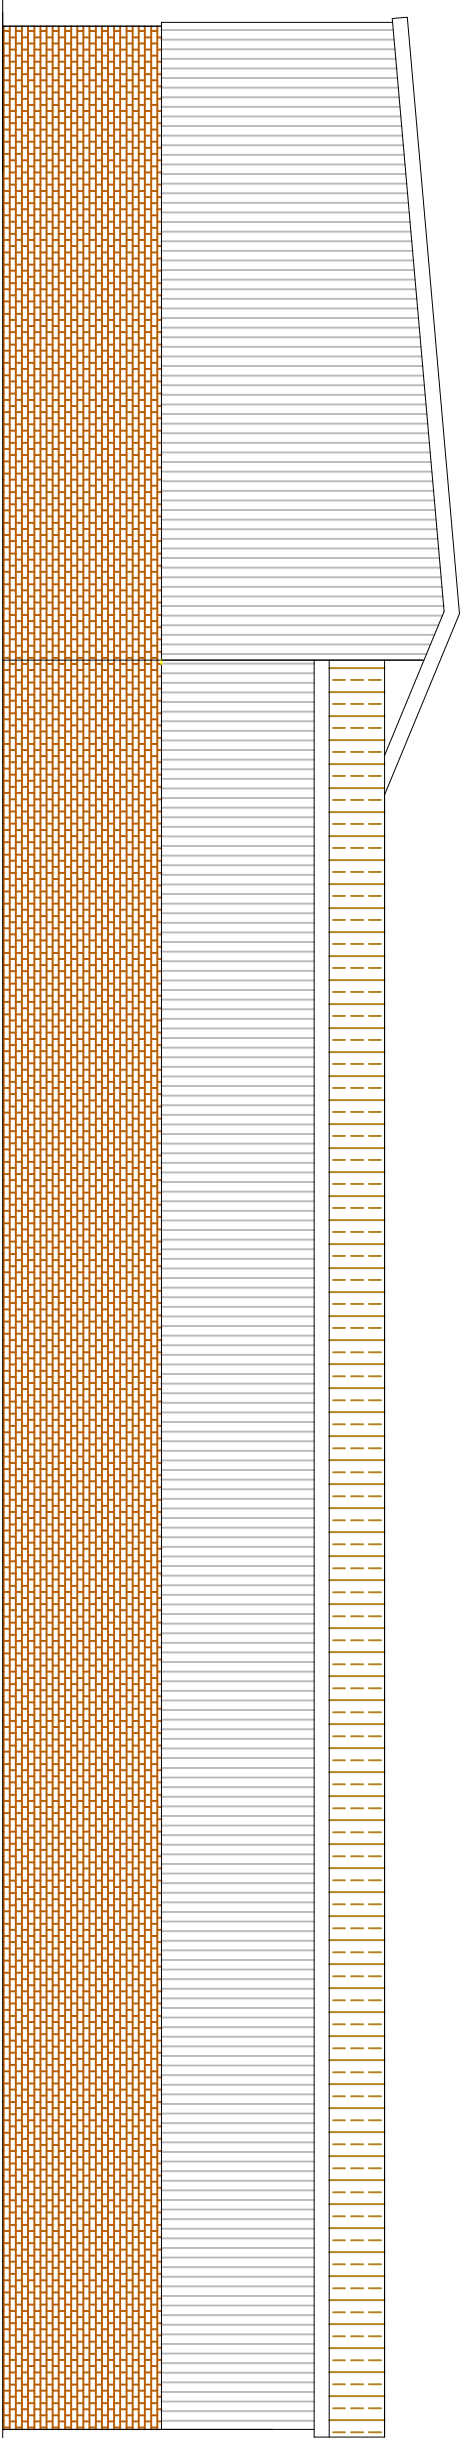

EAST ELEVATION

Brian Elstone Surveying Services Ltd Brian Elstone, MCIQB, IMapS, FCABE Building Surveyor and Architectural Consultant CDM Consultant 1 Herne Court, Station Road, Rustington, West Sussex, BN16 3BQ Phone: 01903 784884, Mobile: 07710 593021. Email: brian@elstone.biz			Client: A & D Autos, Bognor Regis		
Project: Relocation Proposals			Scale:		
Drawing Title: Proposed Elevations Sheet 2			Date:		
			Drawn By:		
			Revision:		

A 20/01/2022 Height Changes