
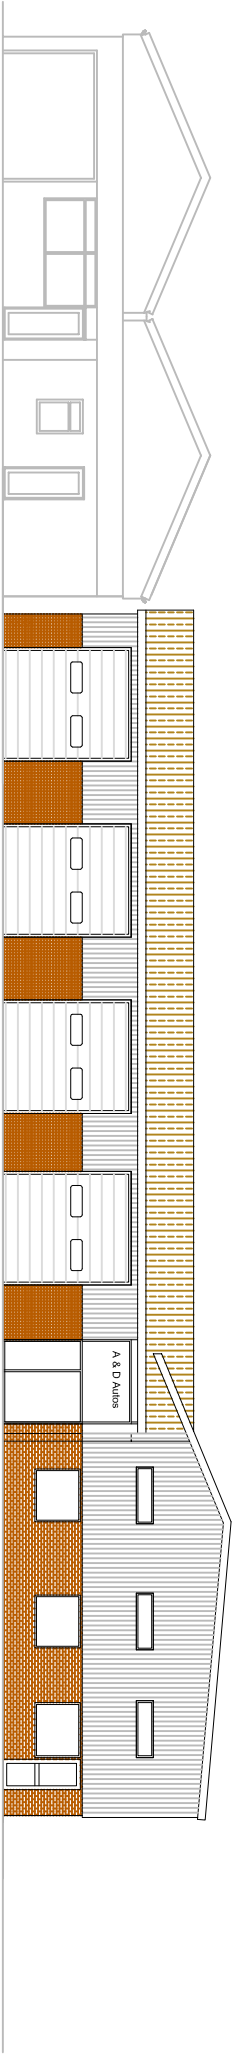


General Notes:

Do not scale dimensions from this drawing, unless for Planning purposes.



The Contractor is responsible for checking all dimensions on site prior to commencement of the works.

This drawing is to be read in conjunction with the specification.

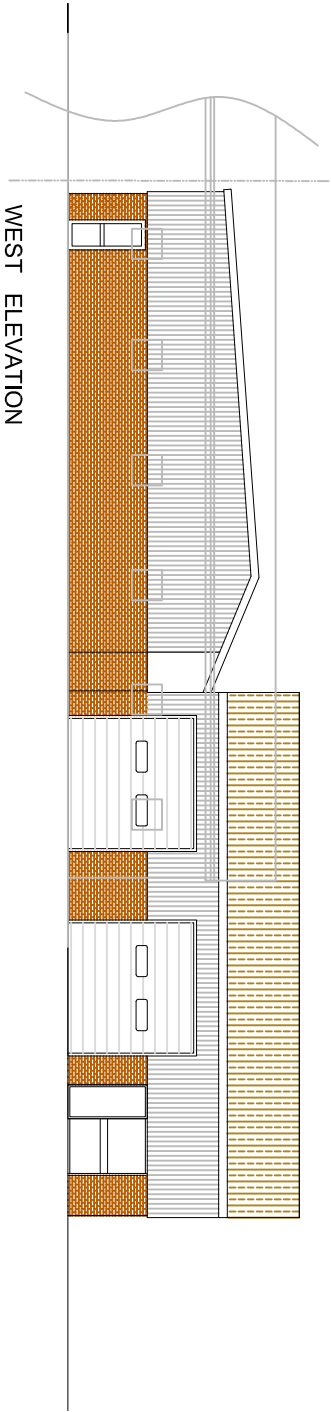

Outline of building to be demolished - Phase 3

SOUTH ELEVATION

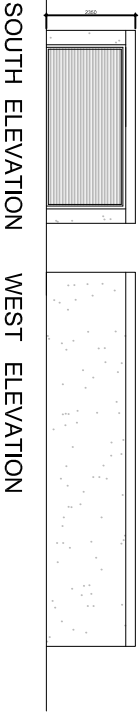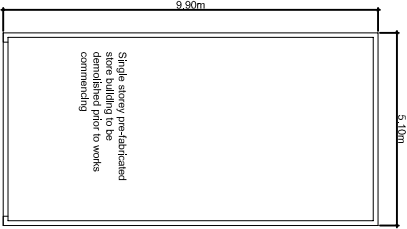

Brian Elstone Surveying Services Ltd

Brian Elstone, MCIQB, IMapS, FCABE
Building Surveyor and Architectural Consultant
CDM Consultant
1 Herne Court, Station Road, Rustington,
West Sussex, BN16 3BQ
Phone: 01903 784884, Mobile: 07710 593021.
Email: brian@elstone.biz

Client: A & D Autos, Bognor Regis Project: Relocation Proposals Drawing Title: Front Elevation with Existing shown & Store Building being removed	Revision	Date	Description
	Scale:	Date:	Drawn By:
	1:200	-	BE
	Drawing Number:	Revision:	-
	1466/007		