


General Notes:


Do not scale dimensions from this drawing, unless for Planning purposes.

The Contractor is responsible for checking all dimensions on site prior to commencement of the works.

This drawing is to be read in conjunction with the specification.

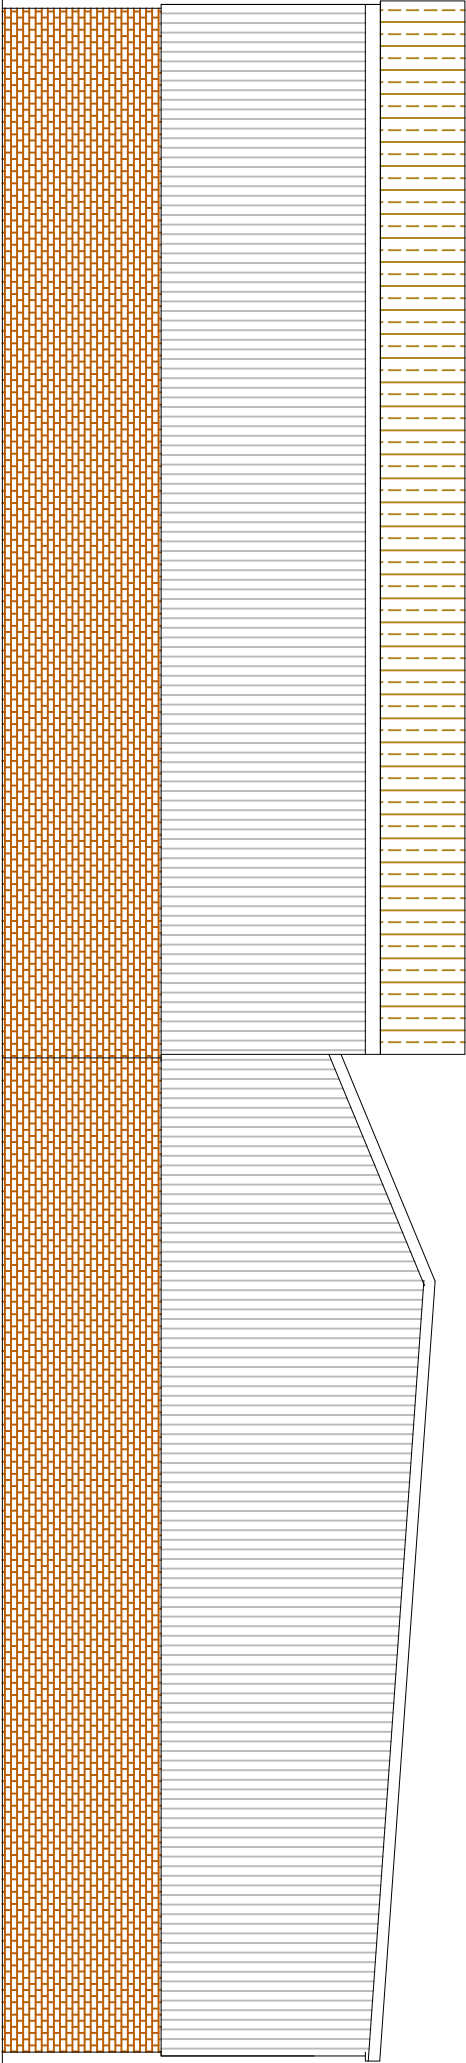

NORTH ELEVATION

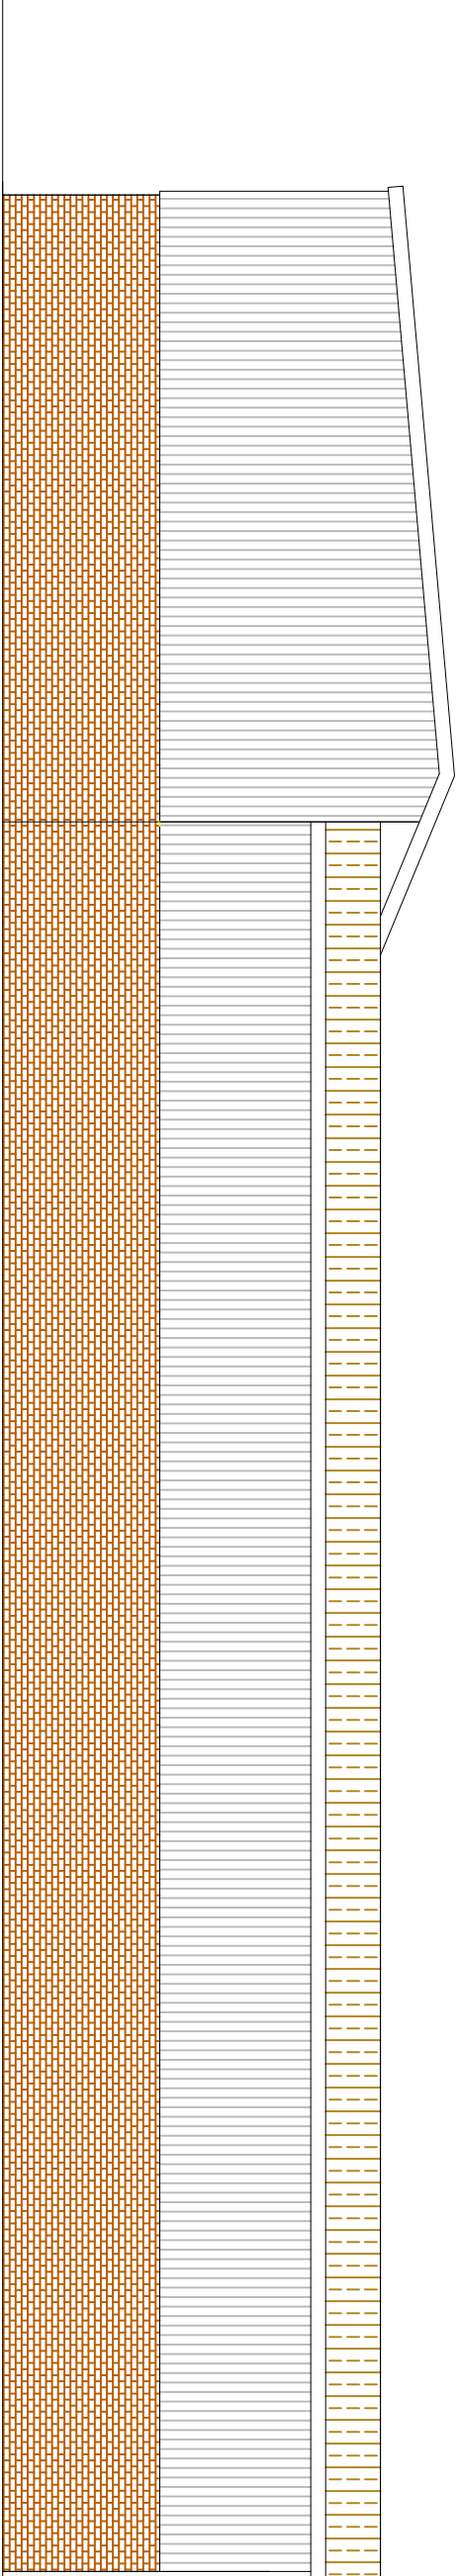

WEST ELEVATION

Brian Elstone Surveying Services Ltd Brian Elstone, MCIQB, IMapS, FCABE Building Surveyor and Architectural Consultant CDM Consultant 1 Herne Court, Station Road, Rustington, West Sussex, BN16 3BQ Phone: 01903 784884, Mobile: 07710 593021. Email: brian@elstone.biz		Client: A & D Autos, Bognor Regis		Revision		Date	Description
Project: Relocation Proposals				Scale:	Date:	Drawn By:	
				1:200	-	BE	
Drawing Title: Proposed Elevations Sheet 2				Drawing Number:		Revision:	
				1466/005		B	