


General Notes:


Do not scale dimensions from this drawing, unless for Planning purposes.

The Contractor is responsible for checking all dimensions on site prior to commencement of the works.

This drawing is to be read in conjunction with the specification.

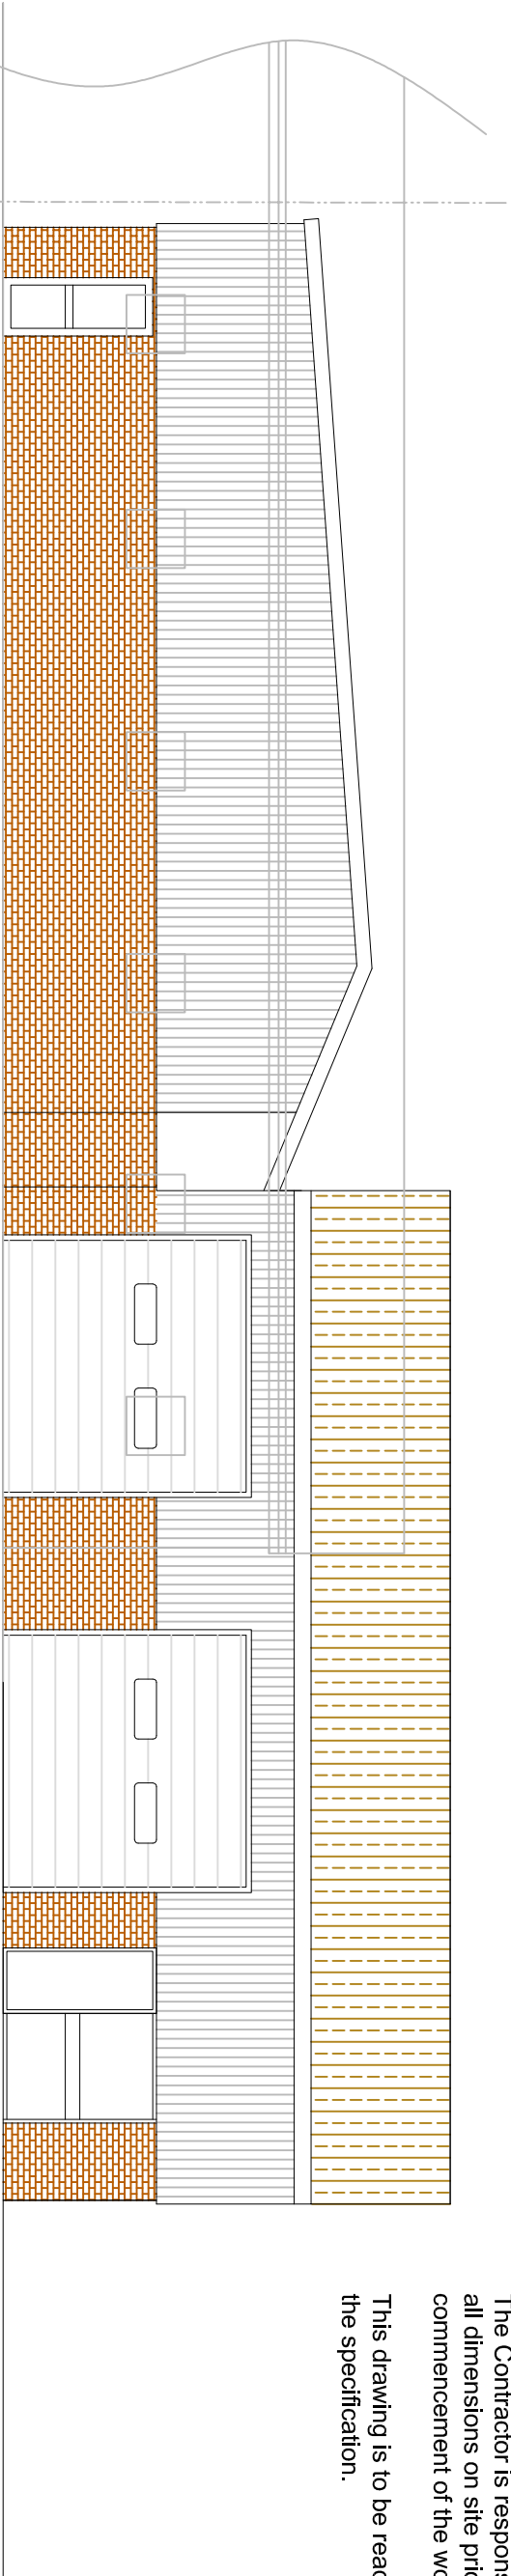

SOUTH ELEVATION

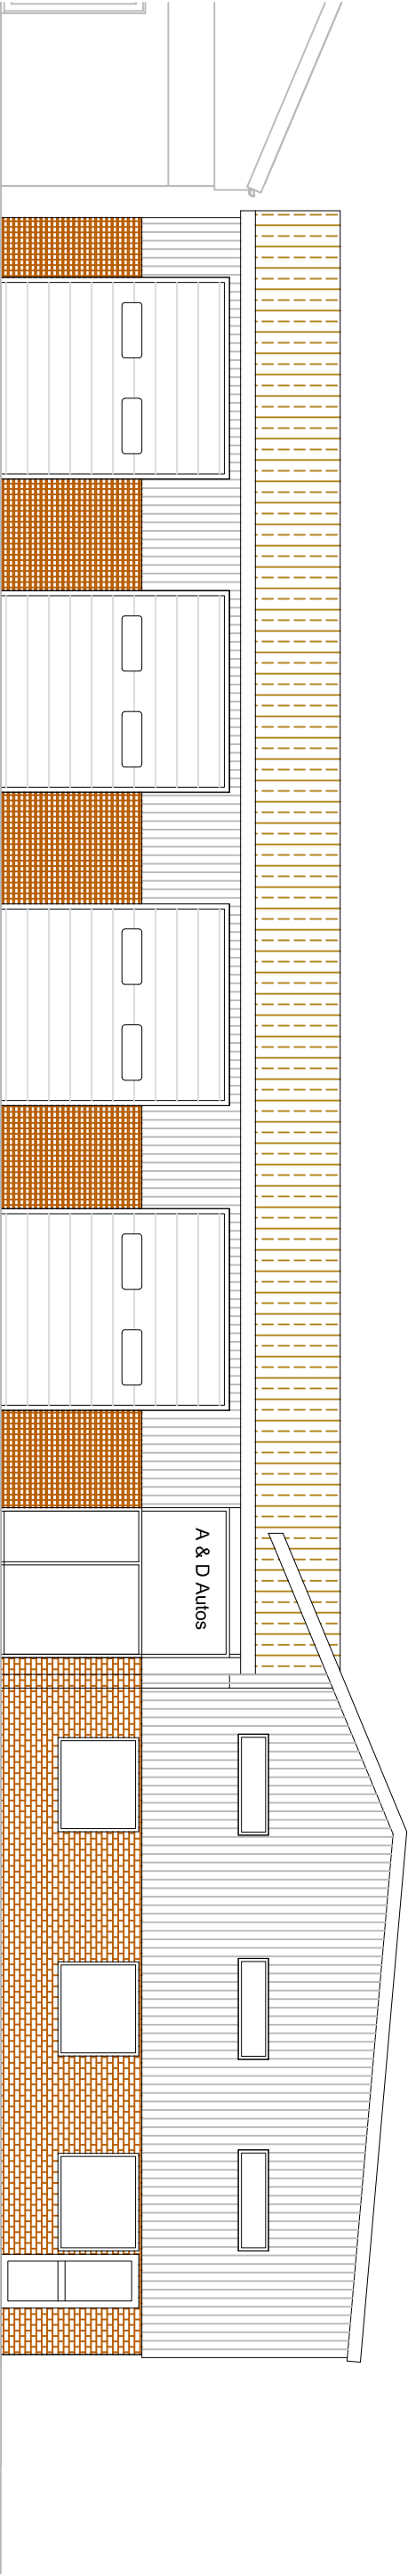

EAST ELEVATION

Brian Elstone Surveying Services Ltd Brian Elstone, MCIQB, IMapS, FCABE Building Surveyor and Architectural Consultant CDM Consultant 1 Herne Court, Station Road, Rustington, West Sussex, BN16 3BQ Phone: 01903 784884, Mobile: 07710 593021. Email: brian@elstone.biz			
Client:		A & D Autos, Bognor Regis	
Project:		Relocation Proposals	
Drawing Title:		Proposed Elevations Sheet 1	
Revision		Date	Description
Scale:		Date:	Drawn By:
1:100		-	BE
Drawing Number:		Revision:	
1466/004		C	

C	22/04/2022	Scale note
B	22/04/2022	Elevation corrections
A	20/01/2022	Height Changes