


DO NOT SCALE FROM THIS DRAWING EXCEPT FOR PLANNING PURPOSES ONLY.
ALL DIMENSIONS RELATING TO SUB-CONTRACTOR OR SUPPLIERS WORK MUST BE CHECKED ON SITE AND AGREED BETWEEN THE GENERAL CONTRACTOR & THE SUB-CONTRACTORS \ SUPPLIERS. ALL DIMENSIONS ARE IN MILLIMETERS. IF IN DOUBT ASK.
ALL WORKS OR MATERIALS INDICATED ON THE DRAWING ARE TO BE TO THE LATEST BRITISH STANDARDS AND ARE TO BE CARRIED OUT IN ACCORDANCE WITH THE RELEVANT CODES OF PRACTICE OR RECOGNIZED TRADE ASSOCIATIONS RECOMMENDATIONS & PUBLICATIONS

REV.	AMENDMENT	BY	DATE
------	-----------	----	------

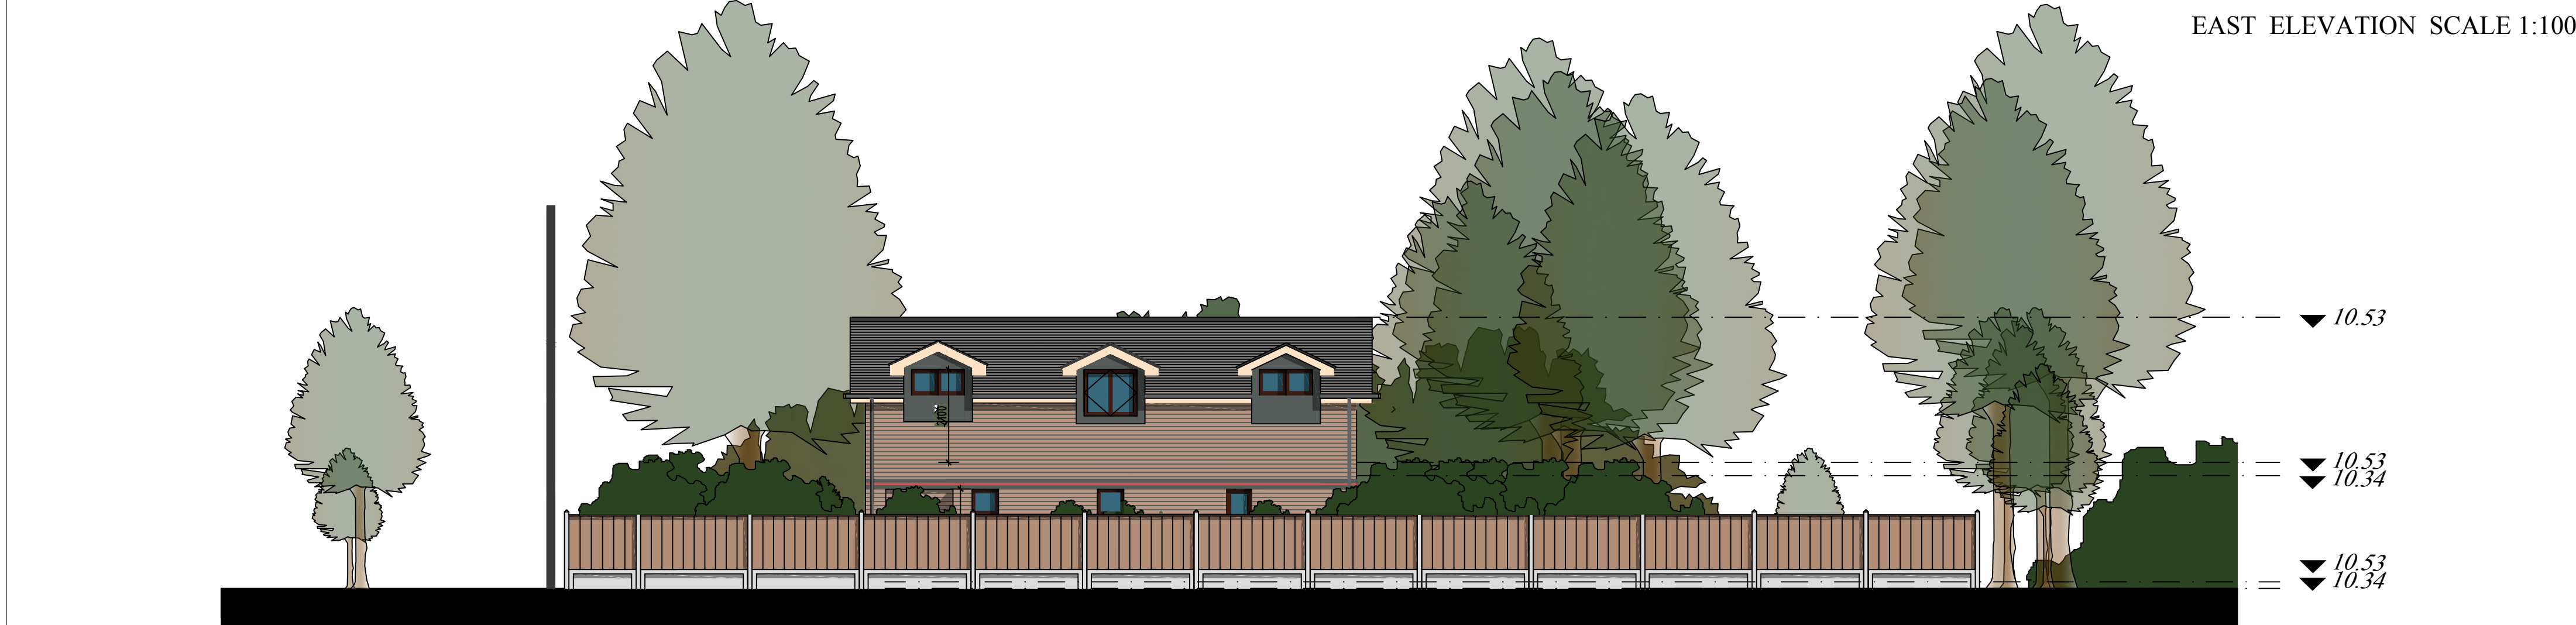

EAST ELEVATION SCALE 1:100



WEST ELEVATION SCALE 1:100



SOUTH ELEVATION SCALE 1:100



NORTH ELEVATION SCALE 1:100



SECTION SCALE 1:100

Project
NORTHERSTEDSTREET
BOGNORREGIS
Drawing
ELEVATIONS&SECTION
Date
NOVEMBER2016
Drawn by
TK
Status
PLANNING
Scales
1:100@A1
Job No
TSP573
Dwg No
PL-03
Revision

— the —
SEAMAN
PARTNERSHIP
Ltd
UNIT 2, MARTINS BARN, BIRDHAM ROAD
CHICHESTER, WEST SUSSEX, PO20 7BX
TEL: 01243 514131 FAX: 01243 511488
office @ the-seaman-partnership.co.uk
w.w.w.the-seaman-partnership.co.uk