
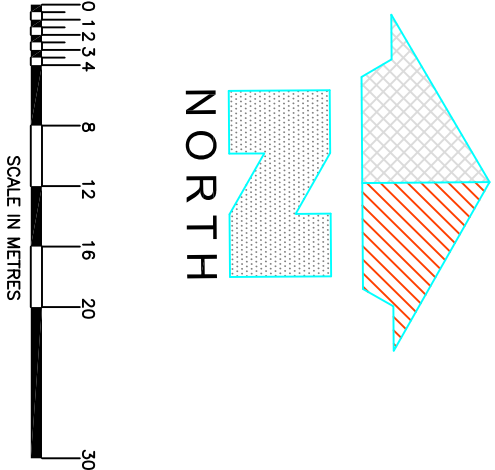


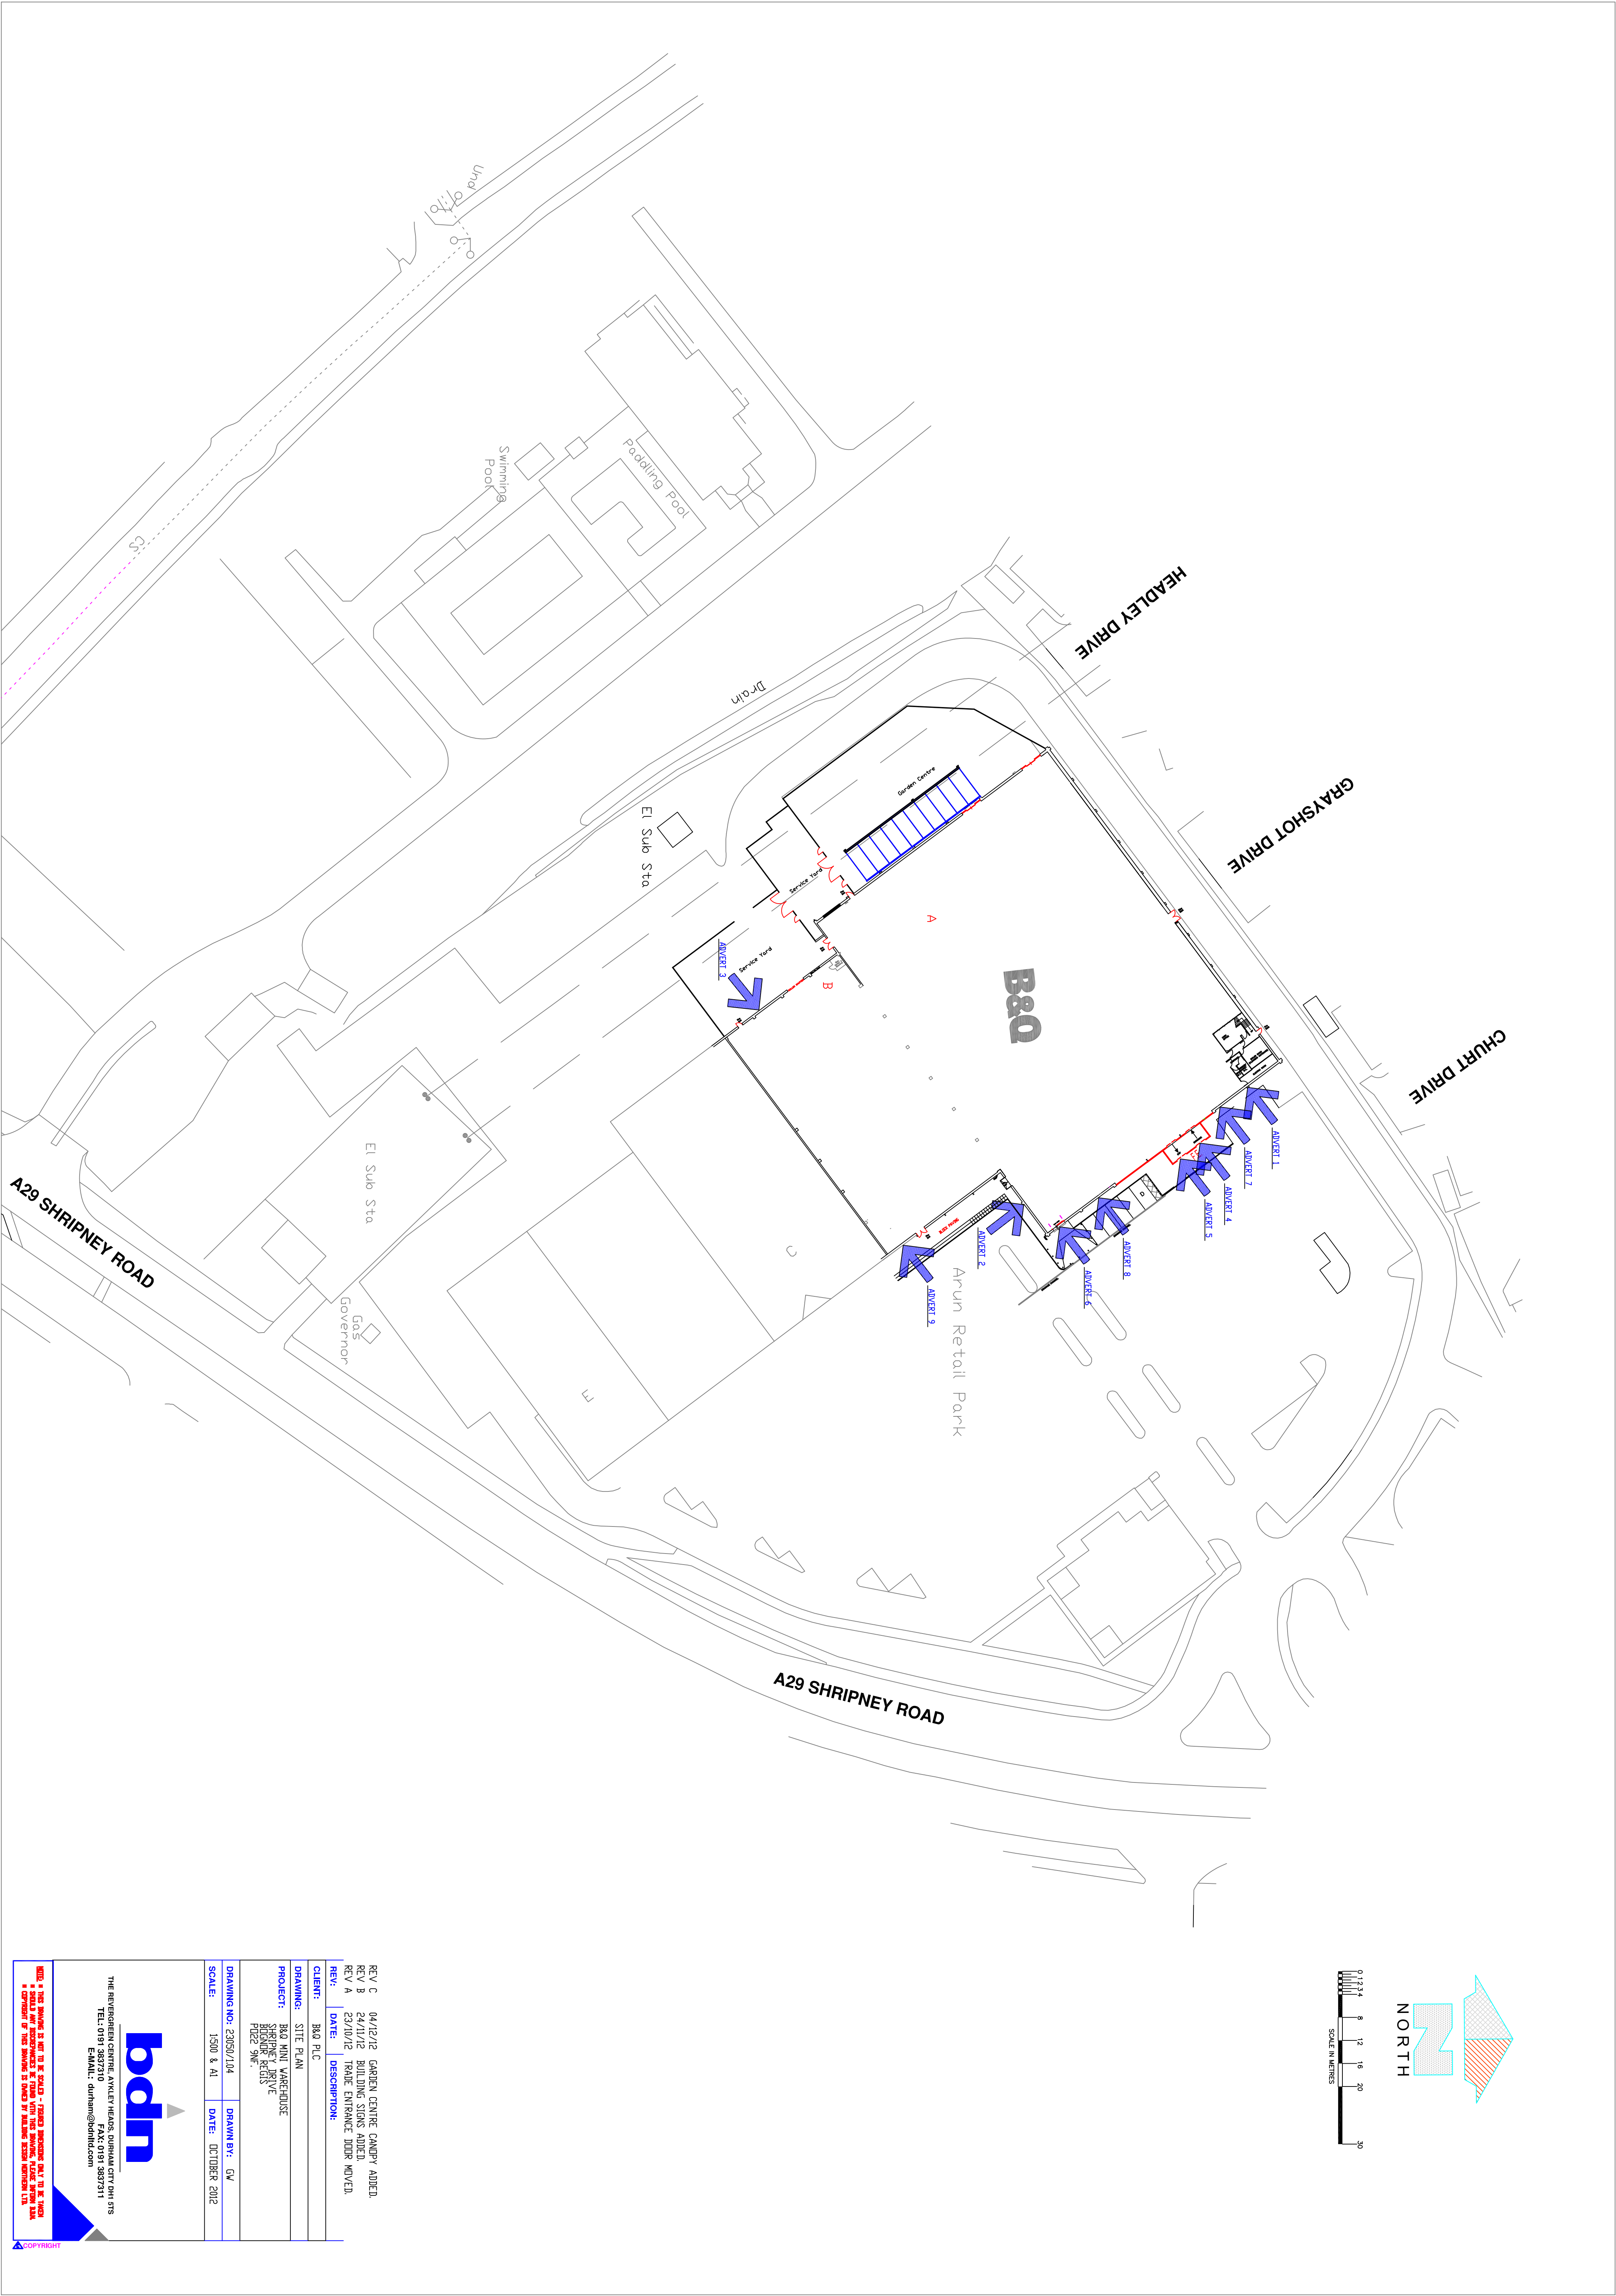

REV C	04/12/12	GARDEN CENTRE CANOPY ADDED.
REV B	24/11/12	BUILDING SIGNS ADDED.
REV A	23/10/12	TRADE ENTRANCE DOOR MOVED.
CLIENT:	B&Q PLC	DESCRIPTION:
DRAWING:	SITE PLAN	
PROJECT:	B&Q MINI WAREHOUSE	
PROJECT:	SHRIPNEY DRIVE	
PROJECT:	PO22 SW.	
DRAWING NO:	23050/104	DRAWN BY: GW
SCALE:	1500 & A1	DATE: OCTOBER 2012

bdn

THE NEWGREEN CENTRE, AYKLEY HEADS, DURHAM CITY PH 97S

TEL: 0191 3837310

FAX: 0191 3837311

EMAIL: durham@bdnhd.com

BDN & THIS DRAWING IS NOT TO BE COPIED, REPRODUCED, ADAPTED, OR IN ANY MANNER USED FOR ANY OTHER PROJECT WITHOUT THE WRITTEN PERMISSION OF BDN.
© COPYRIGHT OF THIS DRAWING IS OWNED BY BUILDING DESIGN INFORMATION LTD.