




WEST ELEVATION

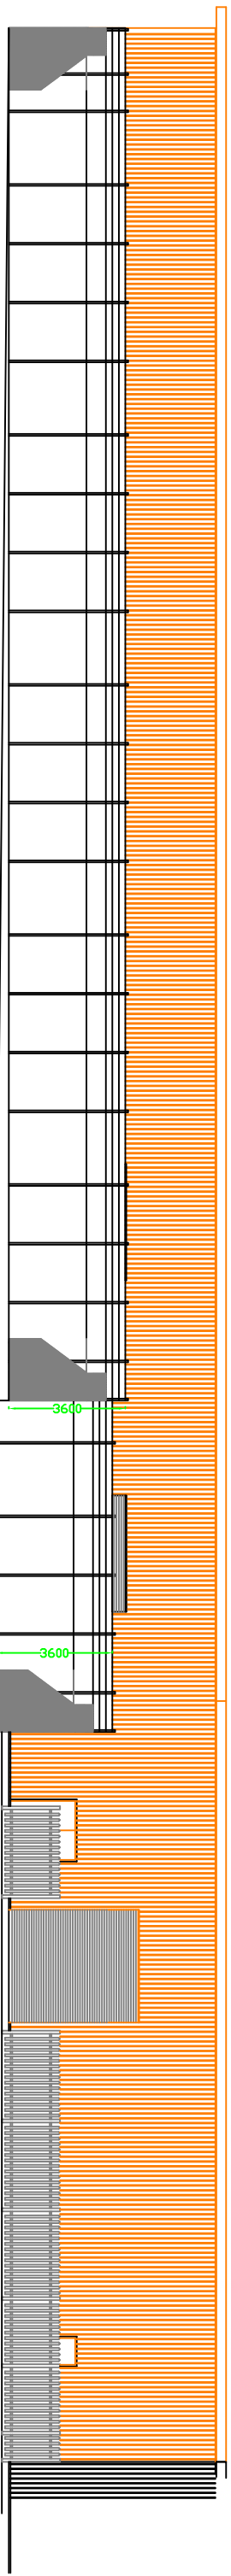


WEST ELEVATION SHOWING EXTENT OF GARDEN CENTRE & SERVICE YARD FENCING

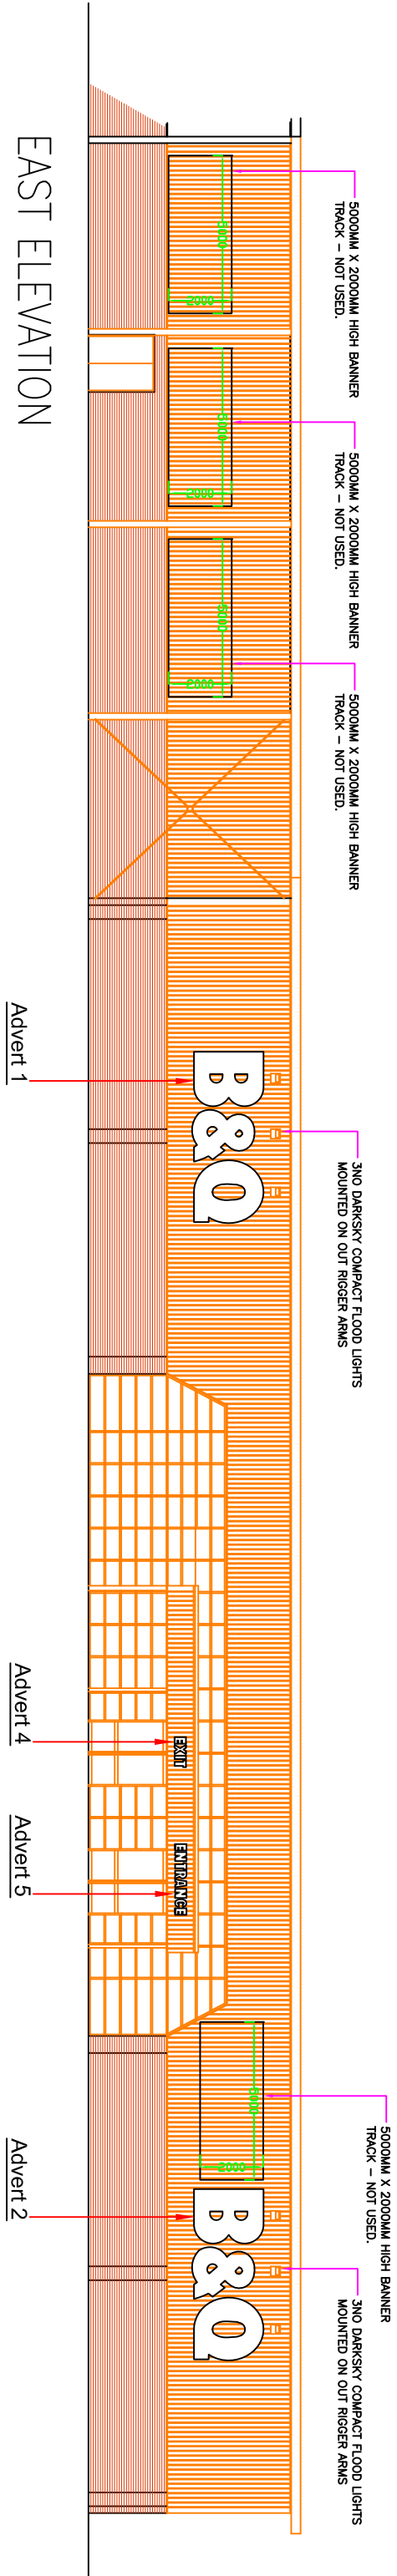


EAST ELEVATION

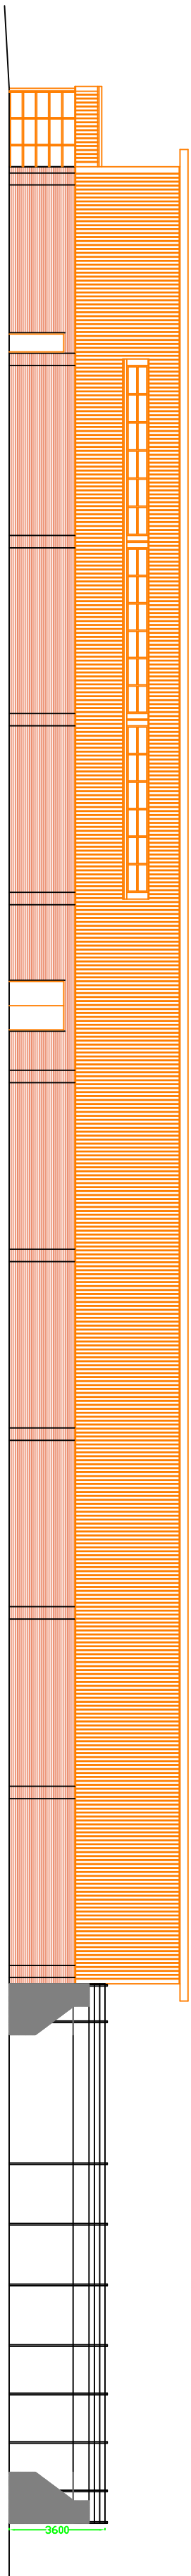

NORTH ELEVATION

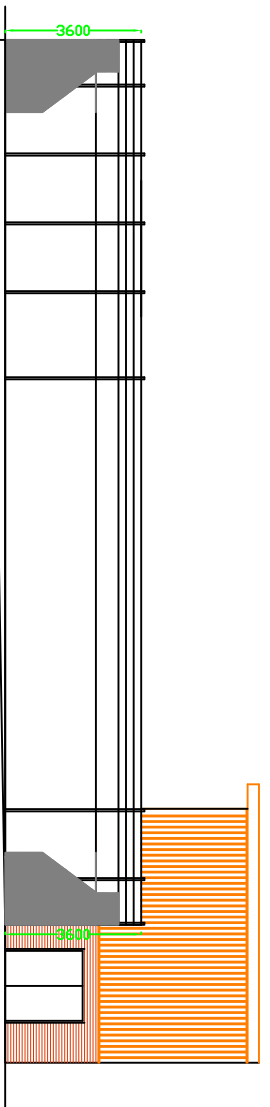

SOUTH ELEVATION

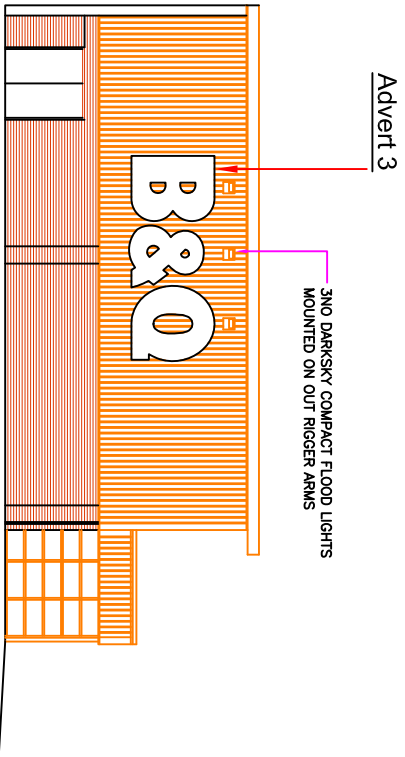

SOUTH ELEVATION

Type of sign 1 - Aluminium built up letters sprayed white.

Letter height 2200mm and maximum 150mm depth.
Letters externally illuminated via 3W dark sky overhead flood lights on out riggers.
Height to underside of letters - 3340mm.

Type of sign 2 - Aluminium built up letters sprayed white.

Letter height 2200mm and maximum 150mm depth.
Letters externally illuminated via 3W dark sky overhead flood lights on out riggers.
Height to underside of letters - 3340mm.

Type of sign 3 - Aluminium built up letters sprayed white.

Letter height 2200mm and maximum 150mm depth.
Letters externally illuminated via 3W dark sky overhead flood lights on out riggers.
Height to underside of letters - 3340mm.

Type of sign 4 - "EXIT" non illuminated acrylic white letters.

Letter height 300mm and maximum 10mm depth.
Height to underside of letters - 2740mm.

Type of sign 5 - "ENTRANCE" non illuminated acrylic white letters.

Letter height 300mm and maximum 10mm depth.
Height to underside of letters - 2740mm.

REV.	DATE	DESCRIPTION
C		
B		
A		
0		

CLIENT:	B&Q PLC
DRAWING:	EXISTING ELEVATIONS
PROJECT:	NEW MINI WAREHOUSE SHREVEY ROAD BLANDFORD DORSET
DRAWING NO:	23050 101
SCALE:	1:200 & A1
DATE:	OCTOBER 2012
DRAWN BY:	GV

b&q

THE REVENUE CENTRE, AVILEY HEATH, DORSET DT9 9TS
TEL: 0191 3857210 FAX: 0191 3857311
E-MAIL: enquiries@bq.com

© 2012 B&Q. THIS DRAWING IS NOT TO BE REPRODUCED OR TRANSMITTED IN ANY FORM OR BY ANY MEANS, ELECTRONIC OR MECHANICAL, INCLUDING PHOTOCOPYING, RECORDING, OR BY ANY INFORMATION STORAGE AND RETRIEVAL SYSTEM. ALL RIGHTS RESERVED. A COPYRIGHT OF THIS DRAWING IS HELD BY B&Q. DESIGN NUMBER: 111