



Existing South East Elevation

Existing North West Elevation

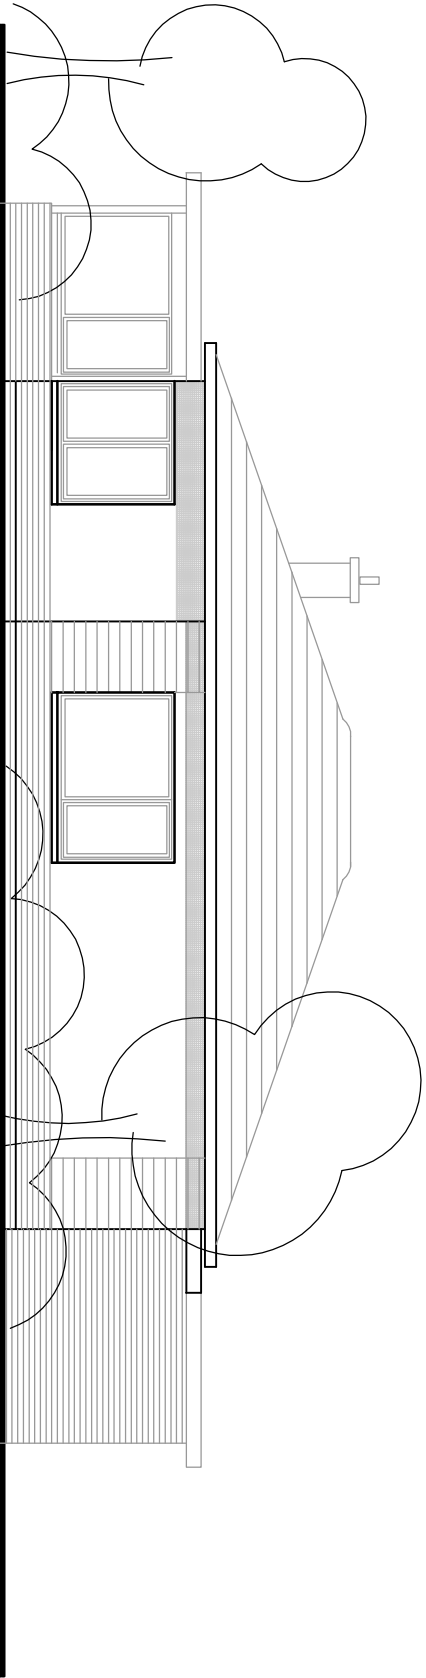

Existing South West Elevation

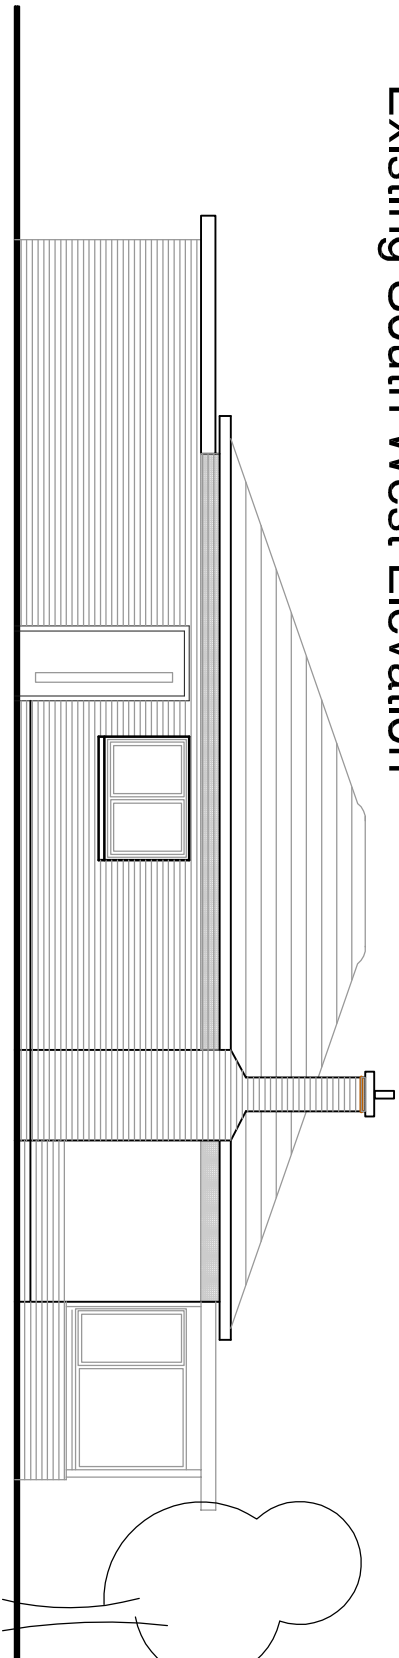

Existing North East Elevation

PROJECT

Proposed Development at 27 Bersted Street
Bognor Regis

CLIENT

Knightsgate (UK) Ltd

DRG TITLE

Type 01 (existing)
Bungalow Elevations

PROJECT NO.

17015

DRAWING NO.

5001

SCALE

1:100@ A3

REV

Rev	DESCRIPTION	Dwn / Date	Chk / Date
-	-	-	-
This drawing is copyright and must not be disclosed to third parties without permission Scaled dimensions are not to be used for construction			

4 Queensgate
Queens Road
Fareham
Hampshire
PO16 0NW

Tel: 01329 288911
Fax: 01329 221913
E-mail: admin@m2architecture.com