



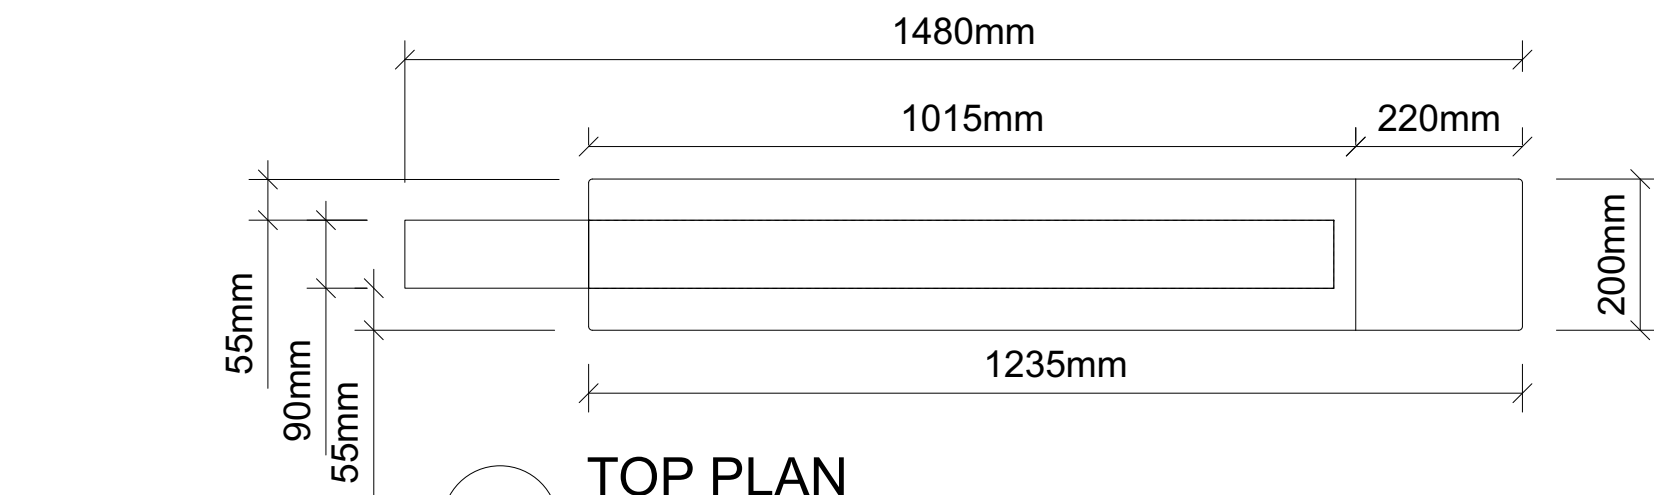

1 TOP PLAN
Scale: 1:10

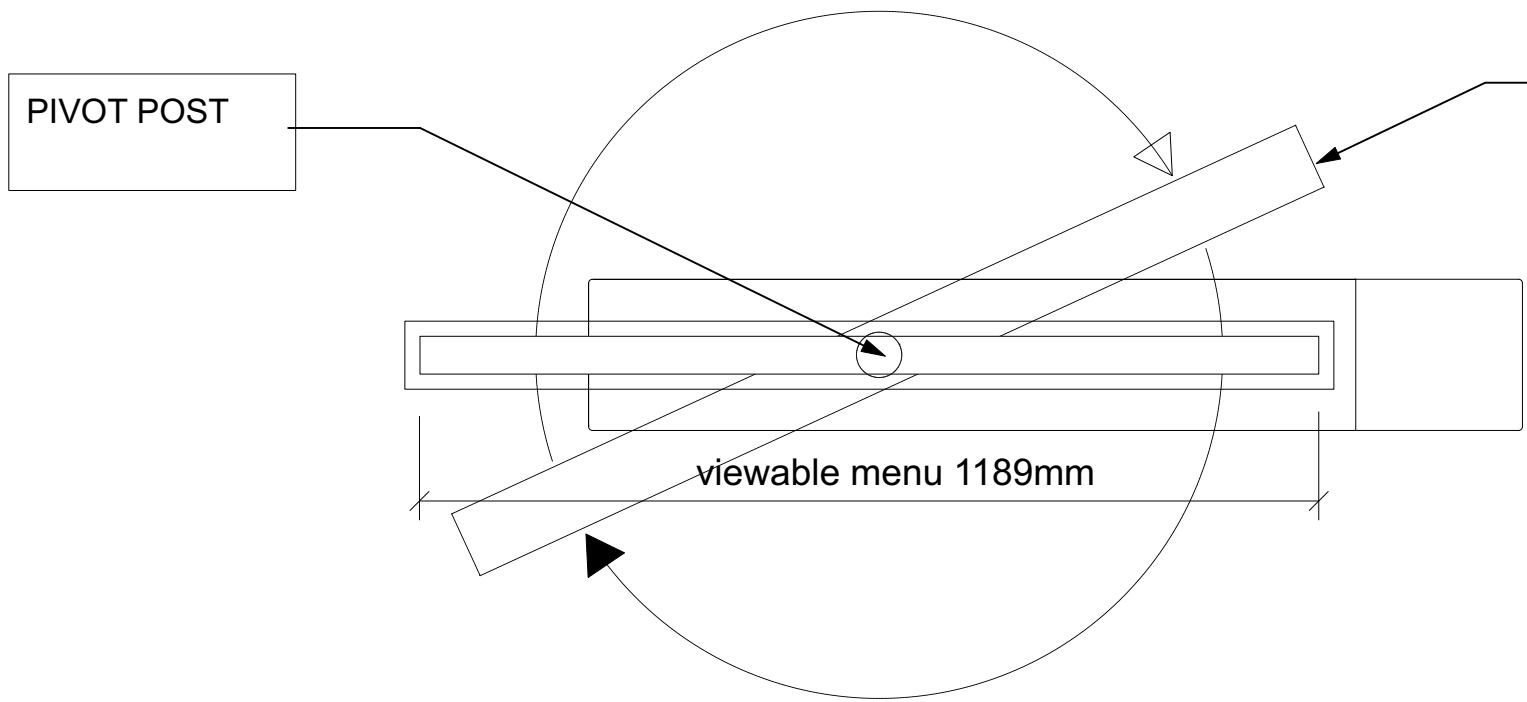

2 PLAN
Scale: 1:10

GENERAL NOTES

REQUIRES POWER FOR INTERNAL LIGHTING

LUMINANCE TO BE 500Cd/m² WITHIN SIGNAGE

CONTRACTOR TO ADVISE ON STRUCTURAL REQUIREMENTS FOR SIGN

ALL POWDER-COATING TO BE AT 60% SHINE

2A0 DOUBLE-SIDED GRAPHIC POSTER.
ROTATABLE AND INTERNALLY ILLUMINATED

OVERALL FRAME SIZE 1229mm X 1722mm
VISIBLE ADVERTS AREA 1189mm X 1682mm
FRAME THICKNESS 20mm

360° ROTATING FRAME TO BE LOCKABLE IN BOTH POSITIONS.

GRAPHIC POSTERS ON BOTH SIDES TO BE INTERNALLY ILLUMINATED.

KEYLINE POWDER-COATED
RAL 8017.

FASCIA PANEL
POWDER-COATED ALUMINIUM
TO MATCH RAL 3020.

2A0 DOUBLE-SIDED GRAPHIC POSTER.
ROTATABLE AND INTERNALLY ILLUMINATED

OVERALL FRAME SIZE 1229mm X 1722mm
VISIBLE ADVERTS AREA 1189mm X 1682mm
FRAME THICKNESS 20mm


360° ROTATING FRAME TO BE LOCKABLE IN BOTH POSITIONS.

GRAPHIC POSTERS ON BOTH SIDES TO BE INTERNALLY ILLUMINATED.


LOCKABLE IN 2
POSITIONS.

WORDMARK WHITE
WEATHERPROOF
VINYL APPLIED TO
FASCIA



BASE POWDER
COATED RAL 8017.

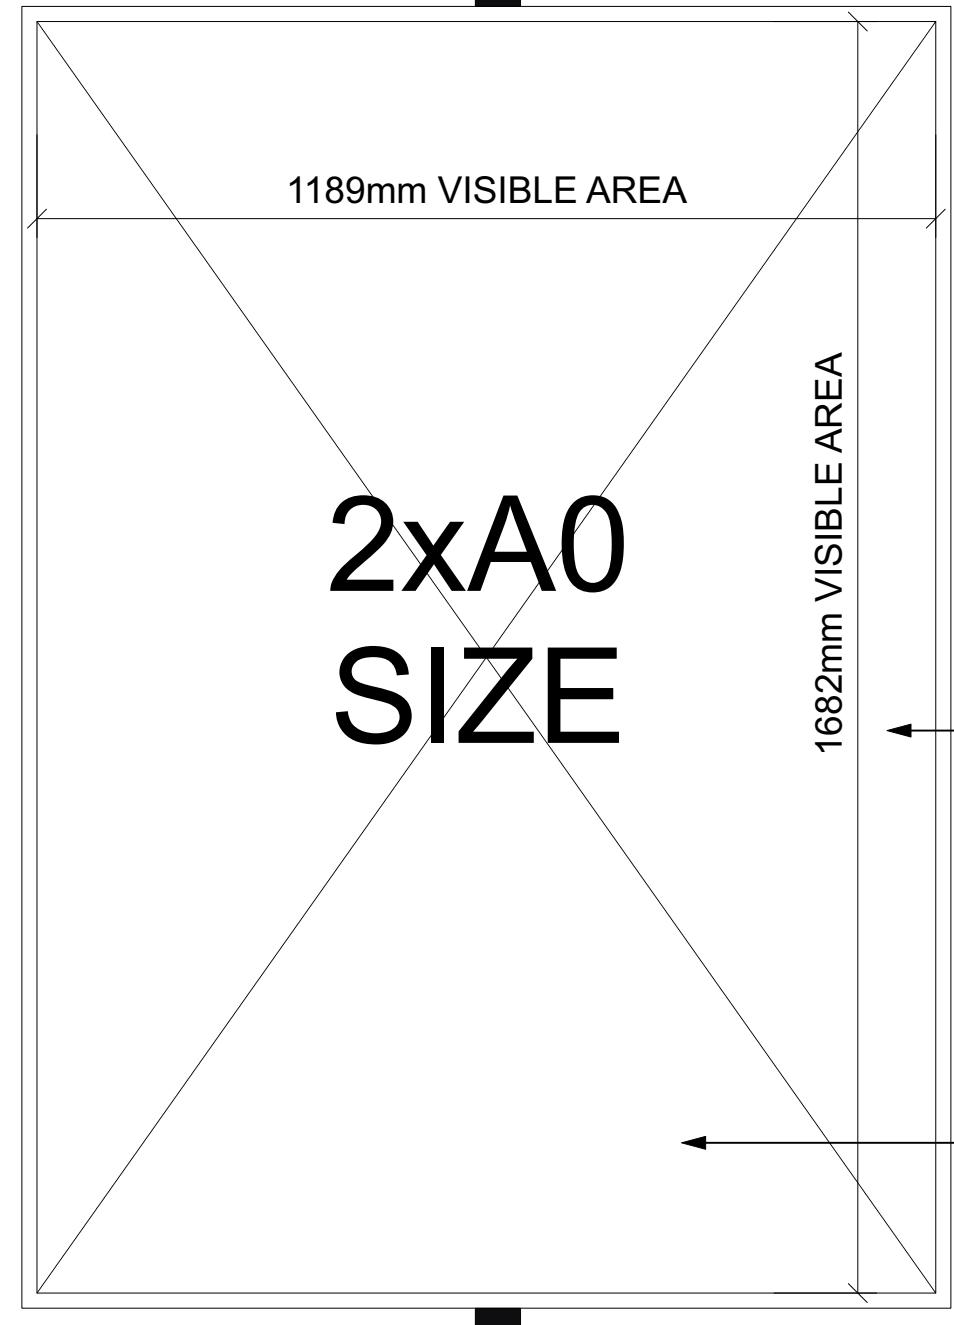

3 FRONT ELEVATION (COLOUR)
Scale: 1:10

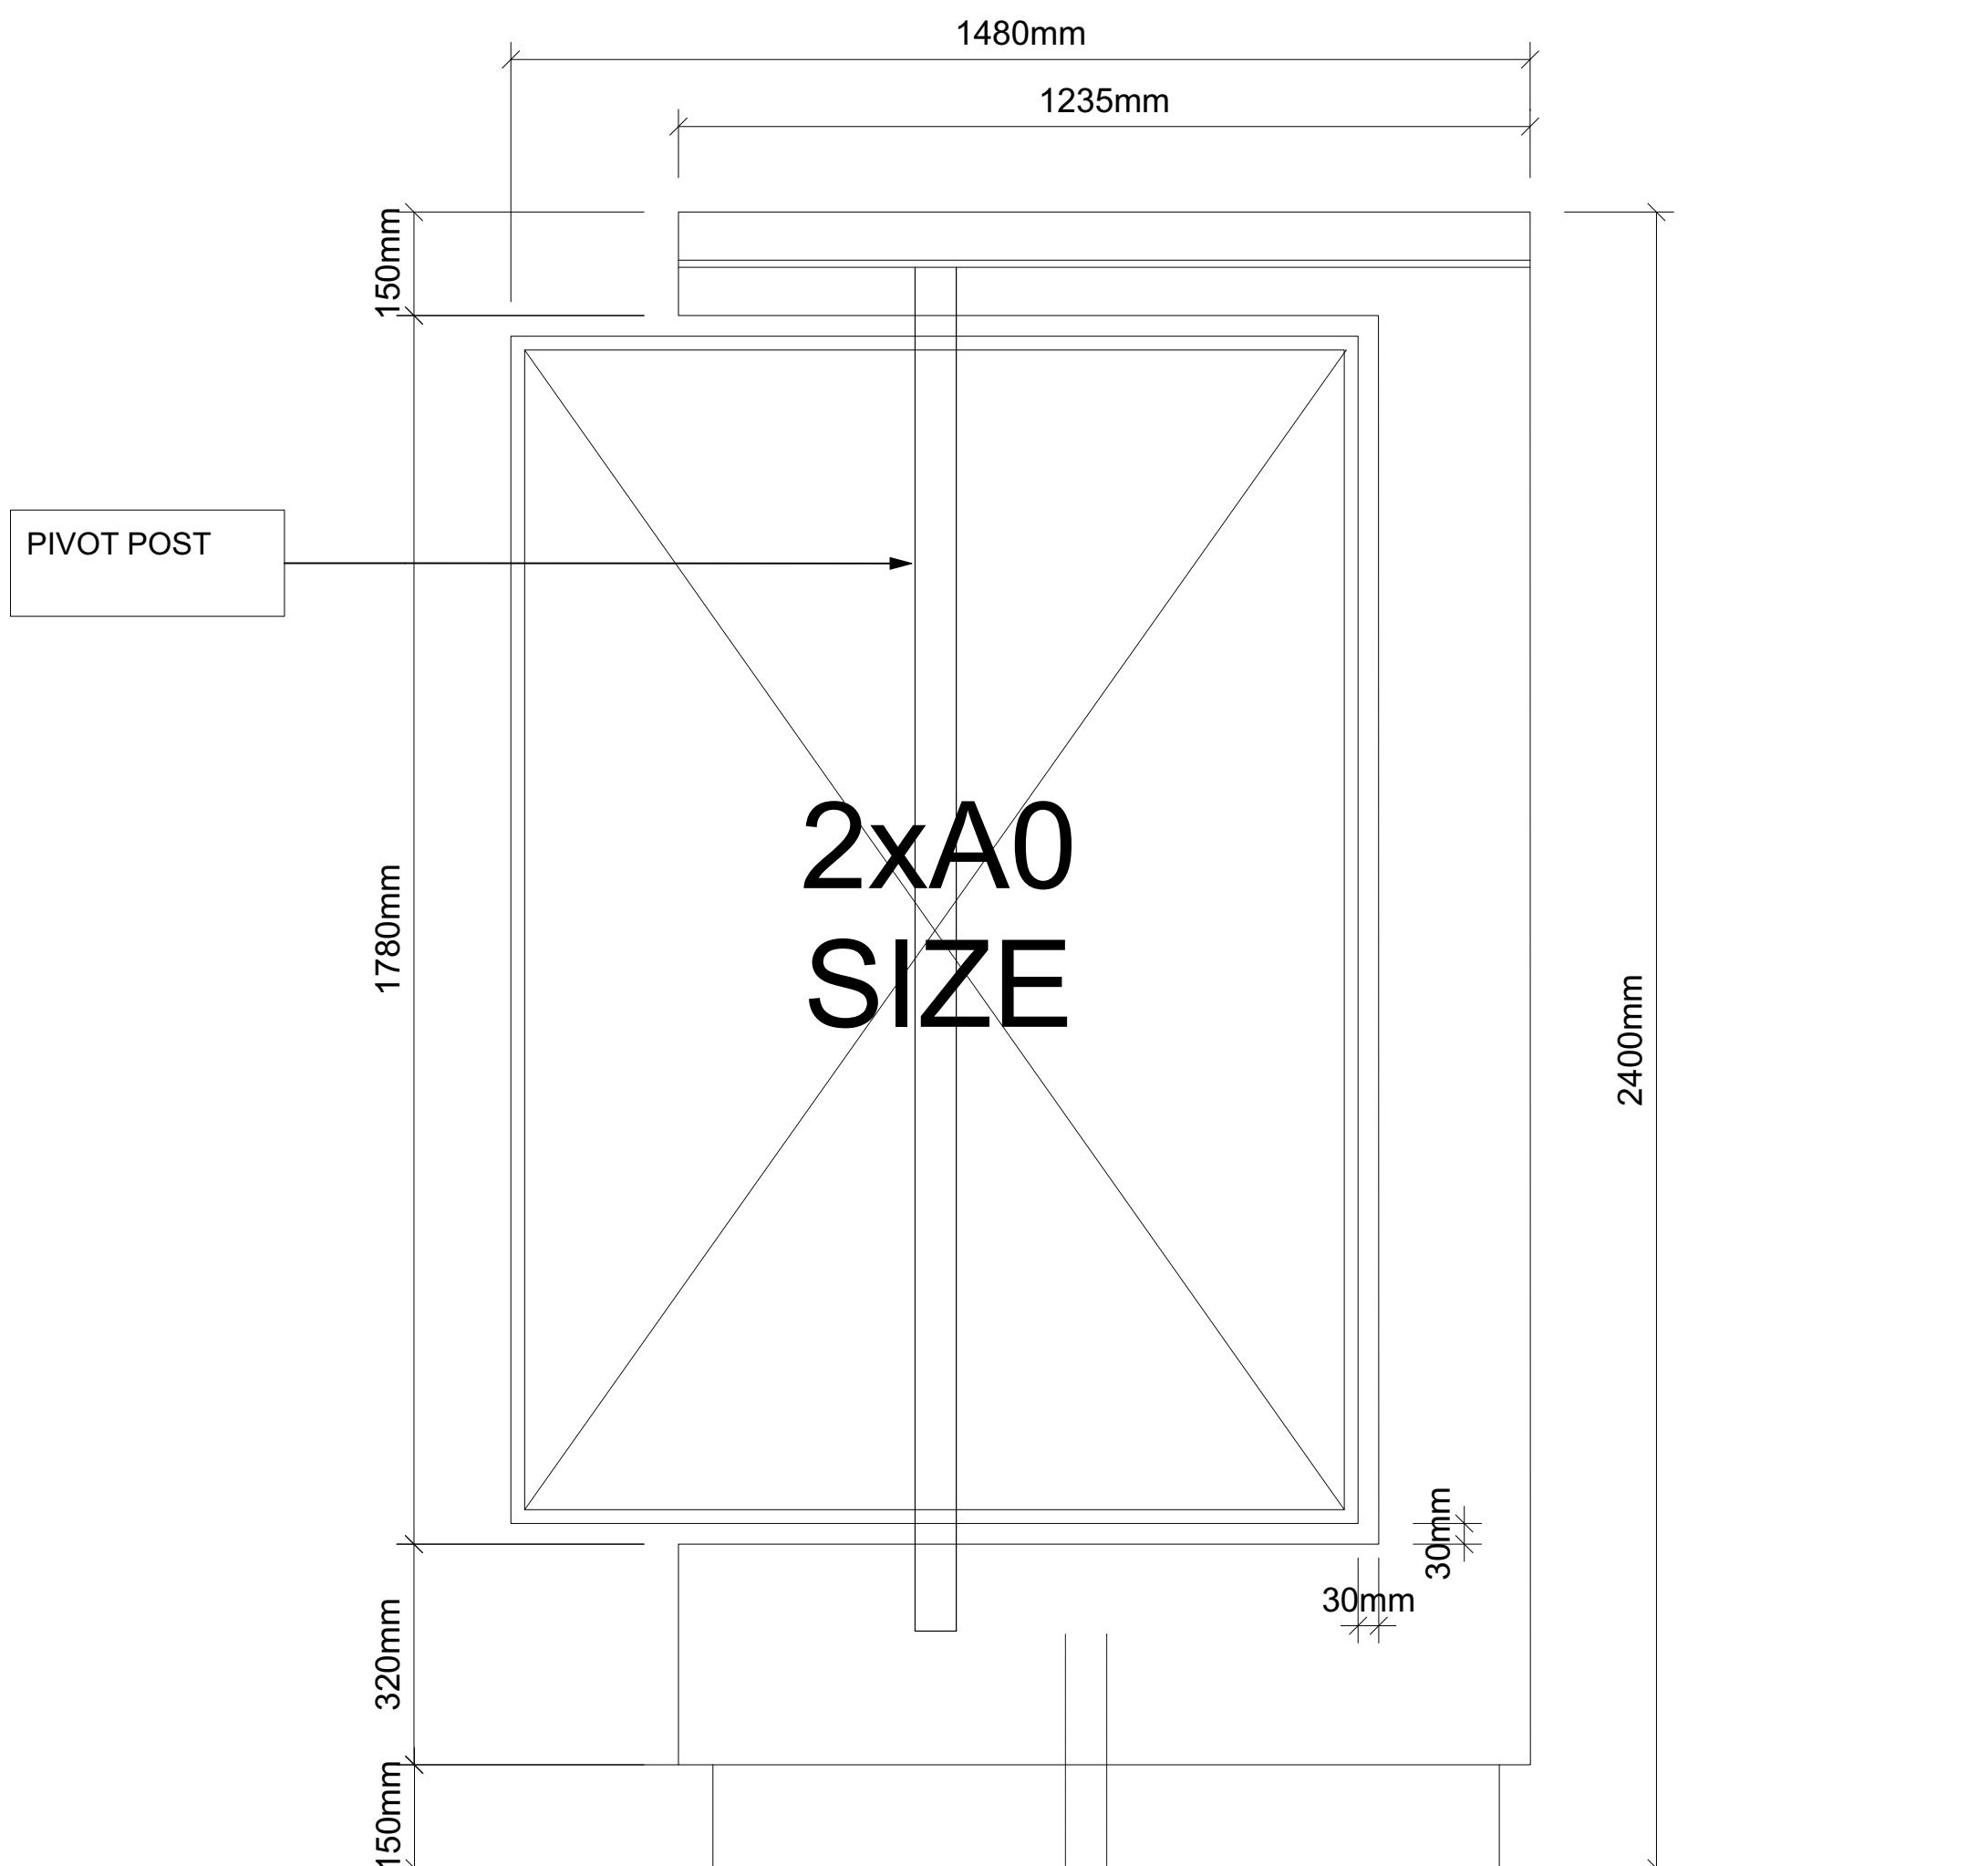

4 FRONT ELEVATION
Scale: 1:10

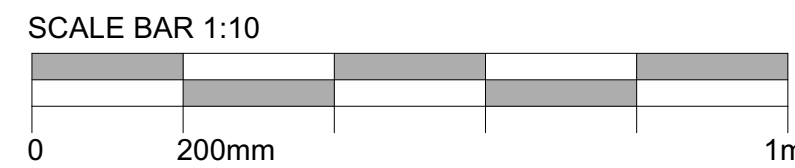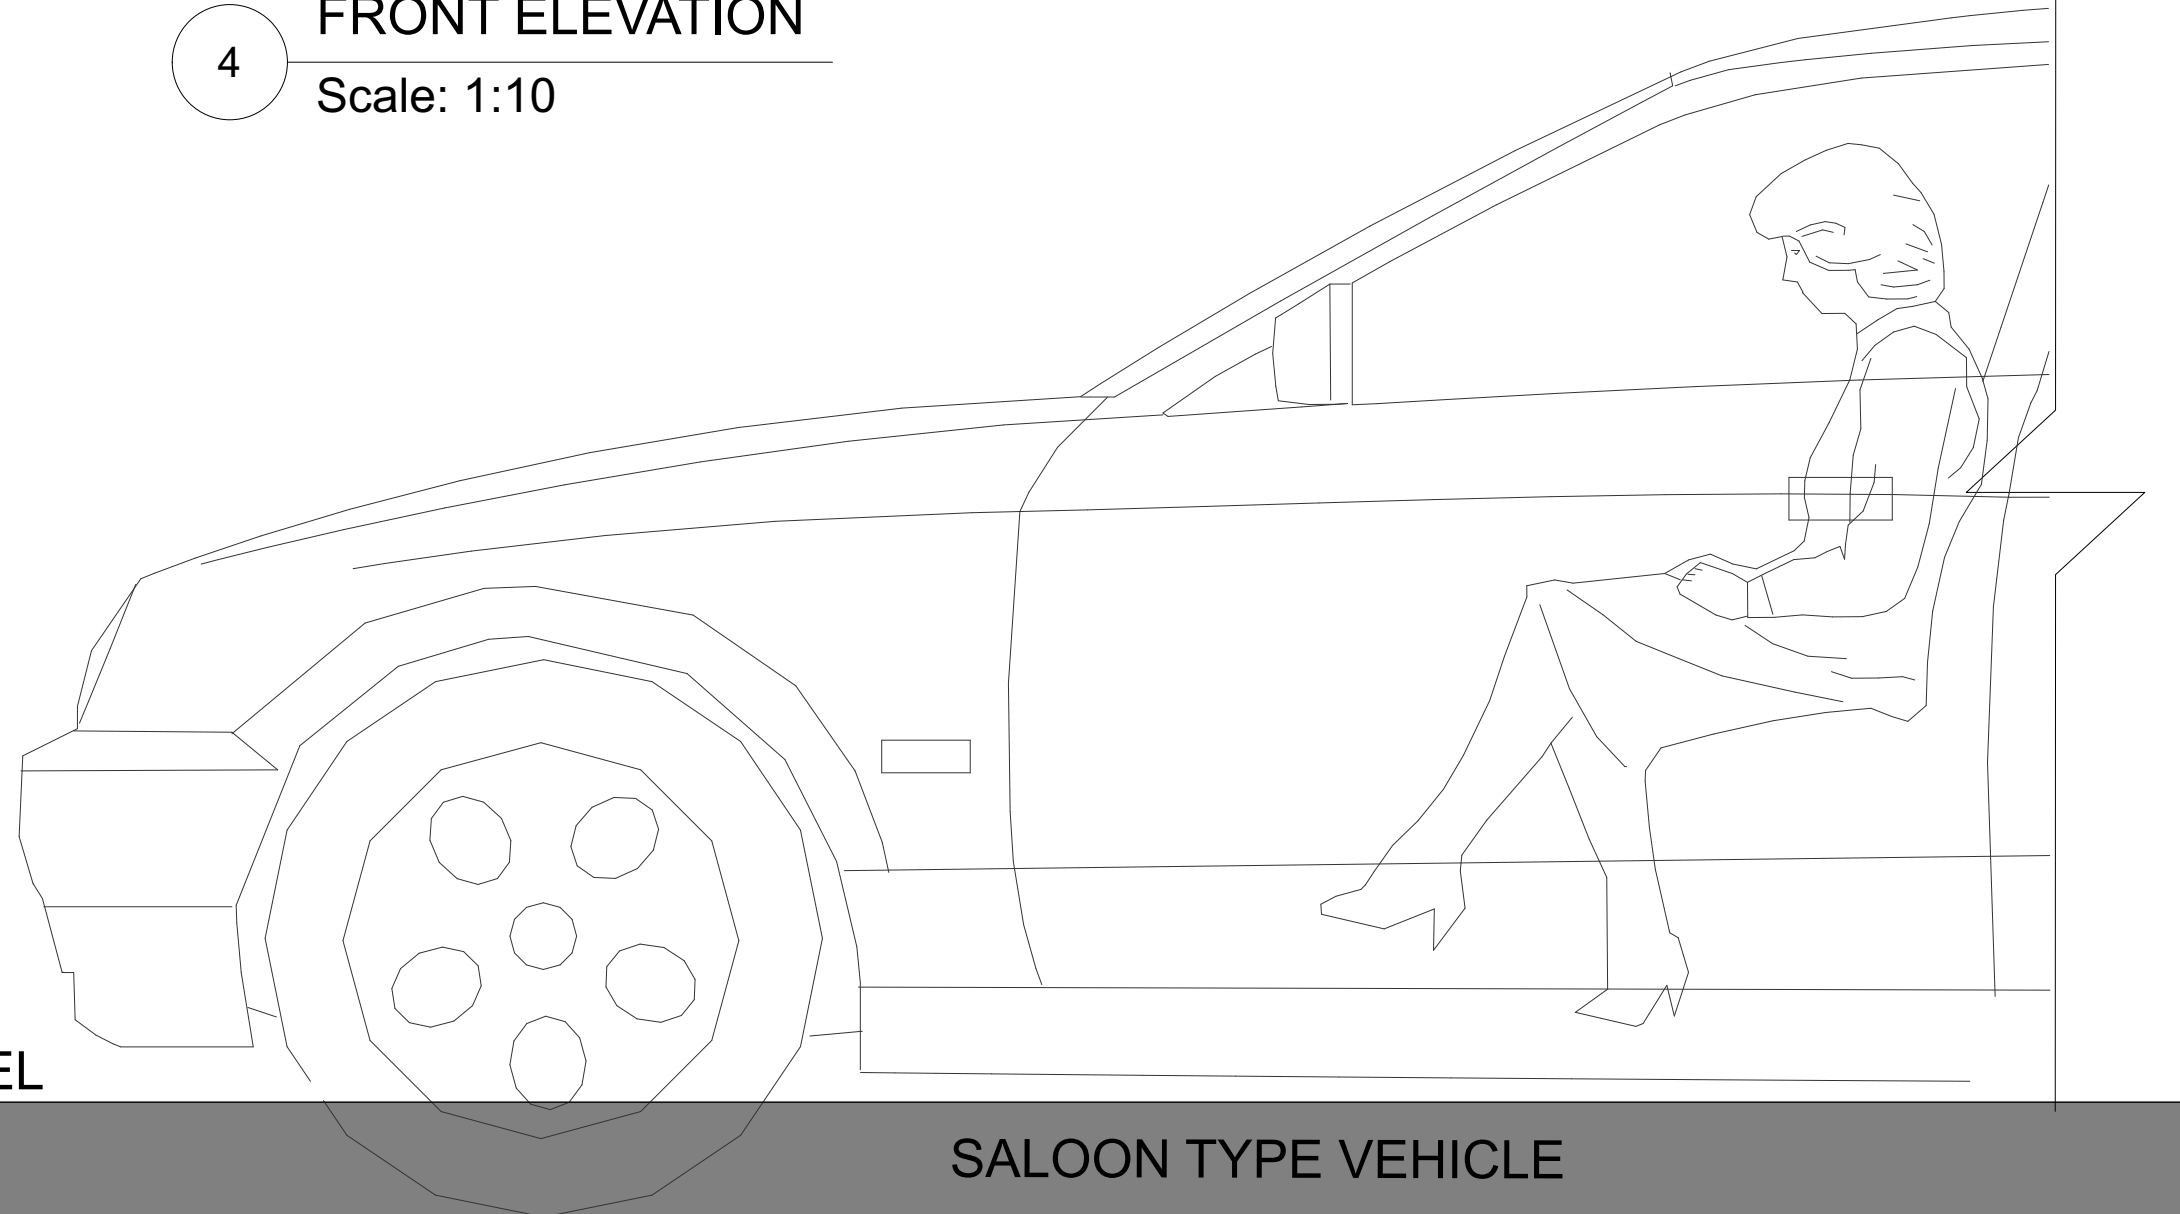

IMPORTANT:

ONLY SCALE FOR PLANNING PURPOSES.

ALL DIMENSIONS SHOWN ARE FOR REFERENCE ONLY, AND SHOULD BE VERIFIED ON SITE BY THE PRINCIPLE CONTRACTOR.

COPYRIGHT:

THIS DRAWING AND THE DETAILS HEREIN ARE THE COPYRIGHT OF TIM HORTONS UK & IRELAND LIMITED AND MUST NOT BE REPRODUCED, ALTERED OR PASSED TO ANY THIRD PARTY WITHOUT PRIOR WRITTEN CONSENT.

THE CONTRACTOR TO ADVISE ON ALL DETAILS AND ENSURE STABILITY AND STRENGTH OF CONSTRUCTION. THE CONTRACTOR TO PROVIDE SETTING OUT AND ROD DRAWINGS FOR APPROVAL PRIOR TO CONSTRUCTION.

THE CONTRACTOR TO CHECK ALL DIMENSIONS ON SITE AND RELATE TO THESE DRAWINGS. THE CONTRACTOR TO REPORT ANY DISCREPANCIES TO DESIGNERS PRIOR TO CONSTRUCTION.

ALL SERVICES TO LOCAL AUTHORITIES, BCO AND ENVIRONMENTAL HEALTH REQUIREMENTS, AND TO SERVICE ENGINEERS DETAILS. ALL STRUCTURE TO STRUCTURAL ENGINEERS DETAILS AND LOCAL AUTHORITIES AND BCO REQUIREMENTS.

ALL CONSTRUCTION AND MATERIALS TO COMPLY WITH CURRENT BUILDING AND FIRE REGULATIONS.

THE CONTRACTOR SHALL COMPLY WITH:

THE CON 94 REGULATIONS FIRE PRECAUTIONS; CODE OF PRACTICE FOR THE PREVENTION OF FIRES ON CONSTRUCTION SITES AND BUILDINGS UNDERGOING REFURBISHMENT; HEALTH & SAFETY AT WORK REGULATIONS 1974.

CODE OF WELFARE CONDITIONS AS OUTLINED IN THE NATIONAL WORKING RULE. AGREEMENT FOR THE BUILDING INDUSTRY AND ANY STATUTORY RULES AND ORDERS RELATING TO THE PROVISION AND MAINTENANCE OF WELFARE AND SAFETY MEASURES AND AMENITIES FOR ALL WORK PEOPLE EMPLOYED ON SITE.

CONTRACTOR TO ENSURE, WHERE APPLICABLE, THAT ALL LANDLORDS GUIDELINES / REQUIREMENTS ARE MET.

WHERE DRAWING HAVE BEEN ISSUED AS DXF, DWG OR OTHER ELECTRONIC MEANS, THE DESIGNERS CANNOT BE HELD RESPONSIBLE FOR THE ACCURACY OF THE DATA WITHIN YOUR CAD SYSTEM AFTER TRANSFORMATION. THE RECIPIENT IS ADVISED TO USE THE TRANSLATED DATA ONLY AS BACKGROUND FOR DRAWING PURPOSES.

A	SIGNAGE DIMENSIONS ADDED		08.03.22	DF
REV	DESCRIPTION		DATE	NAME
PROJECT STAGE			PLANNING	
Tim Hortons®				
FORTUNE HOUSE, CRABTREE OFFICE VILLAGE, EVERSLEY WAY, EGHAM, TW20 8RY				
Project Name BOGNOR REGIS				
Format DRIVE THRU CONVERSION				
Title SIGN DTS 4 - ROTATING LEADER BOARD				
Site Address (FORMER PIZZA HUT) BOGNOR REGIS ARUN RETAIL PARK SHRIPNEY RD BOGNOR REGIS PO22 9NF				
Drawing No. 0106-AD-01.7				Rev. A
Date	02/11/2021		Scale	STATED @ A1
Drawn by DF	Scale Bar			
Issued				
DO NOT RESCALE THIS DRAWING				