



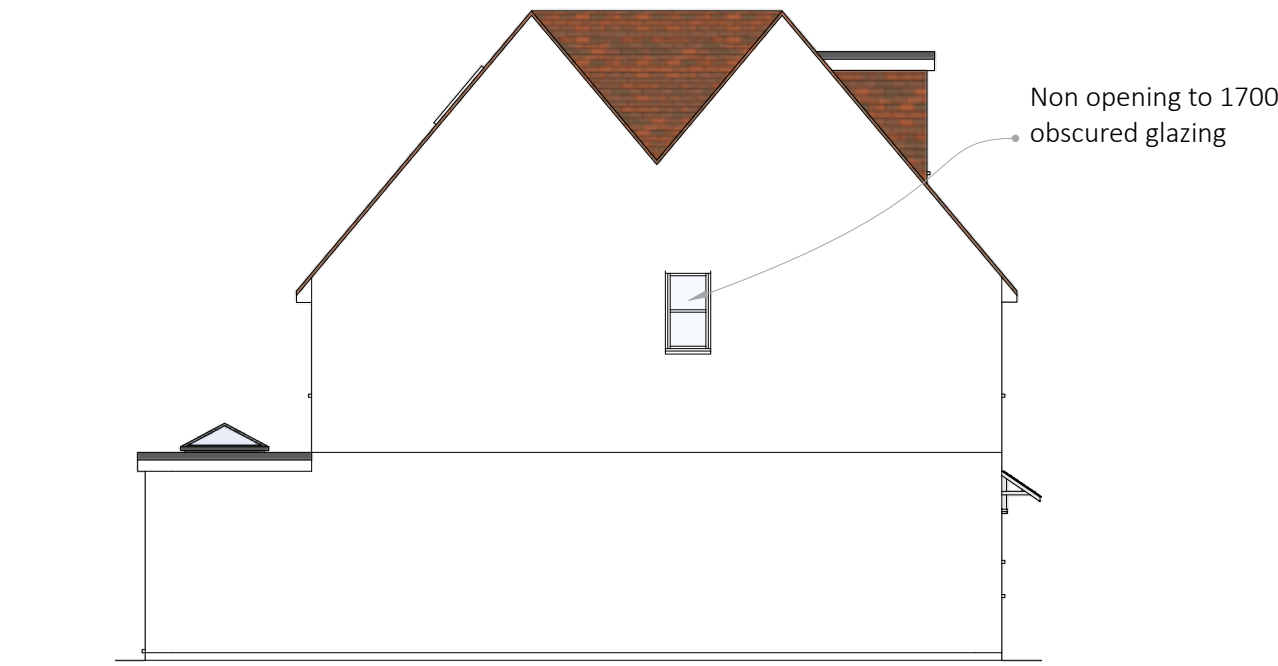

A :: Propopsed South East Elevation
01 scale: 1:100




A :: Propopsed North East Elevation
01 scale: 1:100

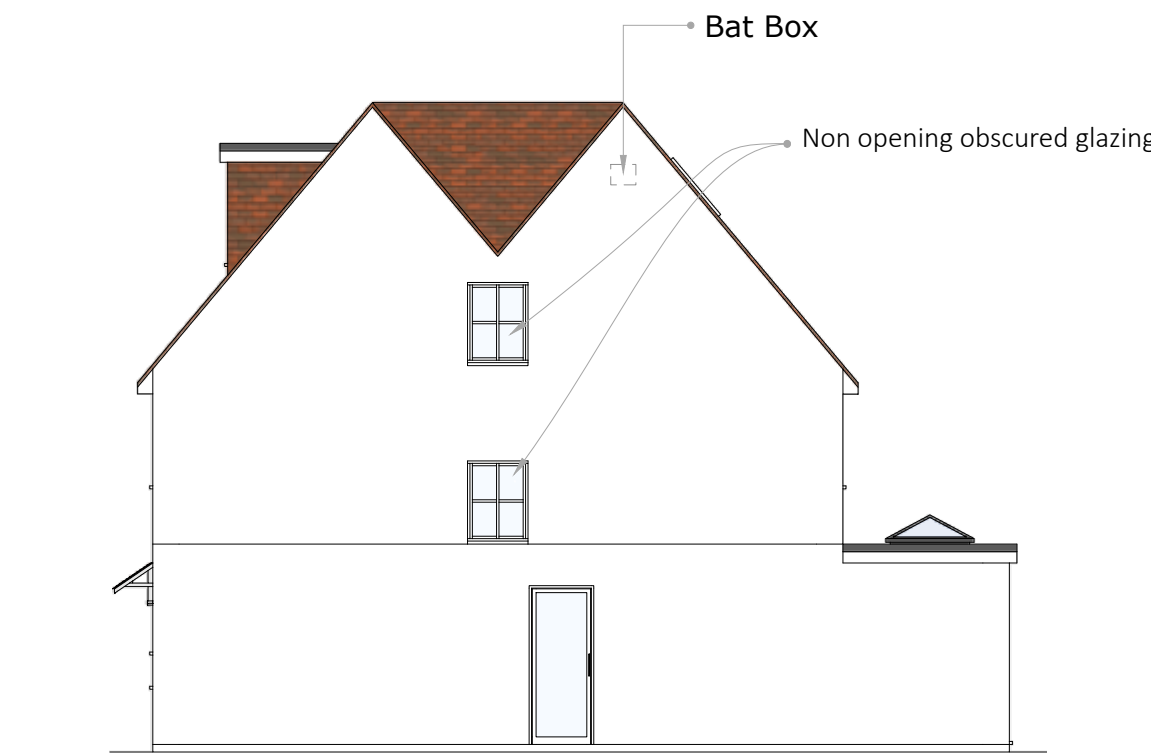


A :: Propopsed North West Elevation
01 scale: 1:100



A :: Propopsed South West Elevation
01 scale: 1:100

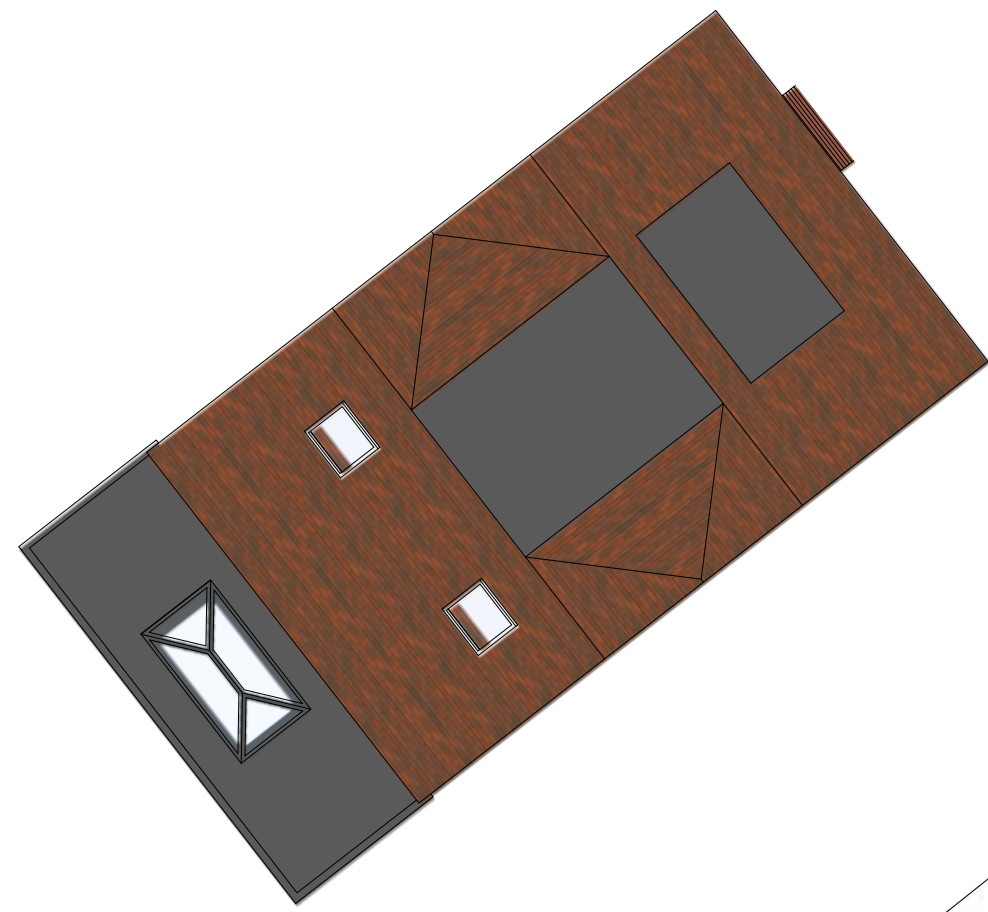


A :: Proposed Roof Plan
01 scale: 1:100

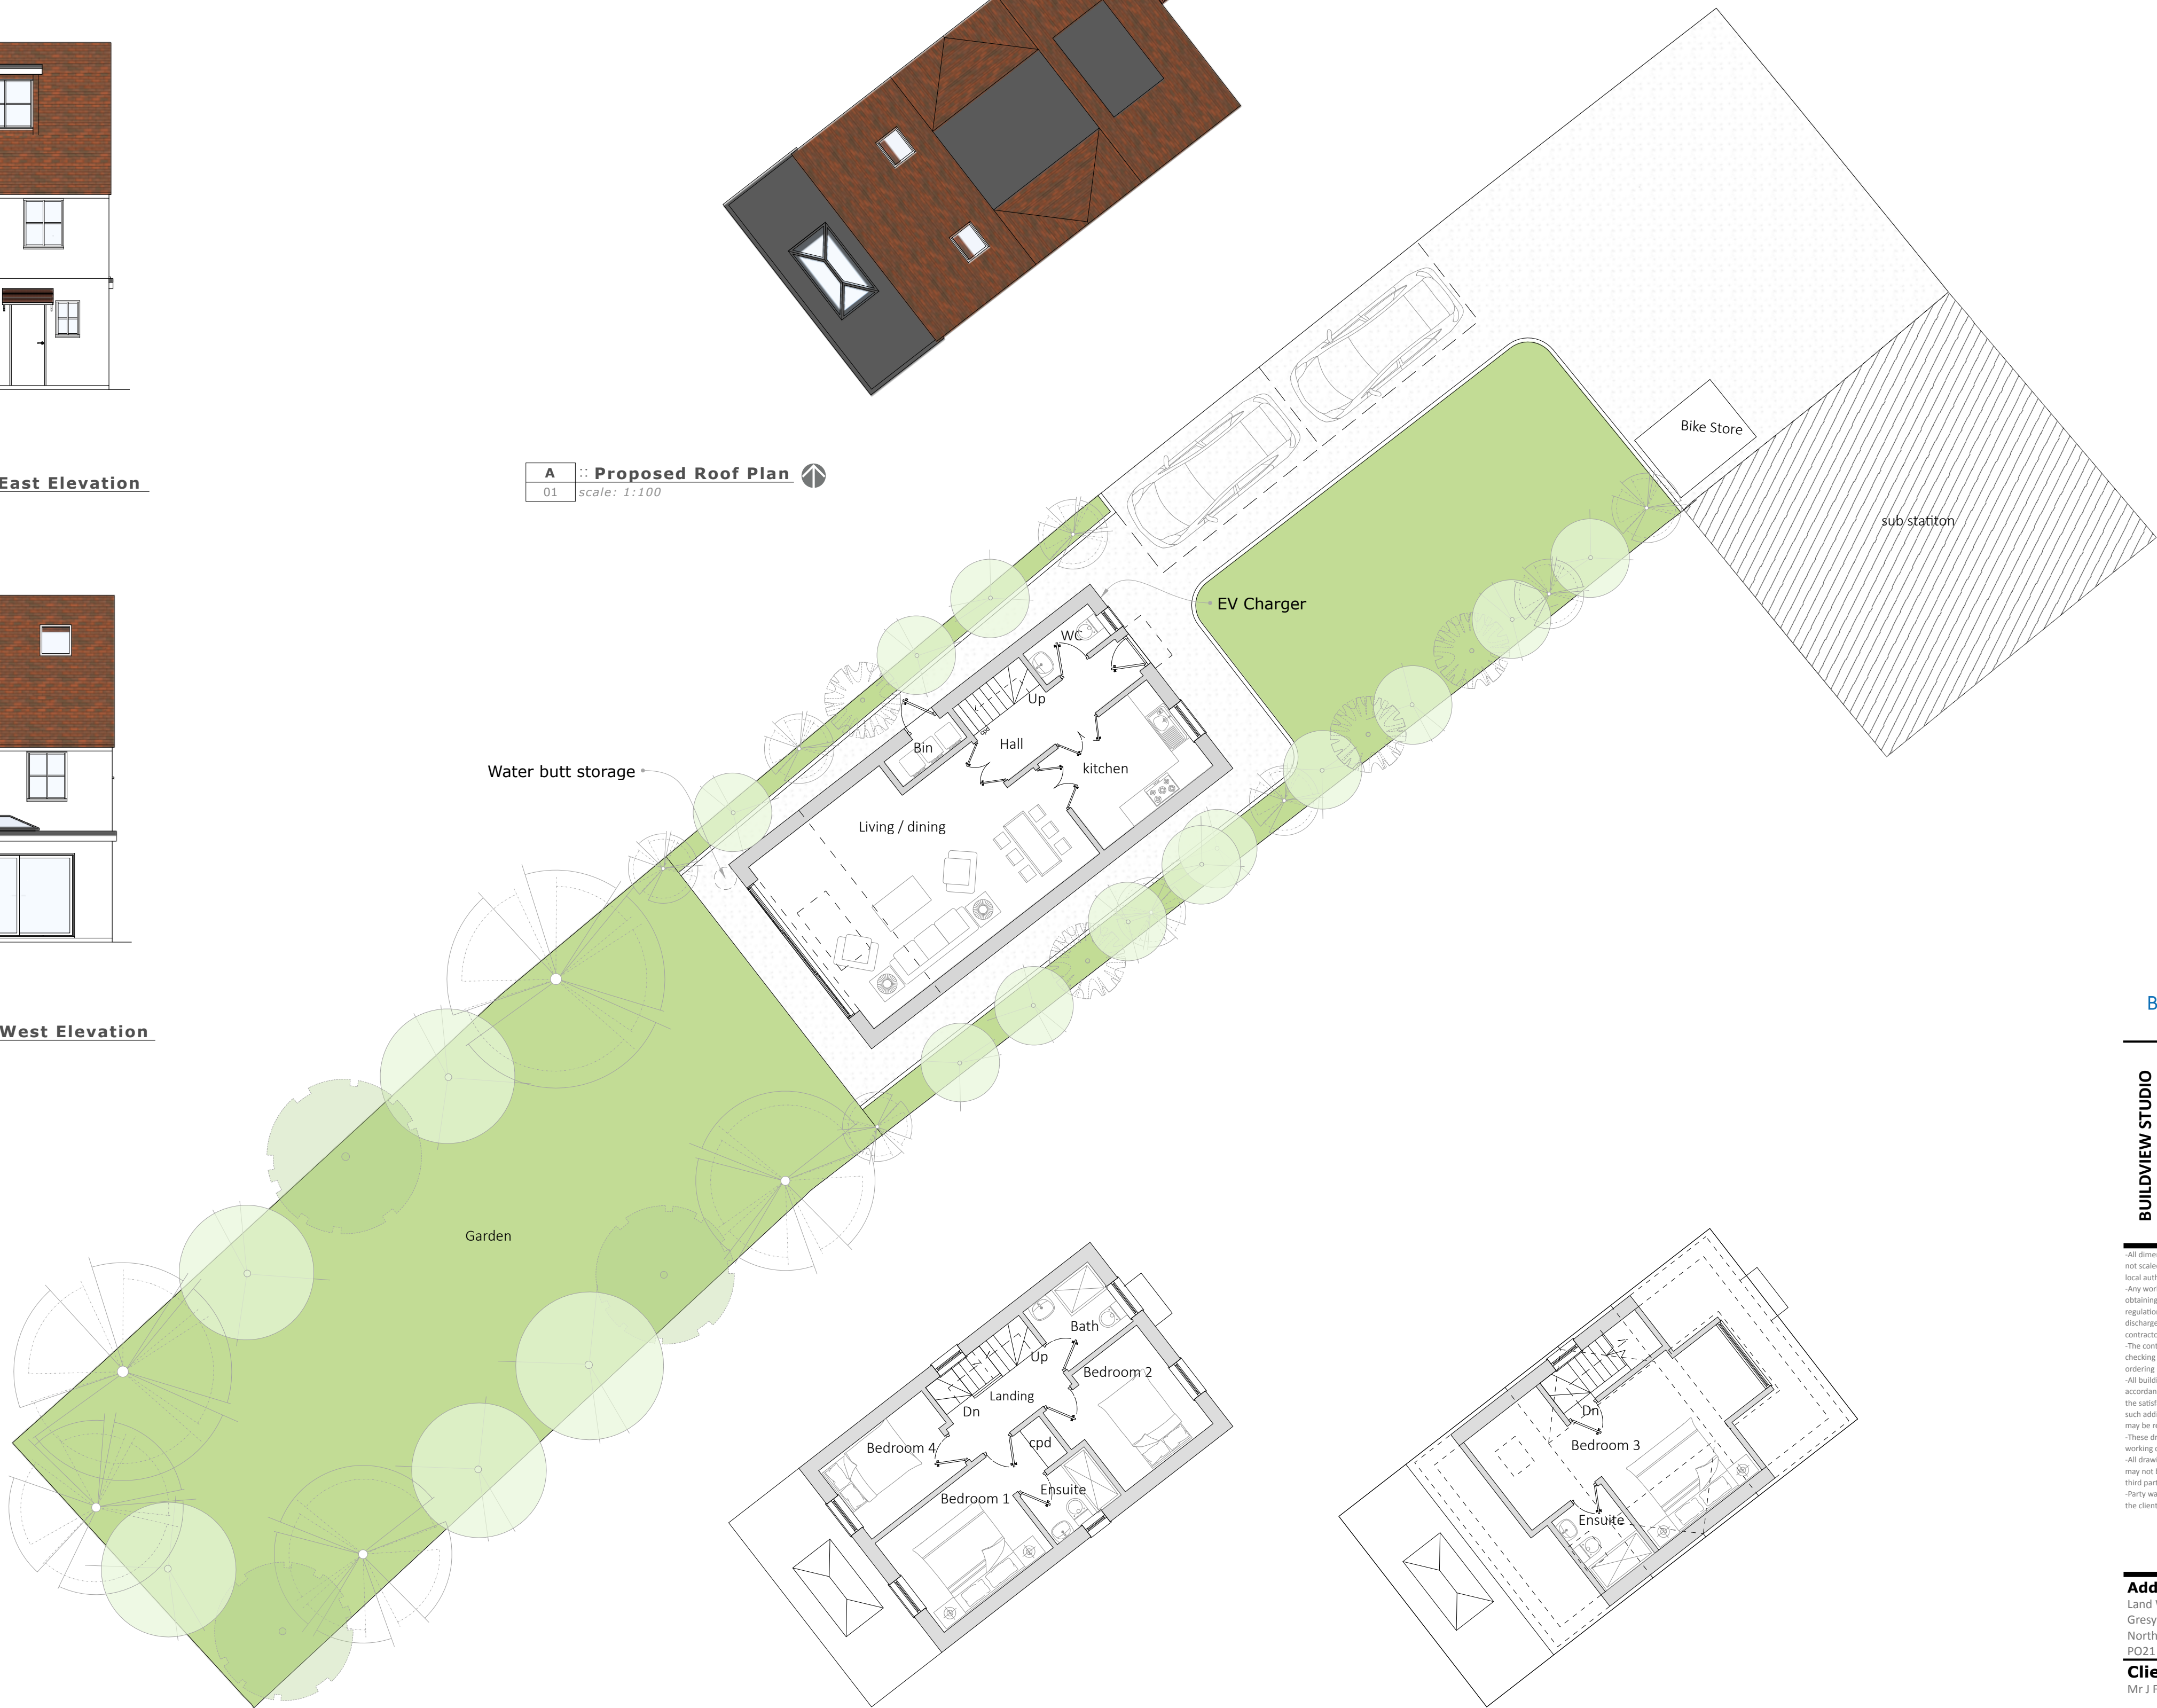

A :: Proposed Ground Floor Plan
01 scale: 1:100



A :: Proposed First Floor Plan
01 scale: 1:100

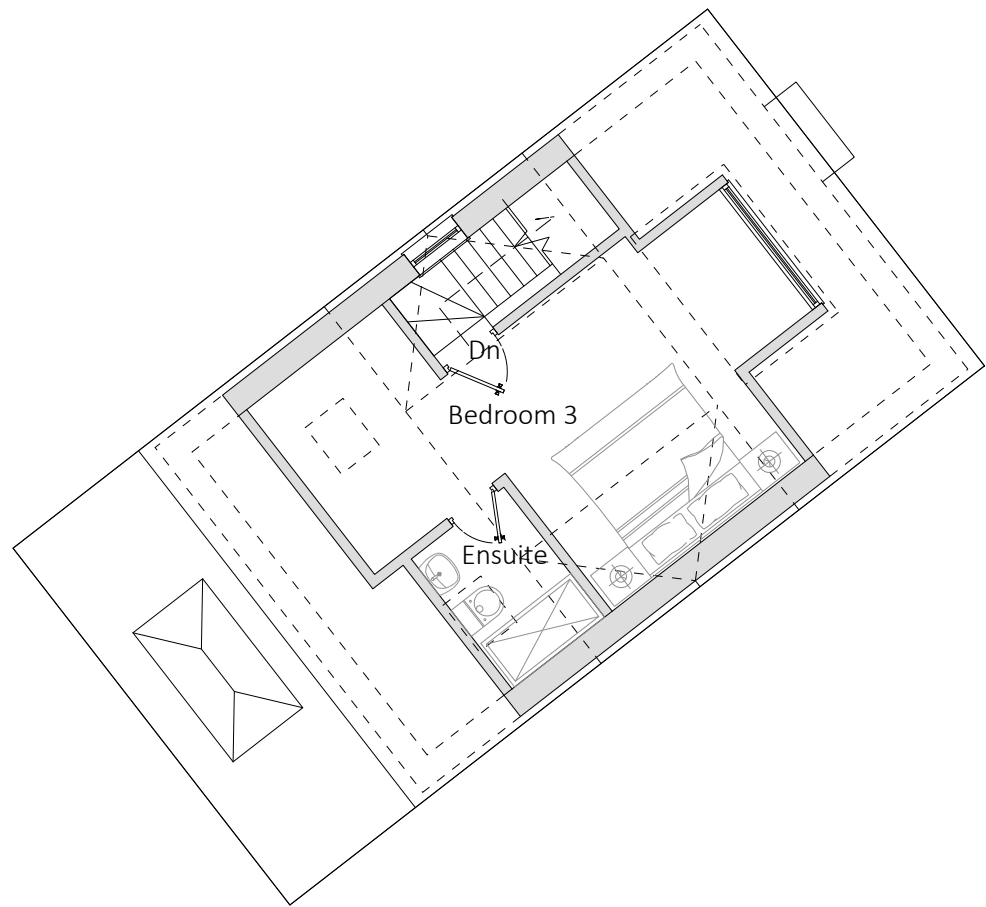

A :: Proposed Second Floor Plan
01 scale: 1:100



BUILDVIEW STUDIO
www.buildview.co.uk
studio@buildview.co.uk
01903 240330

All dimensions must be checked on site and not scaled from this drawing, apart from the local authority.
Any works commencing on site prior to obtaining full planning and building regulations approval including full condition discharge, is entirely at the client's / contractor's risk.
The contractor is responsible for taking and checking all levels and dimensions prior to ordering materials and starting work on site.
All building work is to be carried out in accordance with building regulations and to the satisfaction of the local authority and as such additional unforeseen building works may be required on site.
These drawings do not constitute full working drawings.
All drawings are copyright of Buildview and may not be copied or reproduced by any third party without prior written consent. Party walls actions are the responsibility of the client.

Address:
Land West and North of 26
Greystone Avenue, Loats Lane,
North Bersted, Bognor Regis,
PO21 5EA
Client:
Mr J Francis

Title:
New build

February 24, 2026

Paper Size A1





0 2 4 6 m
1:200
0 1 2 3 m
1:100

A 01



Produced on 02 January 2026 from the Ordnance Survey National Geographic Database and incorporating surveyed revision available at this date.
This map shows the area bounded by 491576 101218 491718 101218 491718 101360 491576 101360 491576 101218
Crown copyright and database rights 2026 OS 100054135. Supplied by copy to trading via UNPPlanningMaps.com a licensed Ordnance Survey partner (OS 100054135).
Data licence expires 02 January 2027. Unique plan reference: vdg113572501818939

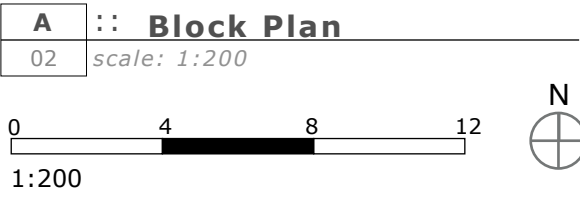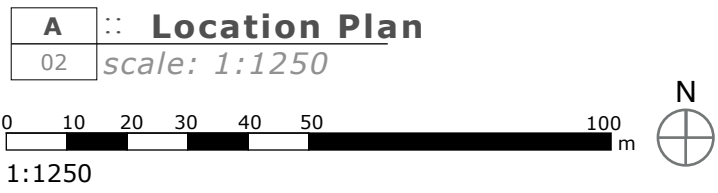

BUILDVIEW STUDIO
www.buildview.co.uk
studio@buildview.co.uk
01903 240330

-All dimensions must be checked on site and not scaled from this drawing, apart from the local authority.
-Any works commencing on site prior to obtaining full planning and building regulations approval including full condition discharge, is entirely at the client's / contractor's risk.
-The contractor is responsible for taking and checking all levels and dimensions prior to ordering materials and starting work on site.
-All building work is to be carried out in accordance with building regulations and to the satisfaction of the local authority and as such additional unforeseen building works may be required on site.
-These drawings do not constitute full working drawings.
-All drawings are copyright of BuildView and may not be copied or reproduced by any third party without prior written consent. Party walls actions are the responsibility of the client.

Address:
Land West and North of 26
Gresystone Avenue, Loats Lane,
North Bersted, Bognor Regis,
PO21 5EA
Client:
Mr J Francis

Title:
New build

February 24, 2026

Paper Size A1



A 02

