





A :: Propopsed South East Elevation
01 scale: 1:100

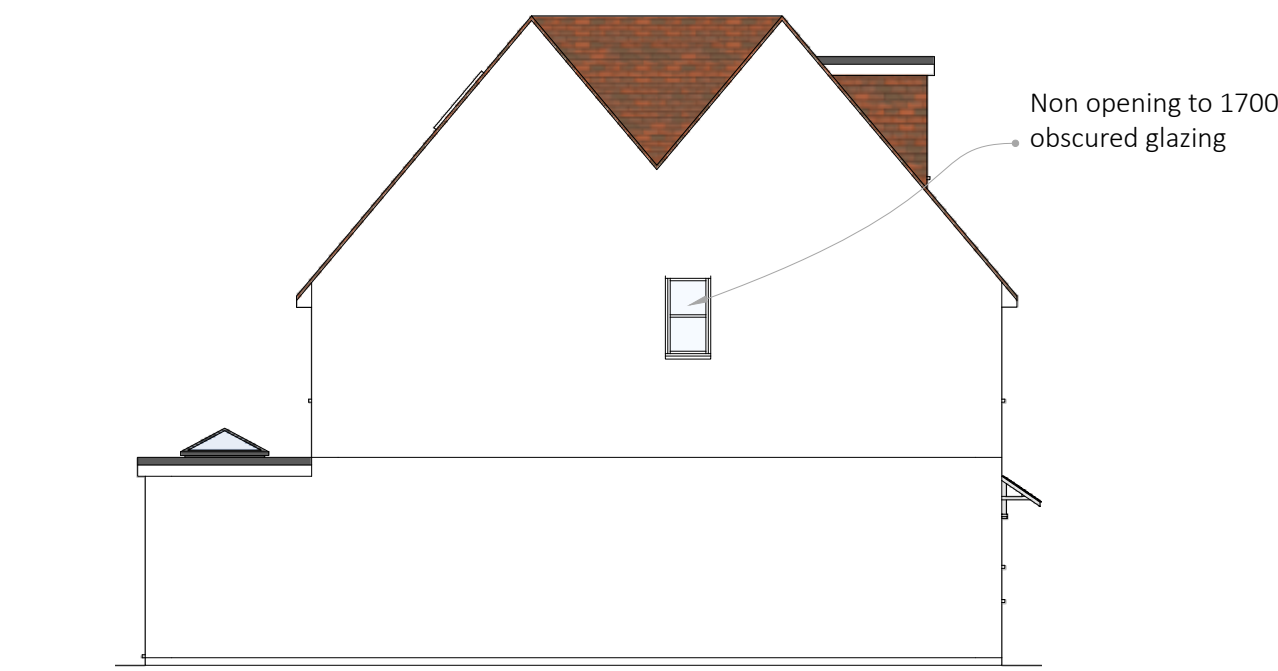


A :: Propopsed North East Elevation
01 scale: 1:100

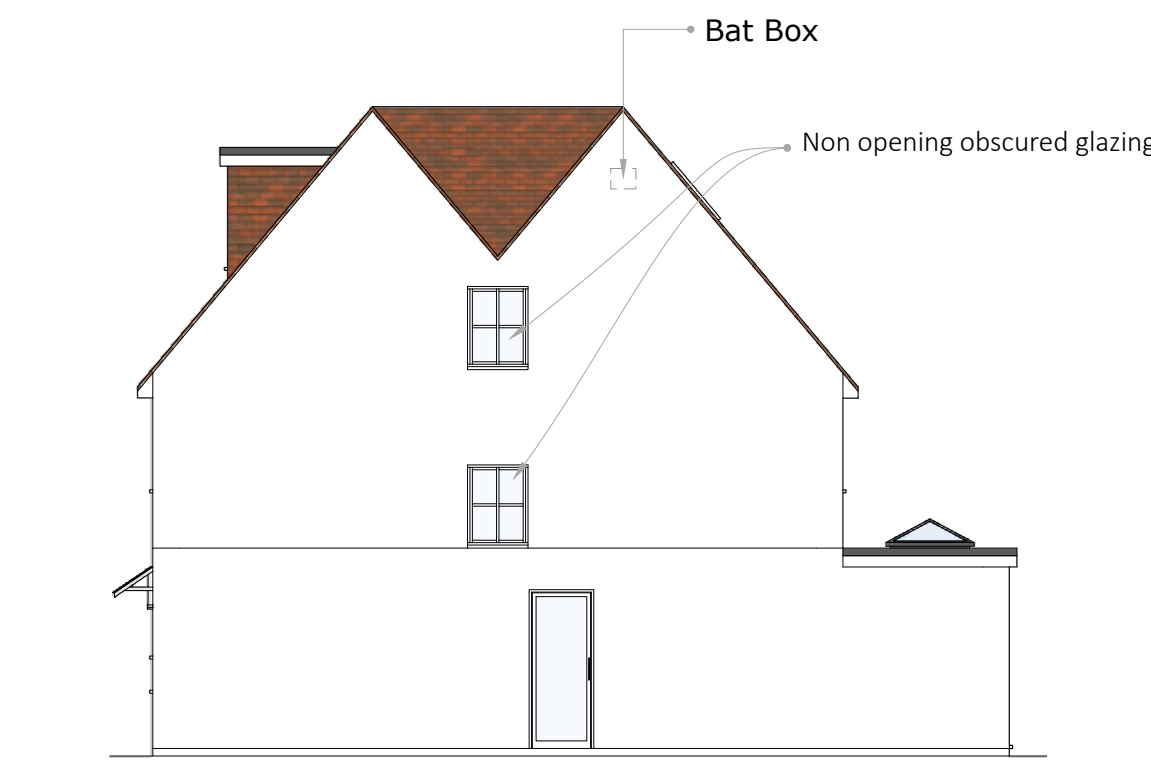


A :: Propopsed North West Elevation
01 scale: 1:100



A :: Propopsed South West Elevation
01 scale: 1:100

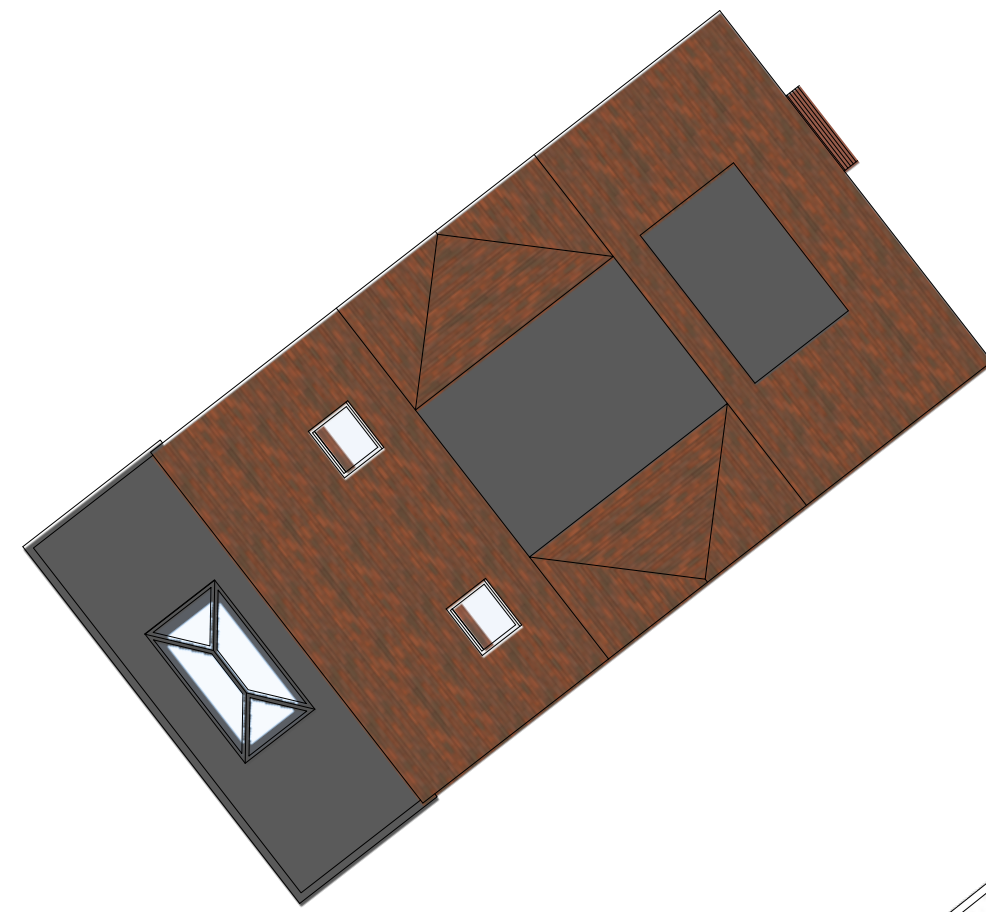


A :: Proposed Roof Plan
01 scale: 1:100

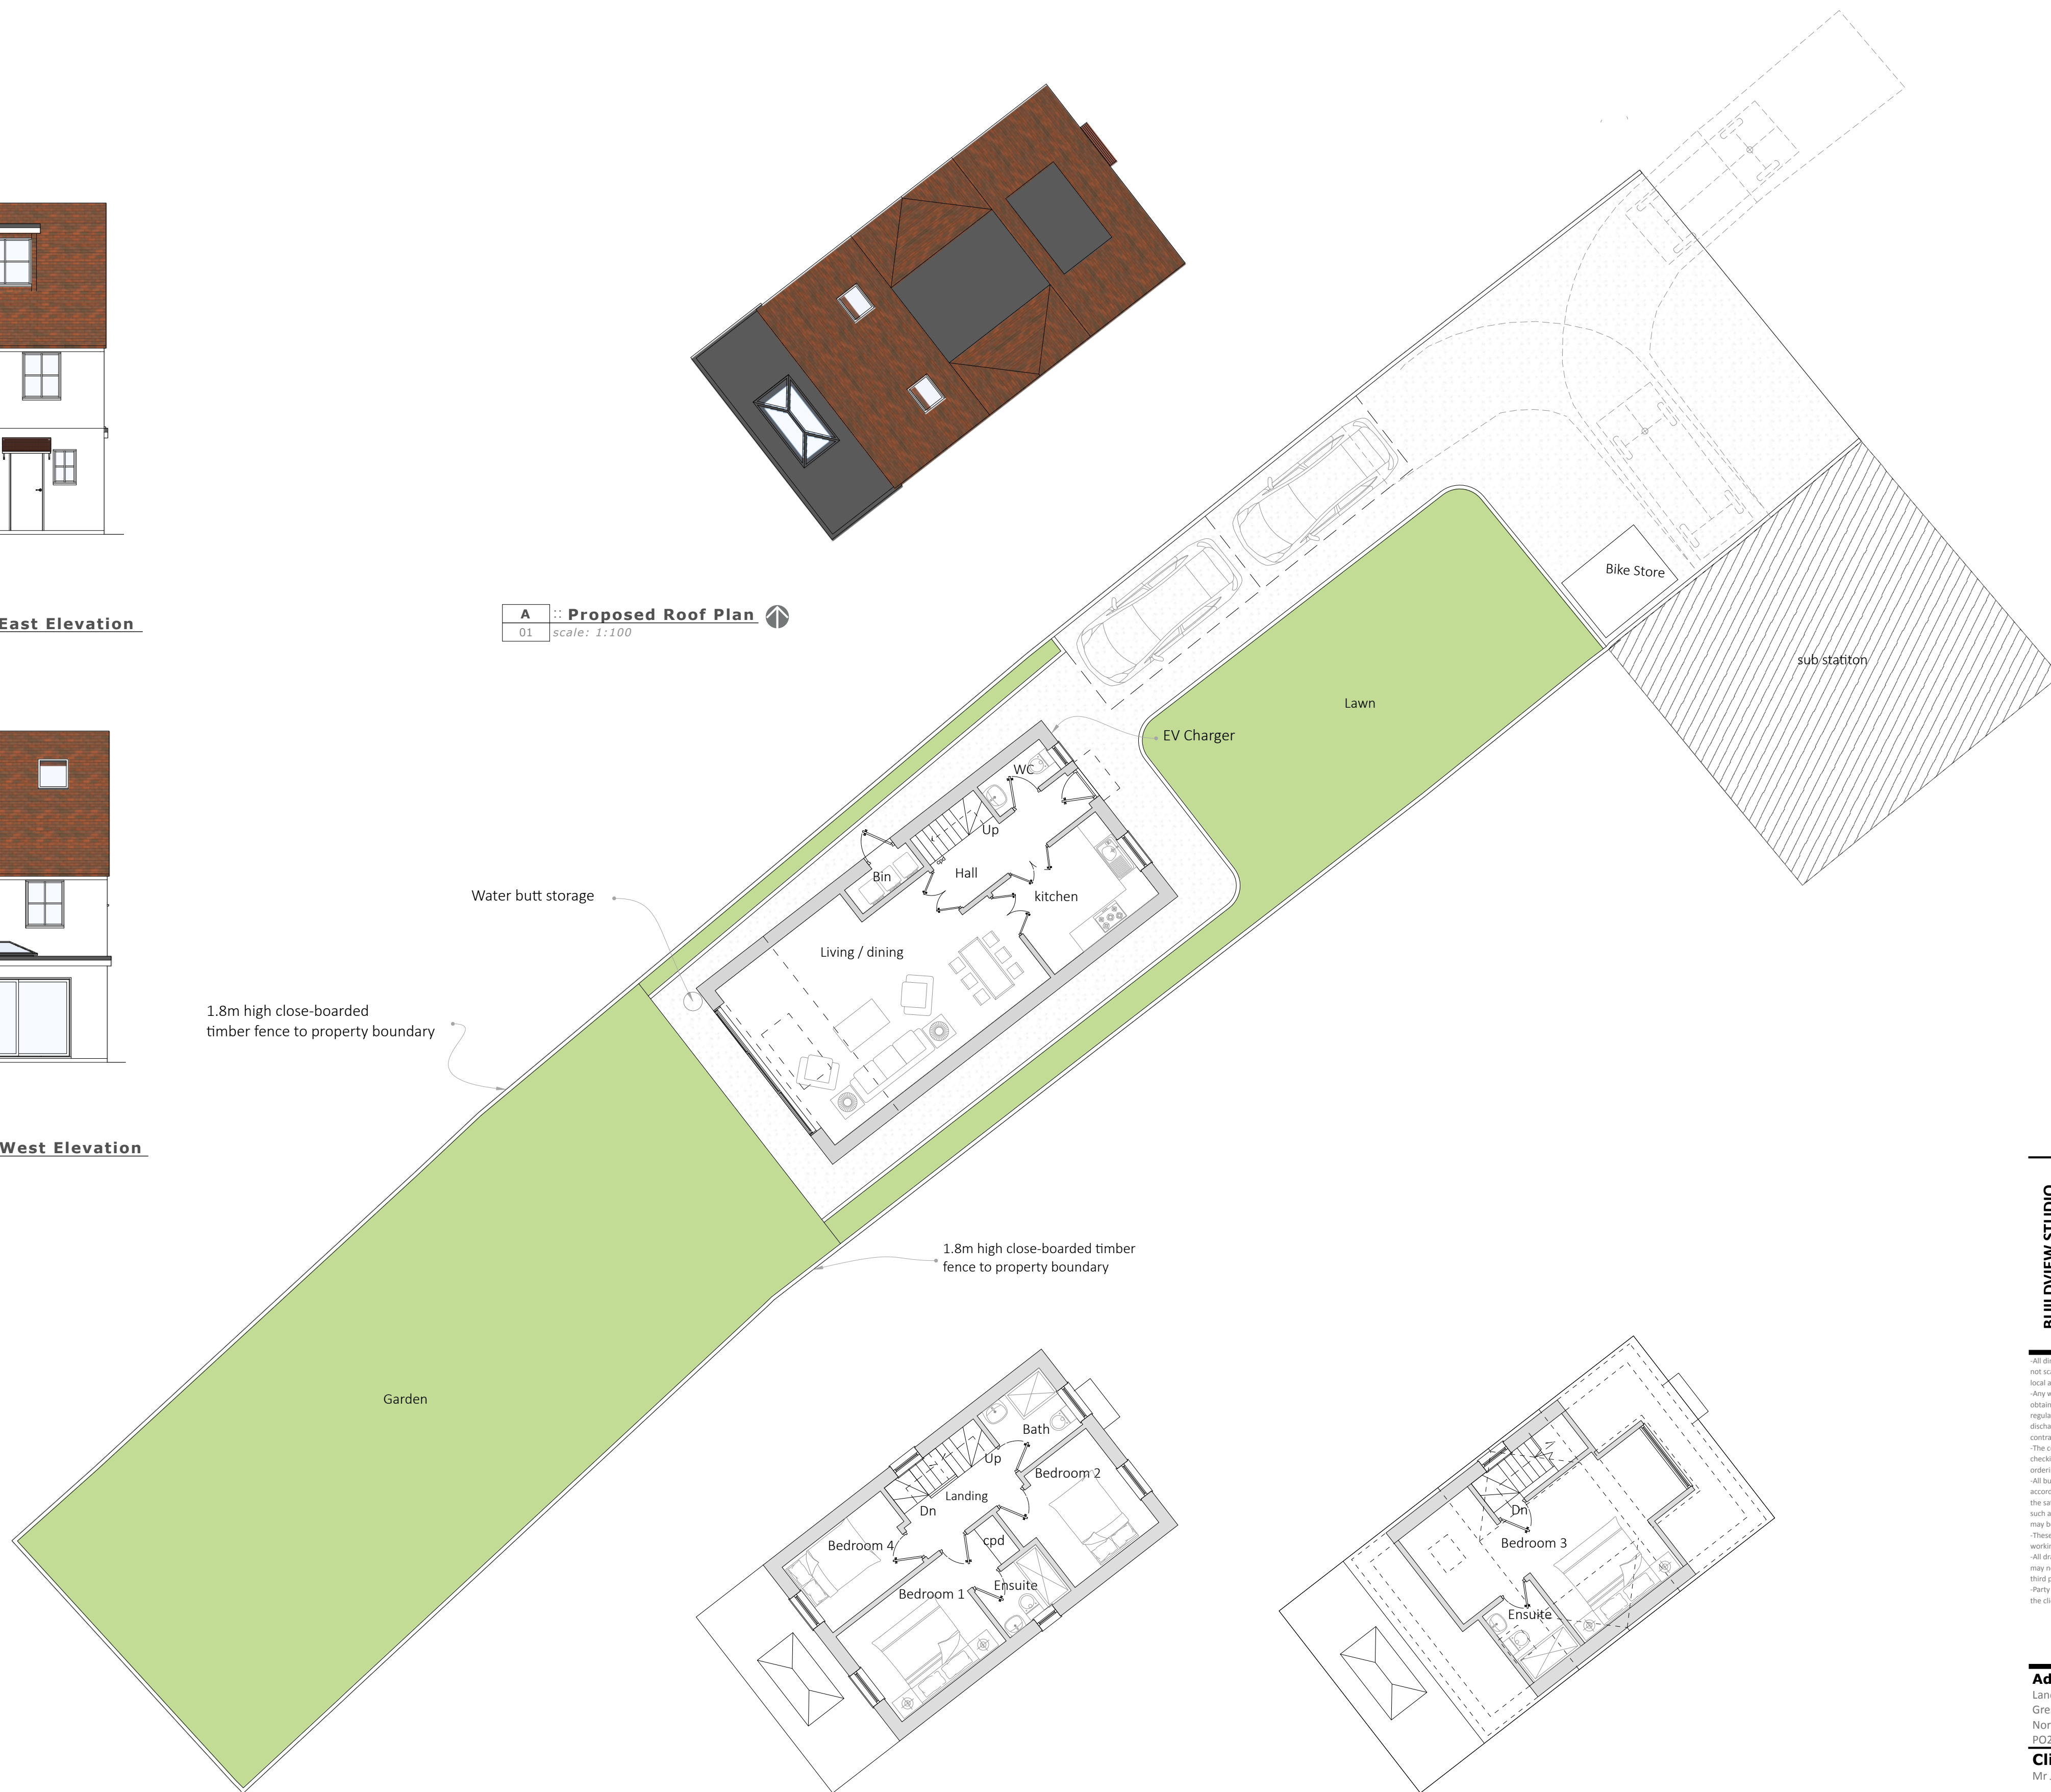

A :: Proposed Ground Floor Plan
01 scale: 1:100



A :: Proposed First Floor Plan
01 scale: 1:100

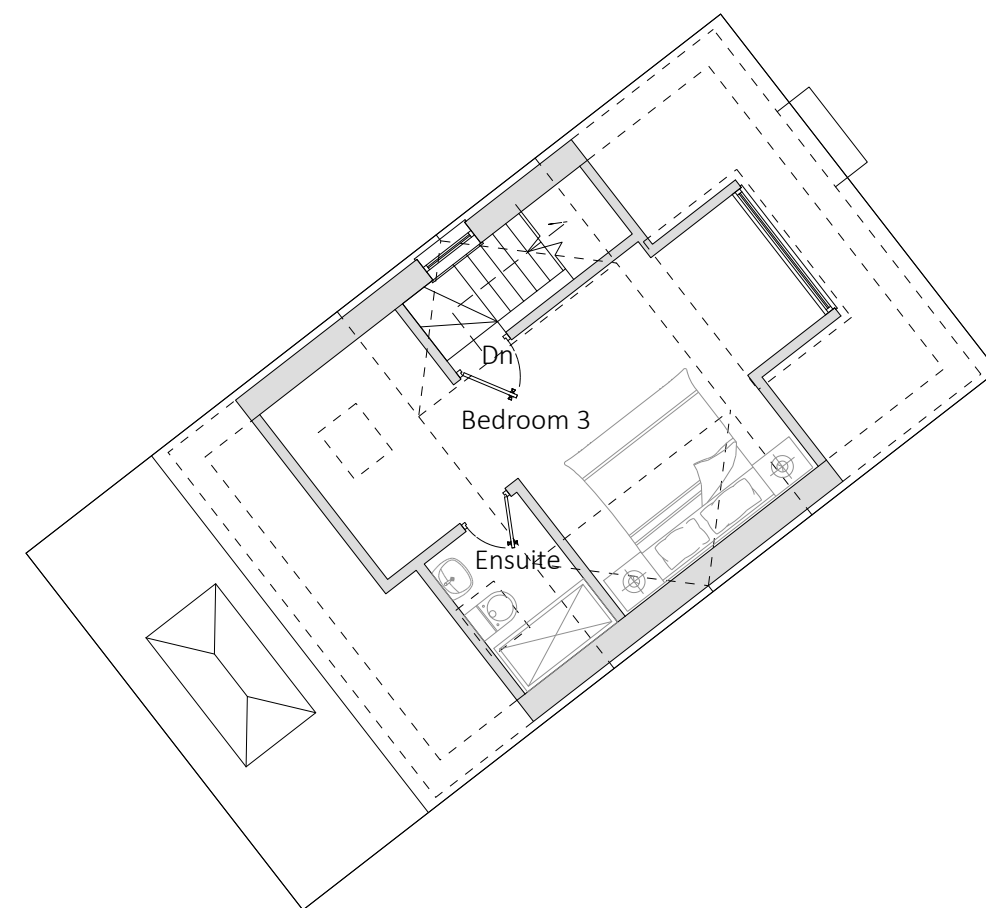

A :: Proposed Second Floor Plan
01 scale: 1:100