
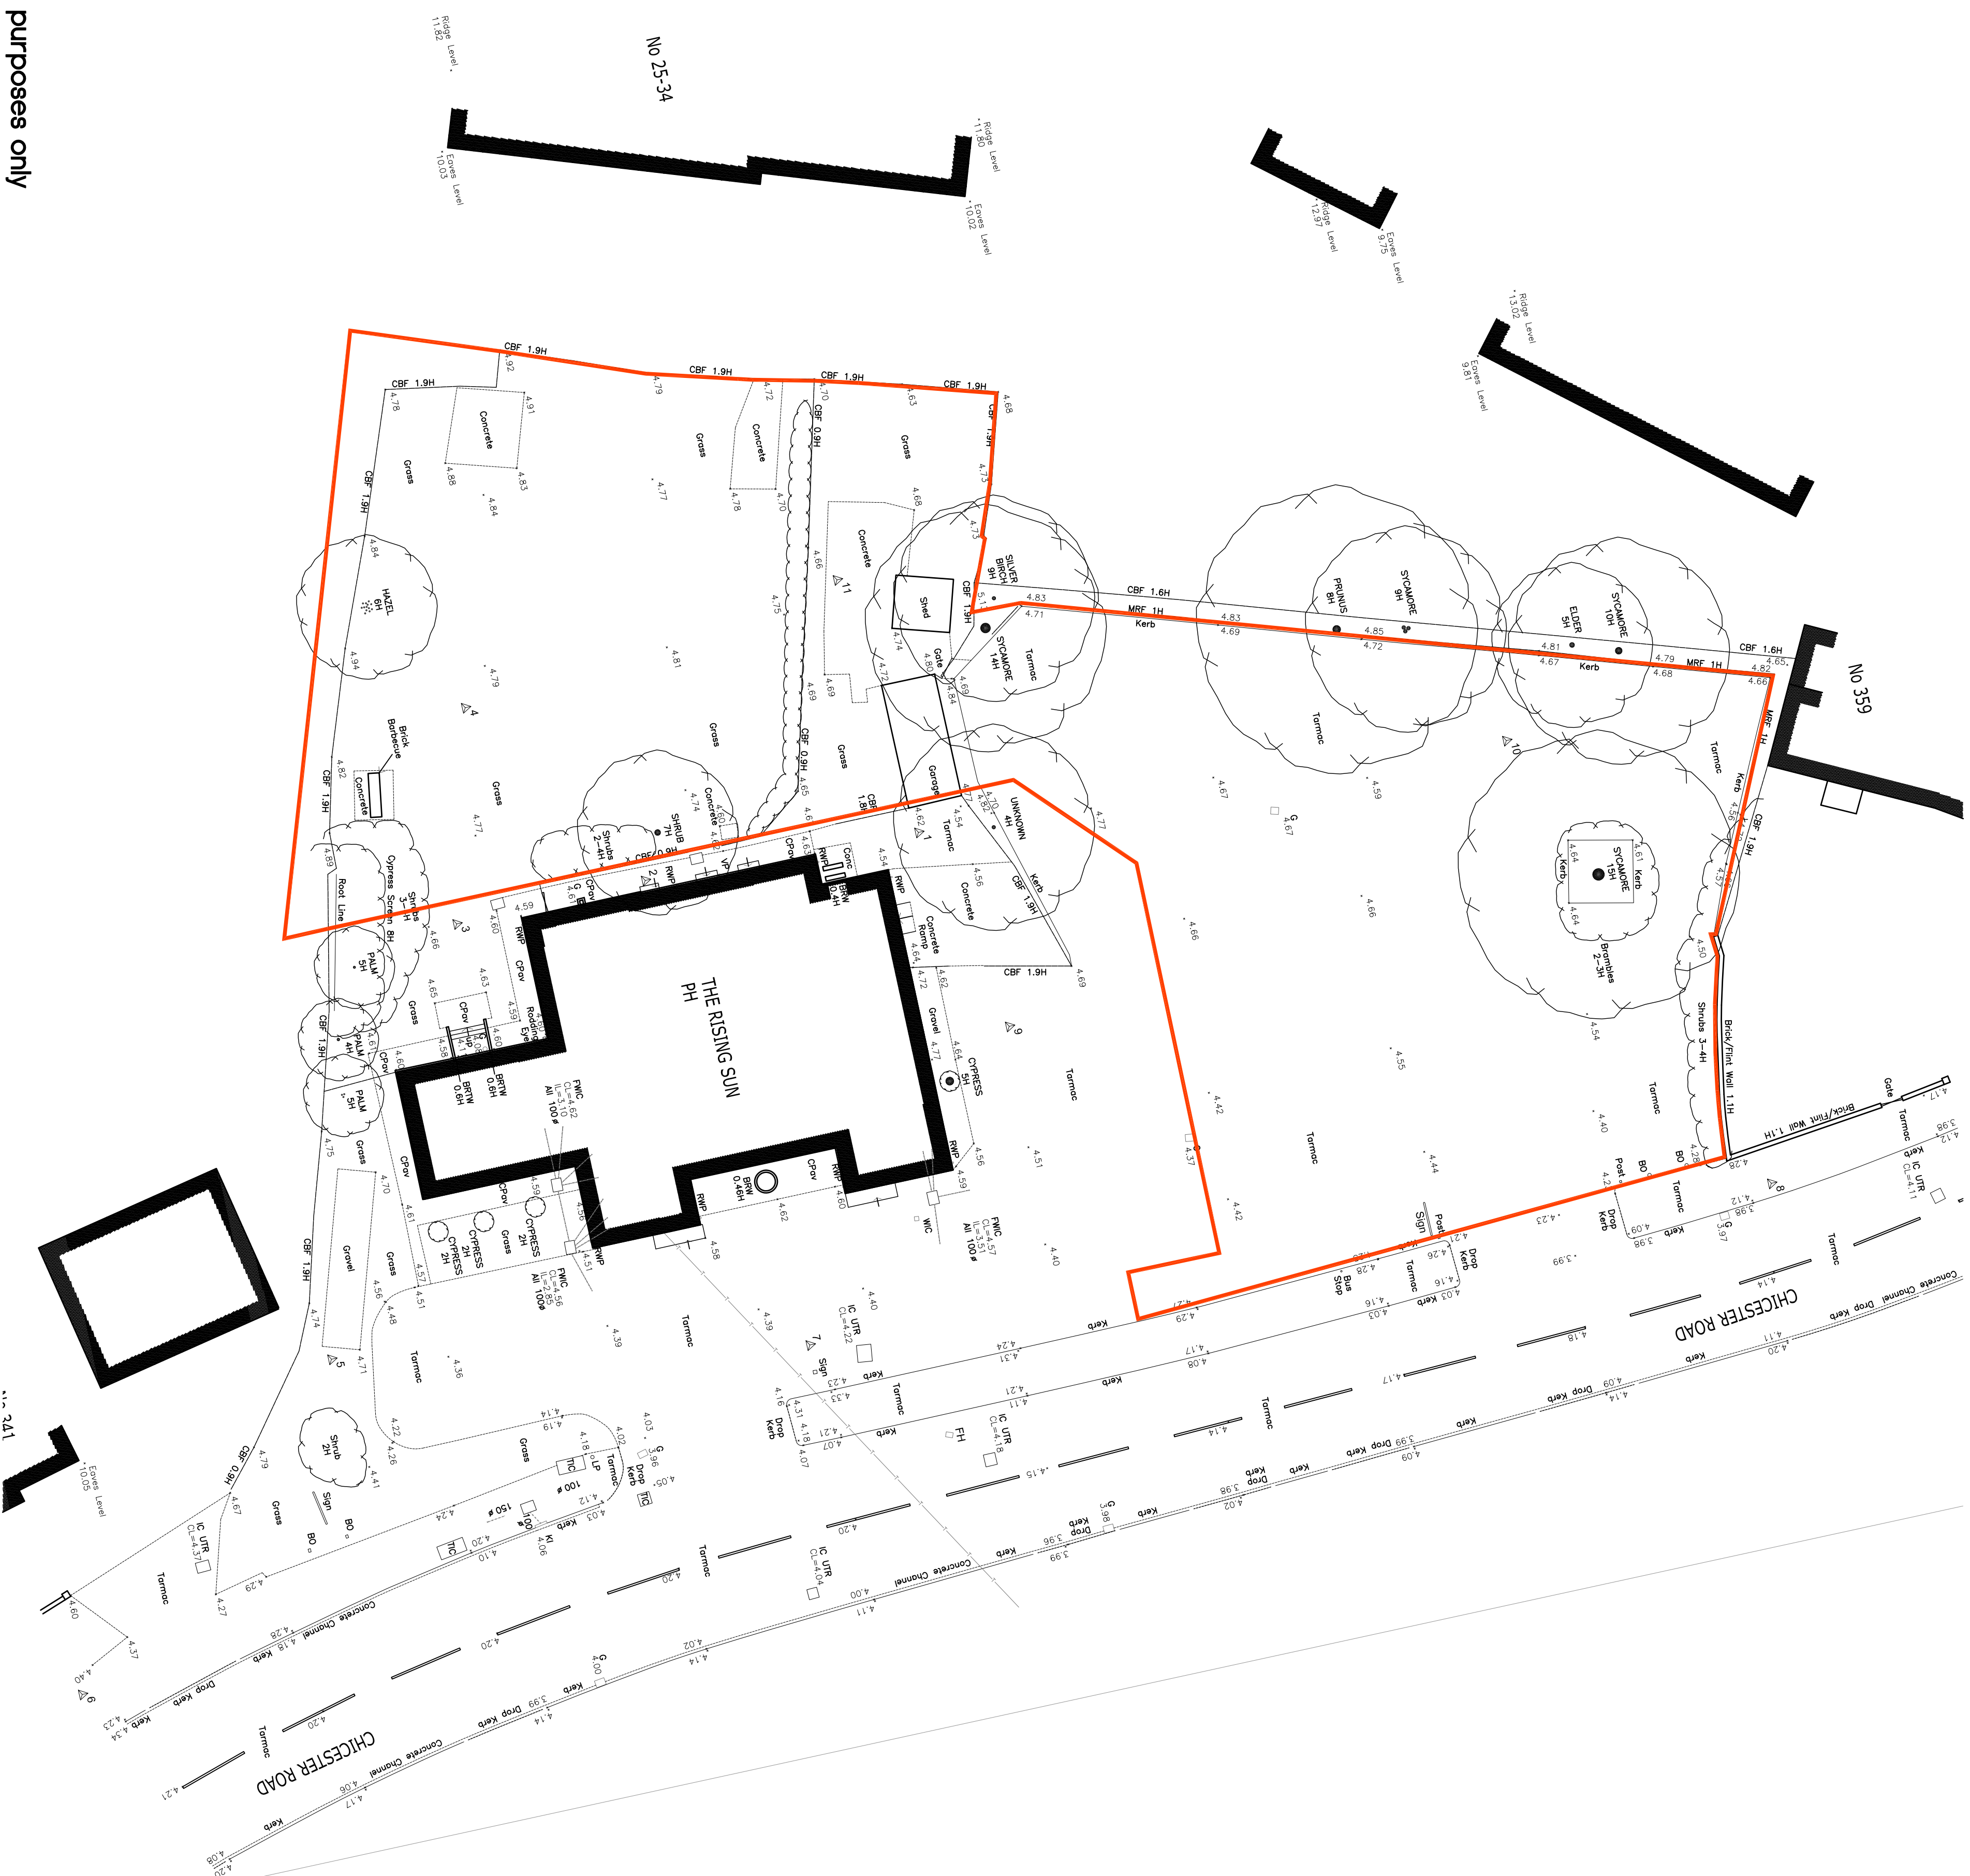
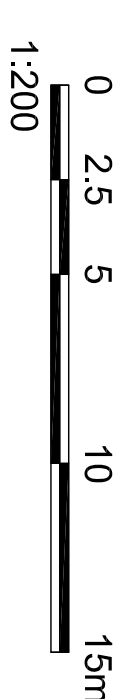


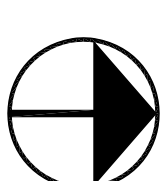

PRELIMINARY for discussion purposes only

Subject to:
all Site and Building Survey
Planning and Highways
discussions based on Title No. WSX169080
assessments, comments and contractual agreements meeting, starting or preventing potential development of the site to be brought to the immediate attention of the architect

■ Enterprise Inns	■ Project	EIRSNB
■ Land at the Former Rising Sun PH, North Bersted	■ Ding Norton	PL-101
■ Existing Site Plan	■ Scale	1:200@A1
	■ Date	July 2012
	■ Checked by	CB

■ Project EIRSNB
 ■ Dwg No/rev. PL-101
 ■ Scale 1:200@A1
 ■ Date July 2012
 ■ Checked by CB