


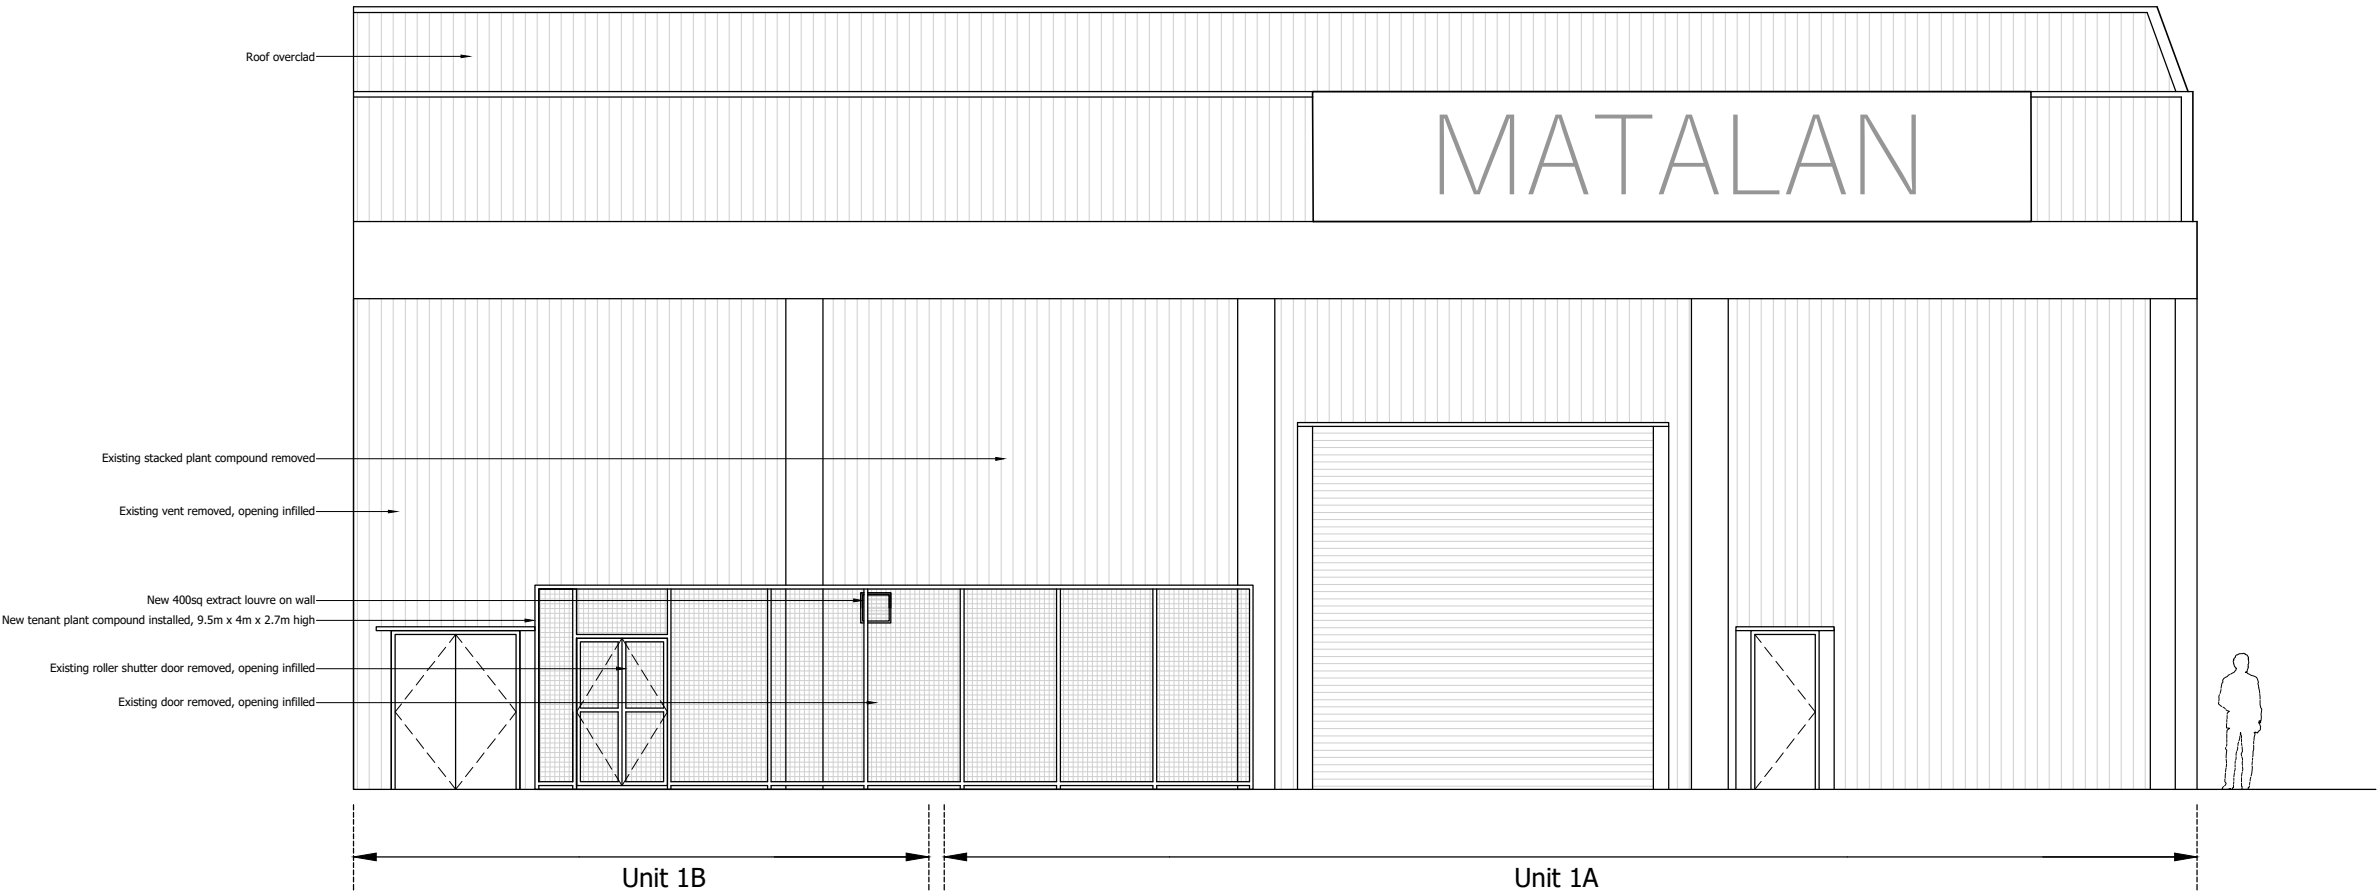

0 1 2 3 4 5m
Scale - 1:100

PLANNING ISSUE

Rev	Description	By	Date

Project BOGNOR REGIS RETAIL PARK BOGNOR REGIS	Drawn by ACD	Surveyor AW	Date JANUARY 2021
Client ZURICH ASURANCE LTD LIFE	Scale 1:100 @ A3		
Title UNIT 1B, REAR ELEVATION PROPOSED	Drawing Number L200810-B06-04		Revision

