
 
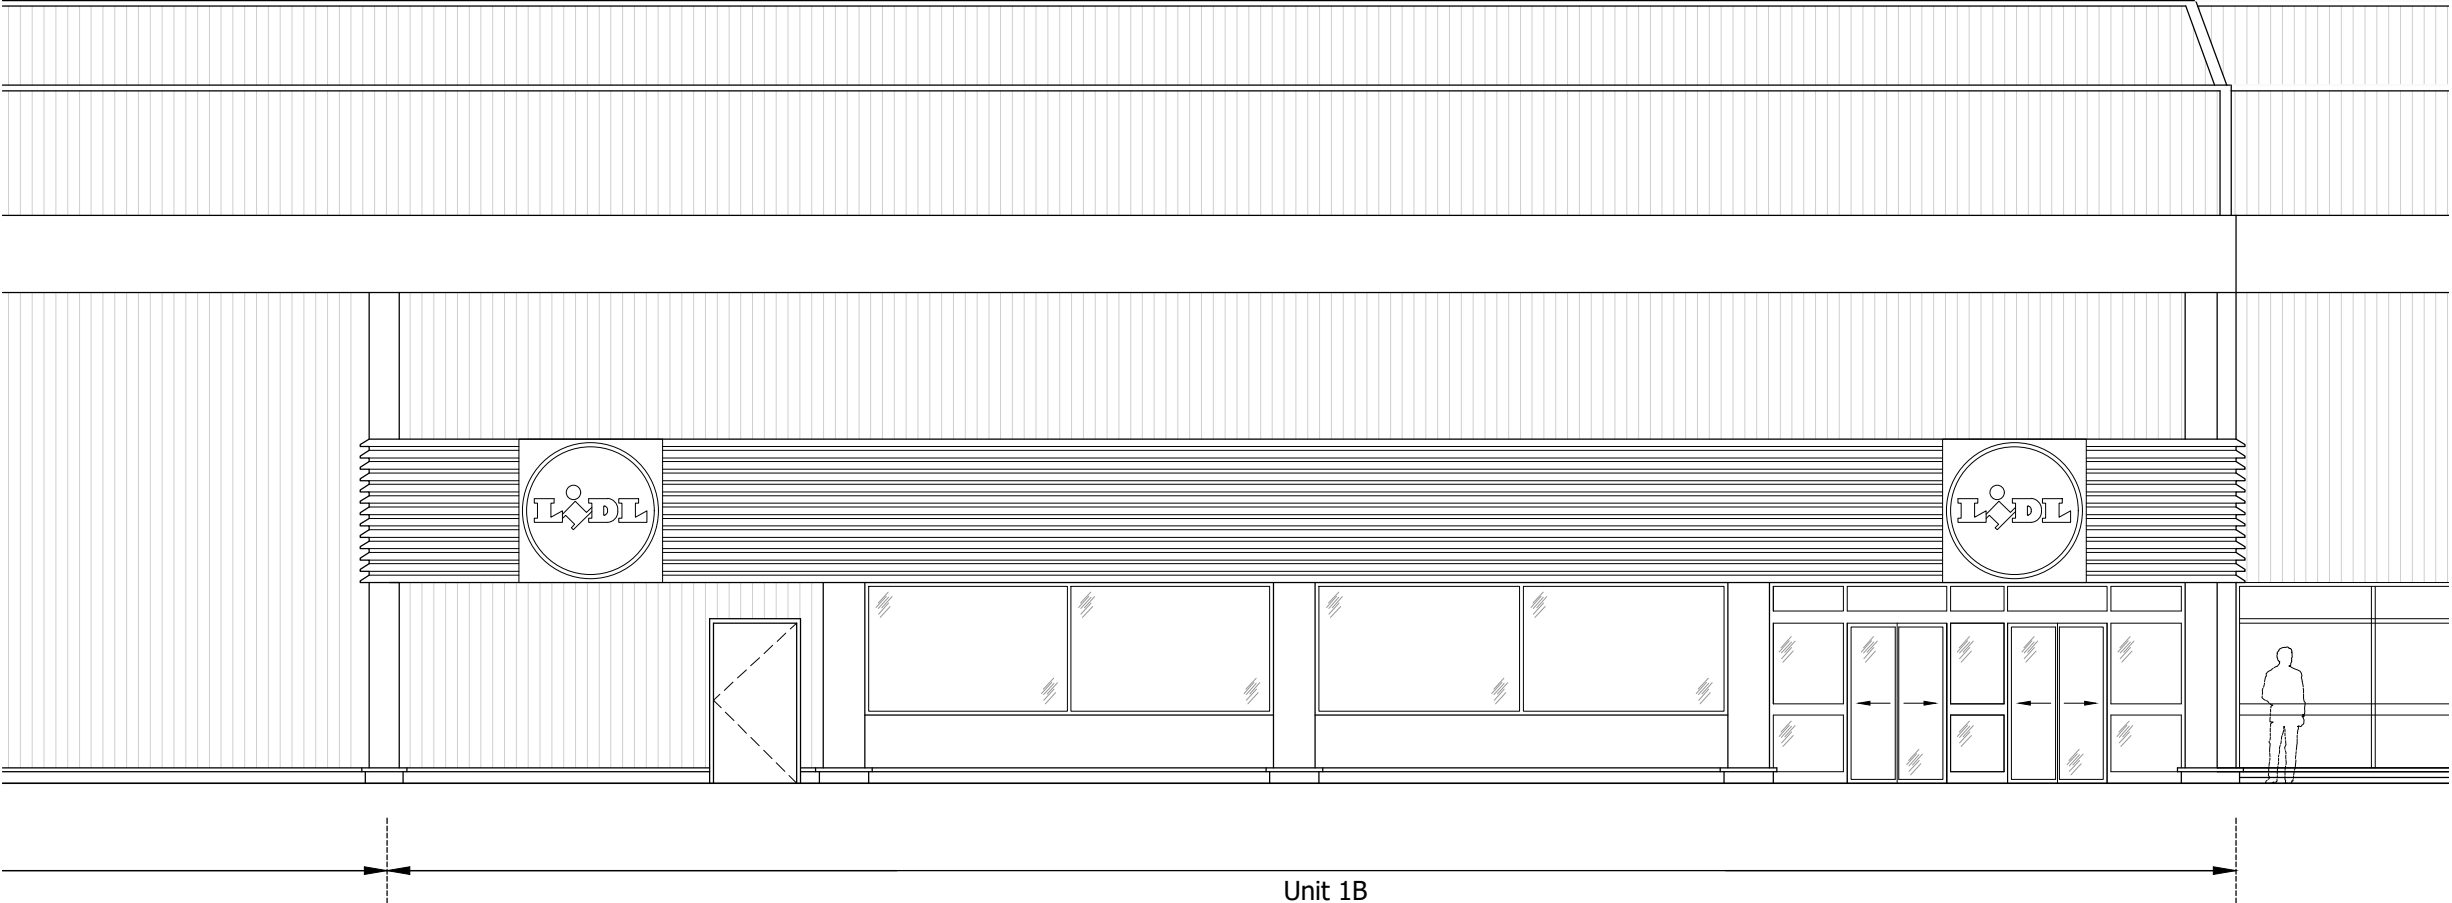


NB | Responsibility is not accepted for errors made by others scaling from this drawing. All construction information should be taken from figured dimensions only

A3

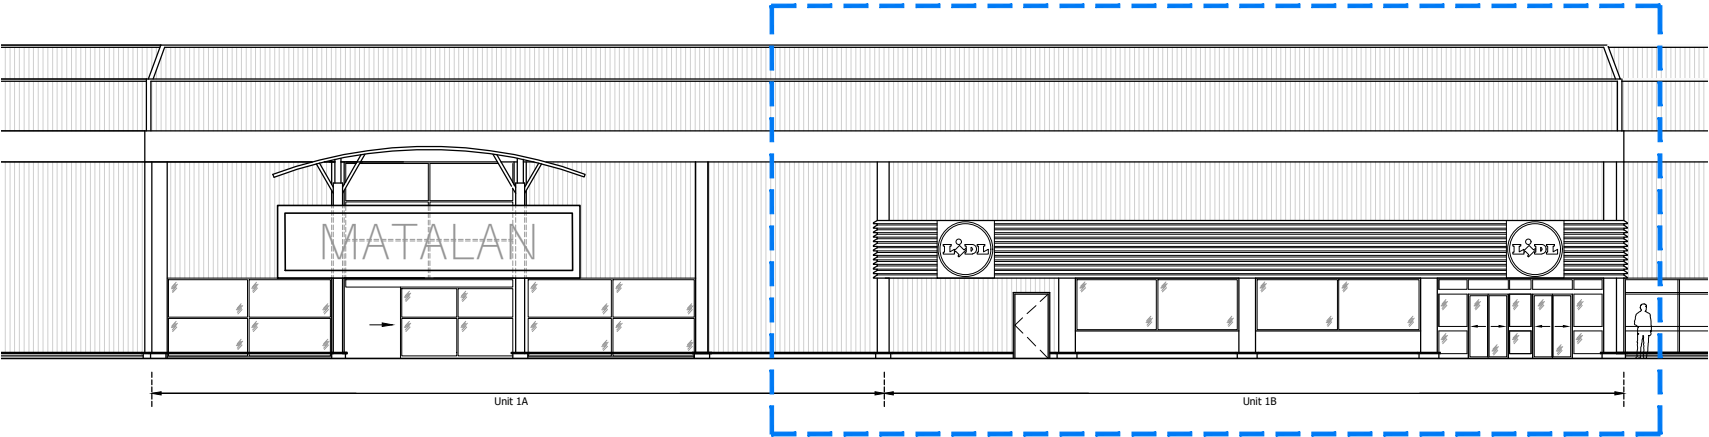

PLANNING ISSUE

Rev	Description	By	Date

Project BOGNOR REGIS RETAIL PARK BOGNOR REGIS	Drawn by ACD	Surveyor AW	Date JANUARY 2021
Client ZURICH ASURANCE LTD LIFE	Scale 1:100 @ A3		
Title UNIT 1B, FRONT ELEVATION EXISTING	Drawing Number L200810-B06-01		Revision

