


PLANNING ISSUE			
Rev	Description	By	Date

Project BOGNOR REGIS RETAIL PARK BOGNOR REGIS	Drawn by ACD	Surveyor AW	Date JANUARY 2021
Client ZURICH ASURANCE LTD LIFE	Scale 1:100 @ A3		
Title UNIT 1B, REAR ELEVATION EXISTING	Drawing Number L200810-B06-02		Revision

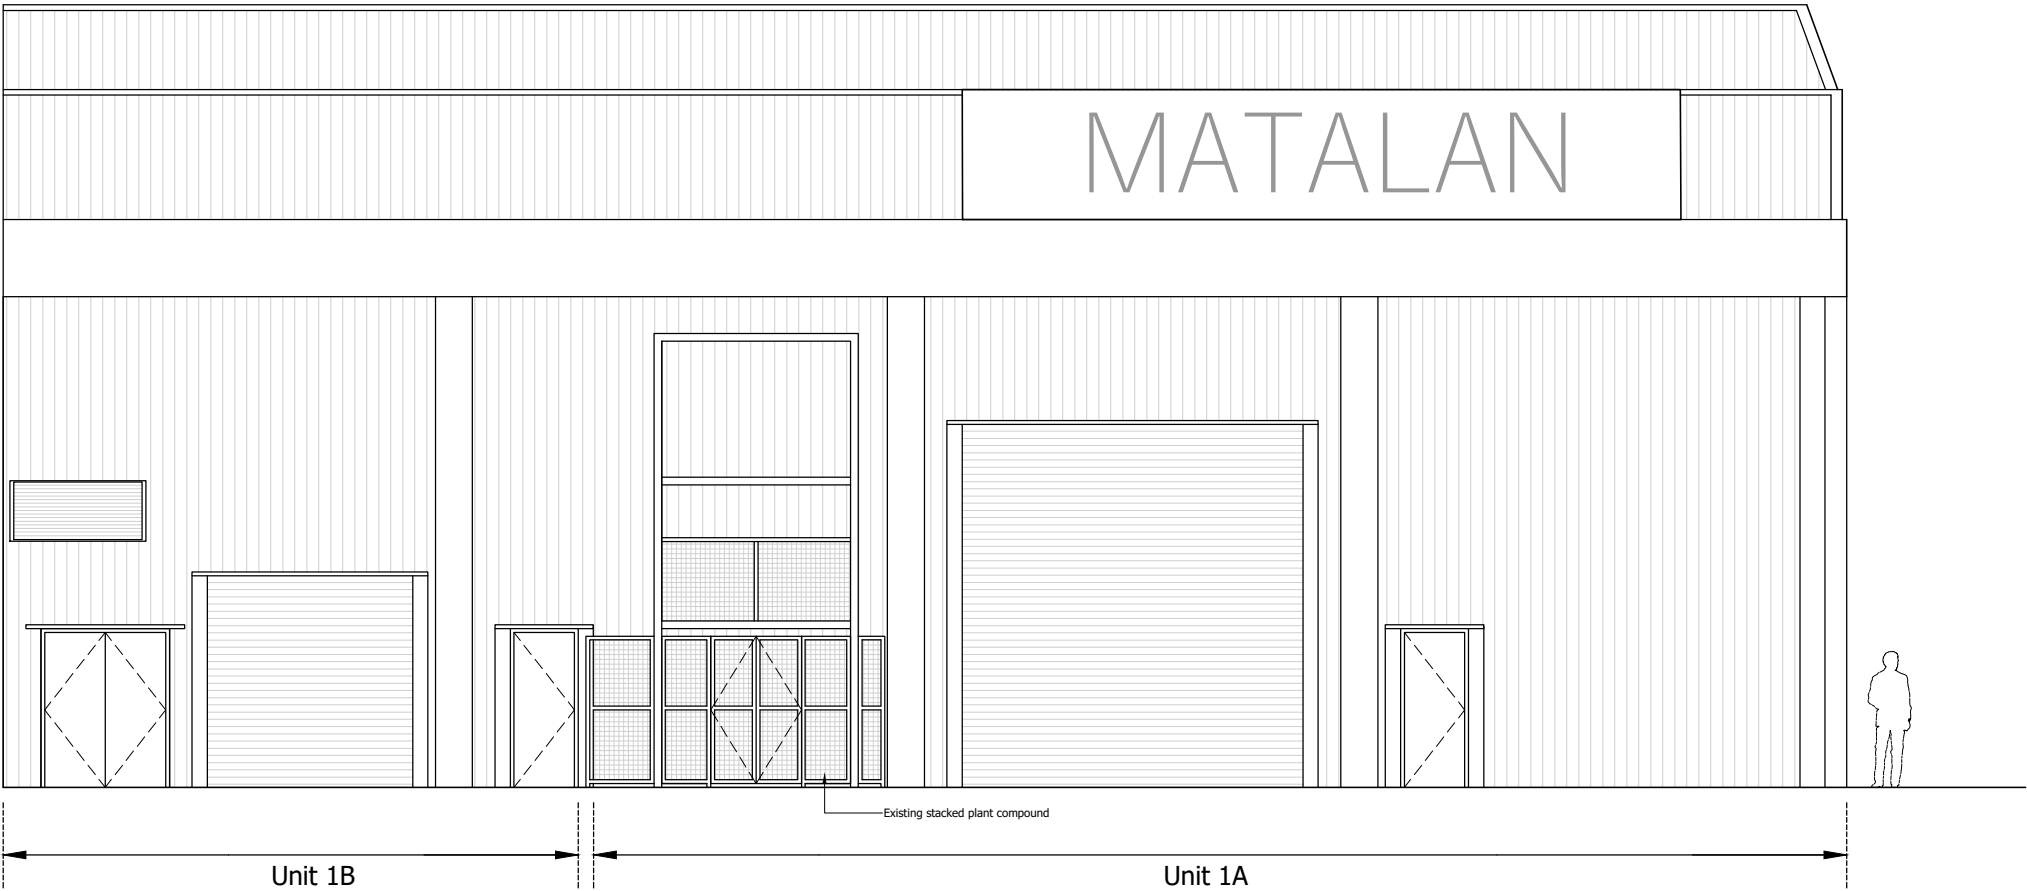