




UNIT A&B

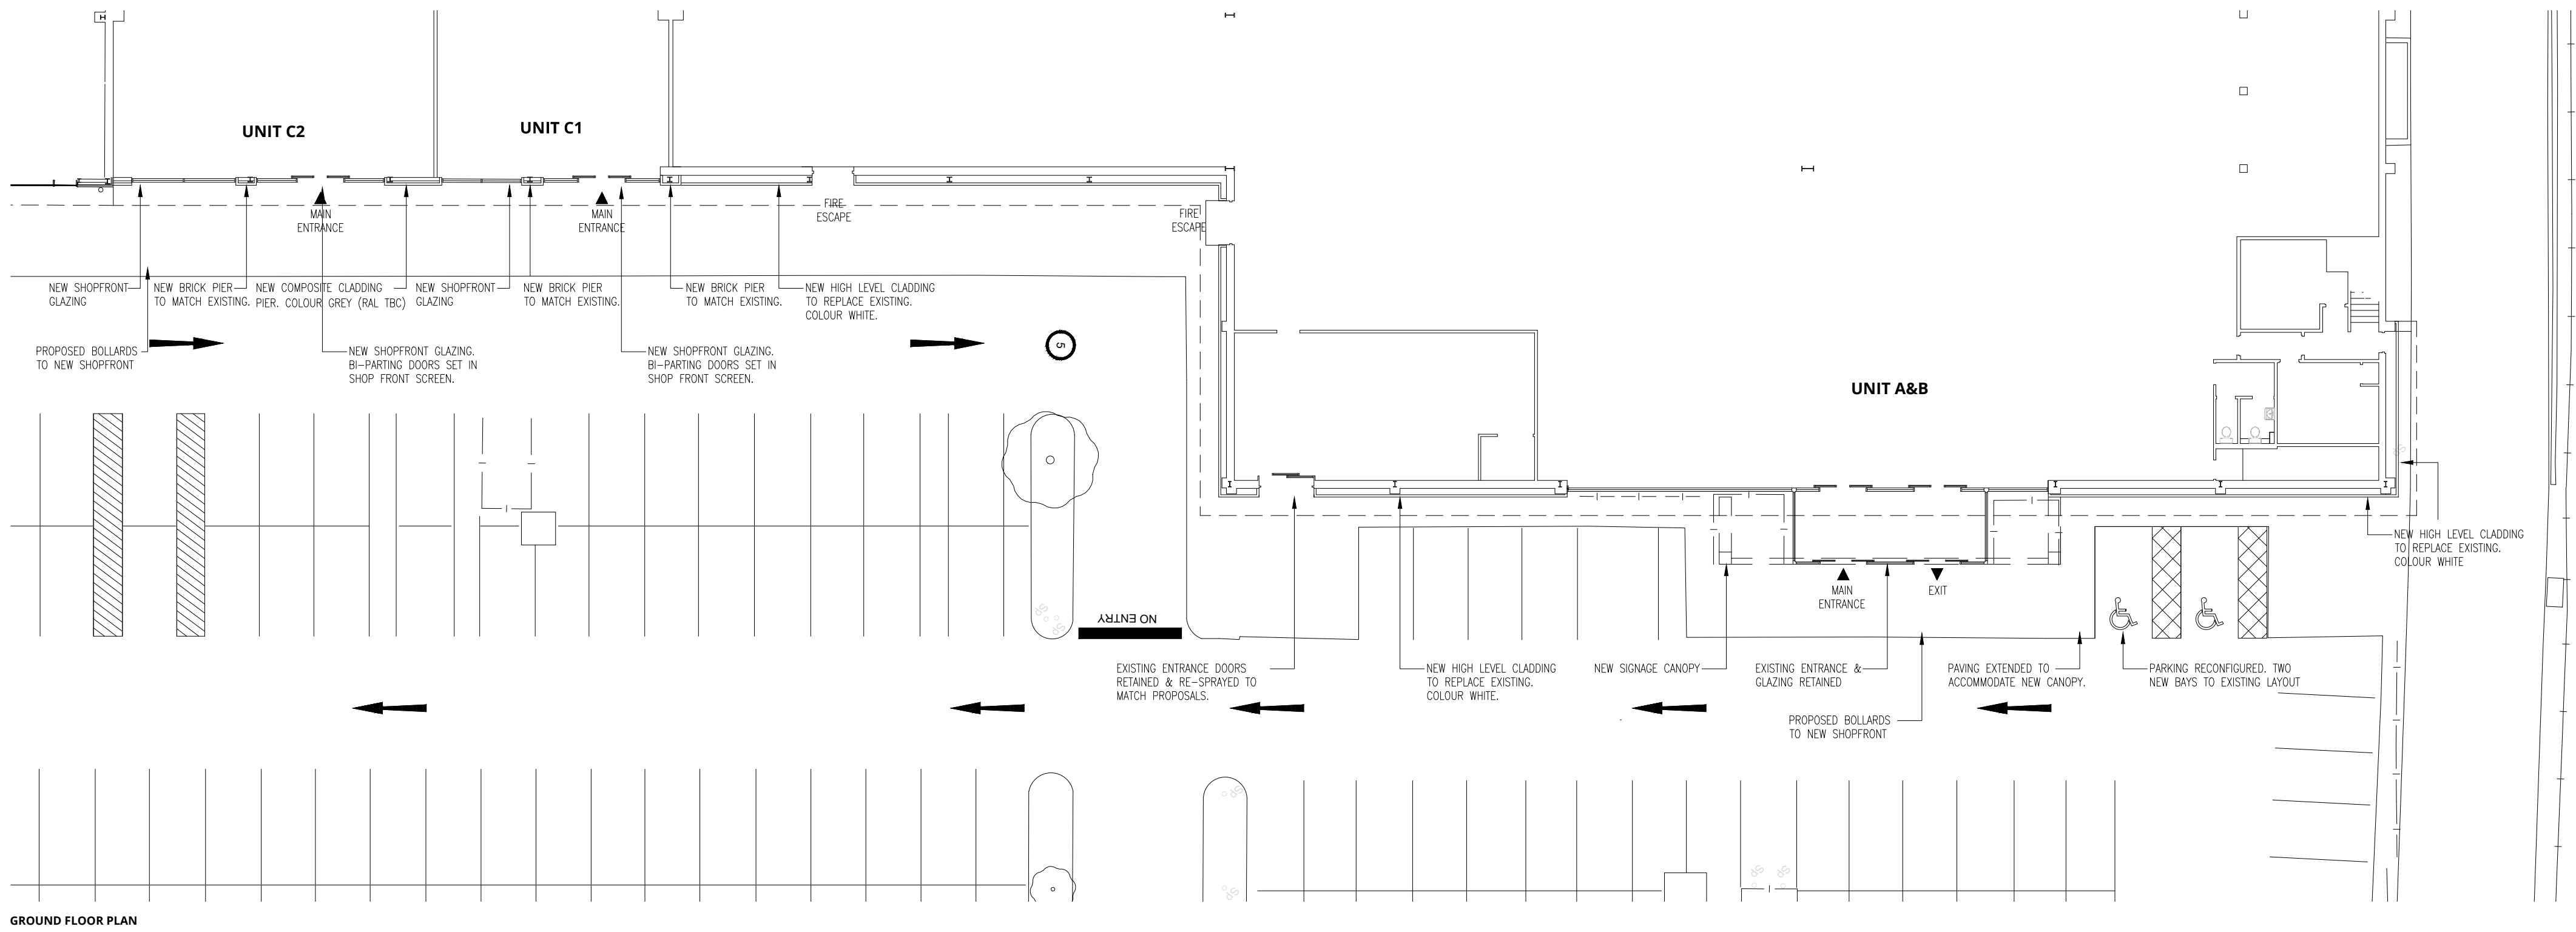


GROUND FLOOR PLAN

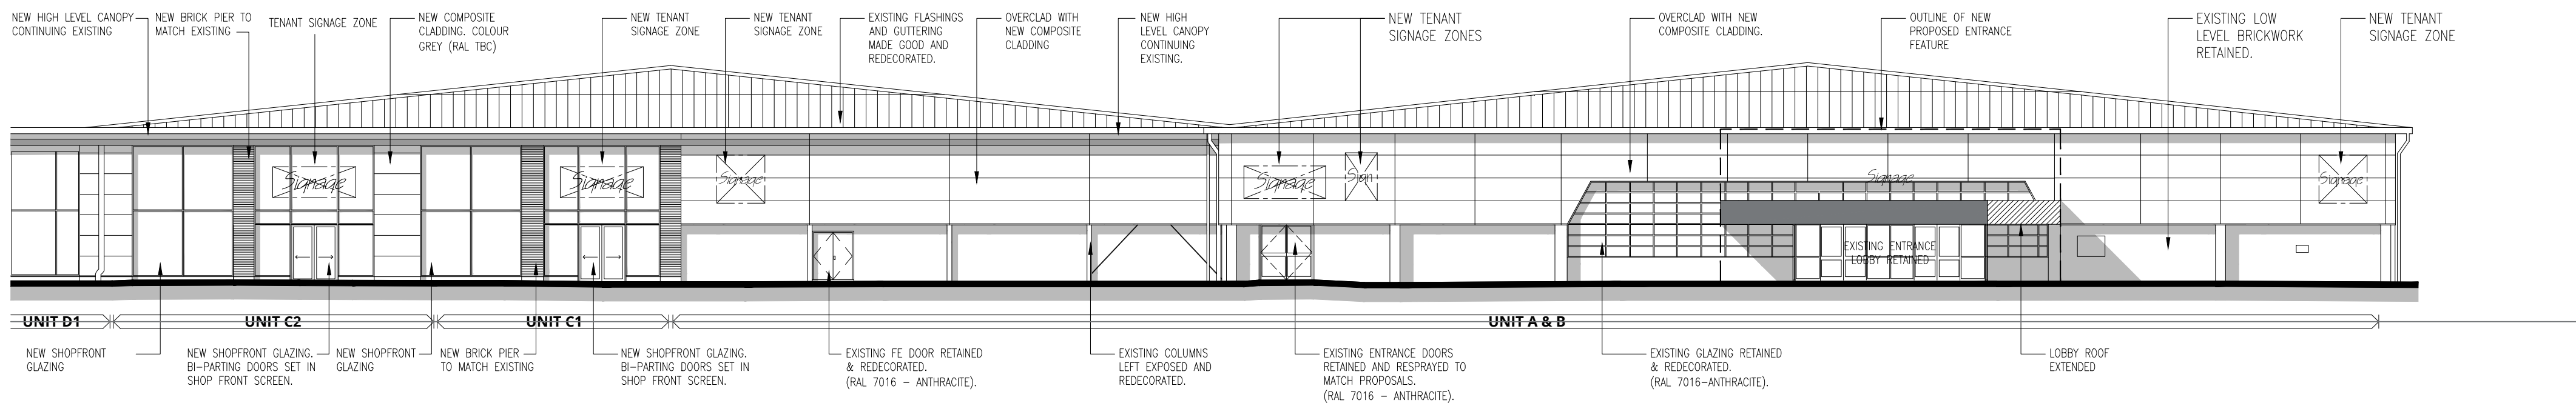


NORTH-EAST ELEVATION

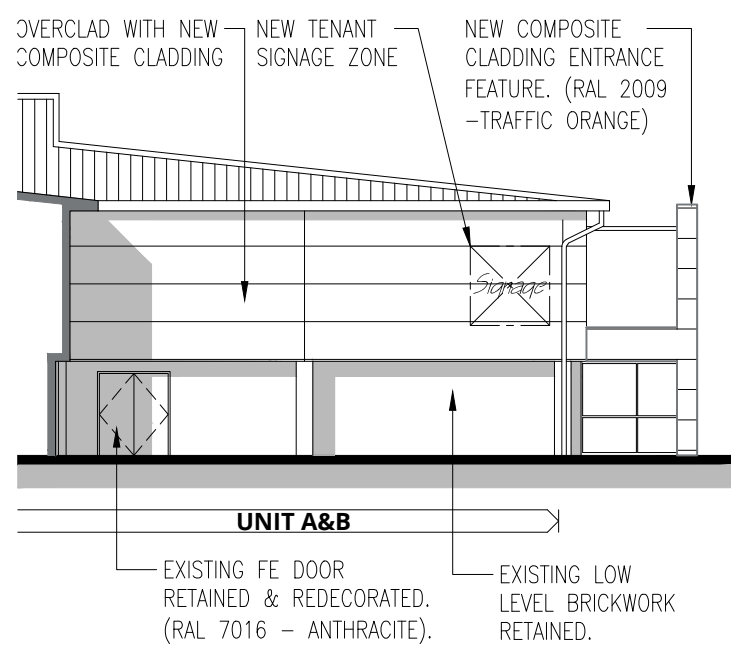


SOUTH-EAST ELEVATION

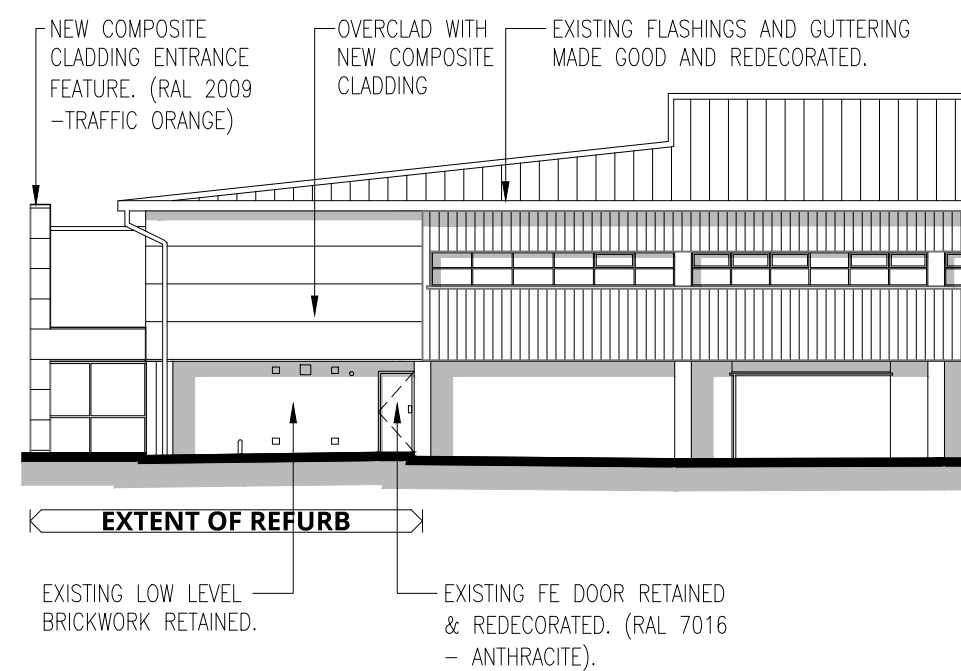

NORTH-WEST ELEVATION

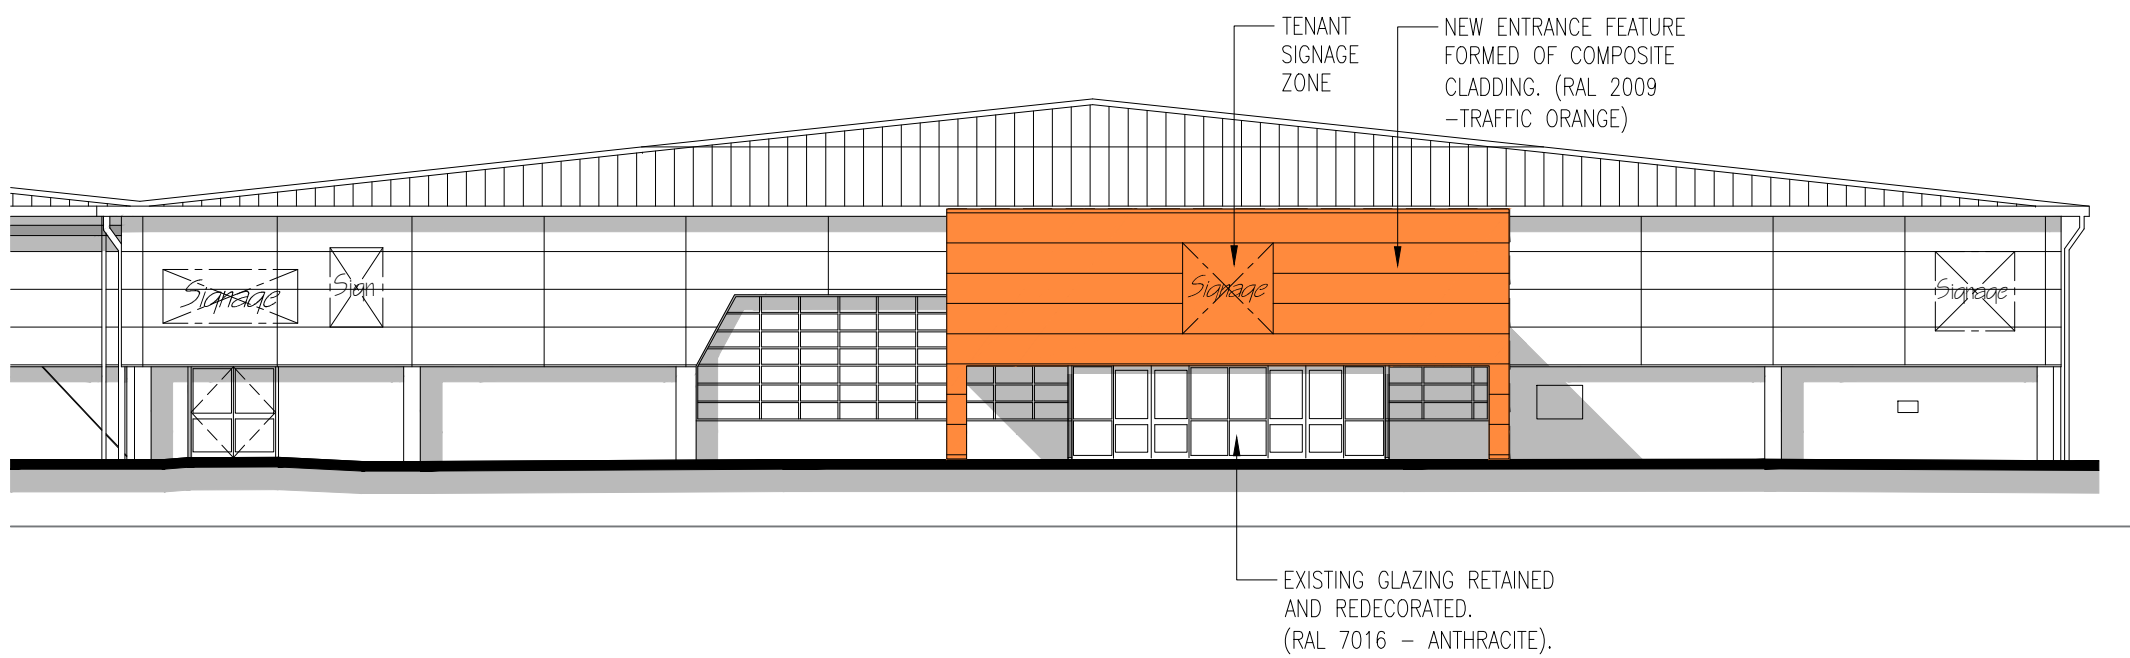

NORTH-EAST ELEVATION - ENTRANCE FEATURE

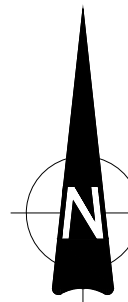


Copyright of this drawing is the property of Urban Edge Architecture Limited. It must not be reproduced or amended nor used in the execution of any works whether in conjunction with the proposed works for which it is prepared or otherwise without the express consent in writing of Urban Edge Architecture Limited.

UrbanEdge Architecture Limited
One Scotgate Mews, Scotgate,
Stamford, Lincolnshire, PE9 2FX.
Tel. +44 (0)1780 755665
Fax. +44 (0)1780 755360

DO NOT SCALE FROM THIS DRAWING - ALL DIMENSIONS TO BE CHECKED ON SITE, ANY DISCREPANCIES RAISED WITH URBAN EDGE

DRAWING TO BE READ IN COLOUR

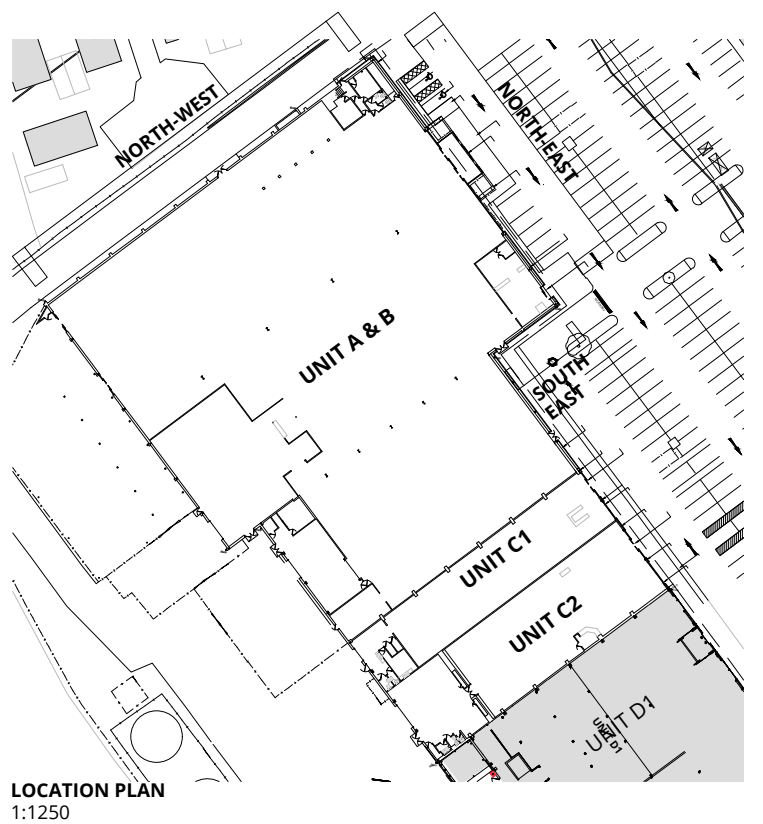

LOCATION PLAN
1:1250

SCALE 1 : 200
SCALE 1 : 1

Revision	Description	Date
URBANEDGE architecture / landscape / masterplanning		
Client	BBC PENSION TRUST LIMITED	
Project	ARUN RETAIL PARK BOGNOR REGIS UNITS A-C2 REFURBISHMENT	
Drawing	ELEVATIONS AS PROPOSED	
Scale	1:200 @ A1	Drawn CN
Date	FEB 2019	
Project No.	2055 URB AR[08] 70 02	Revision D00