


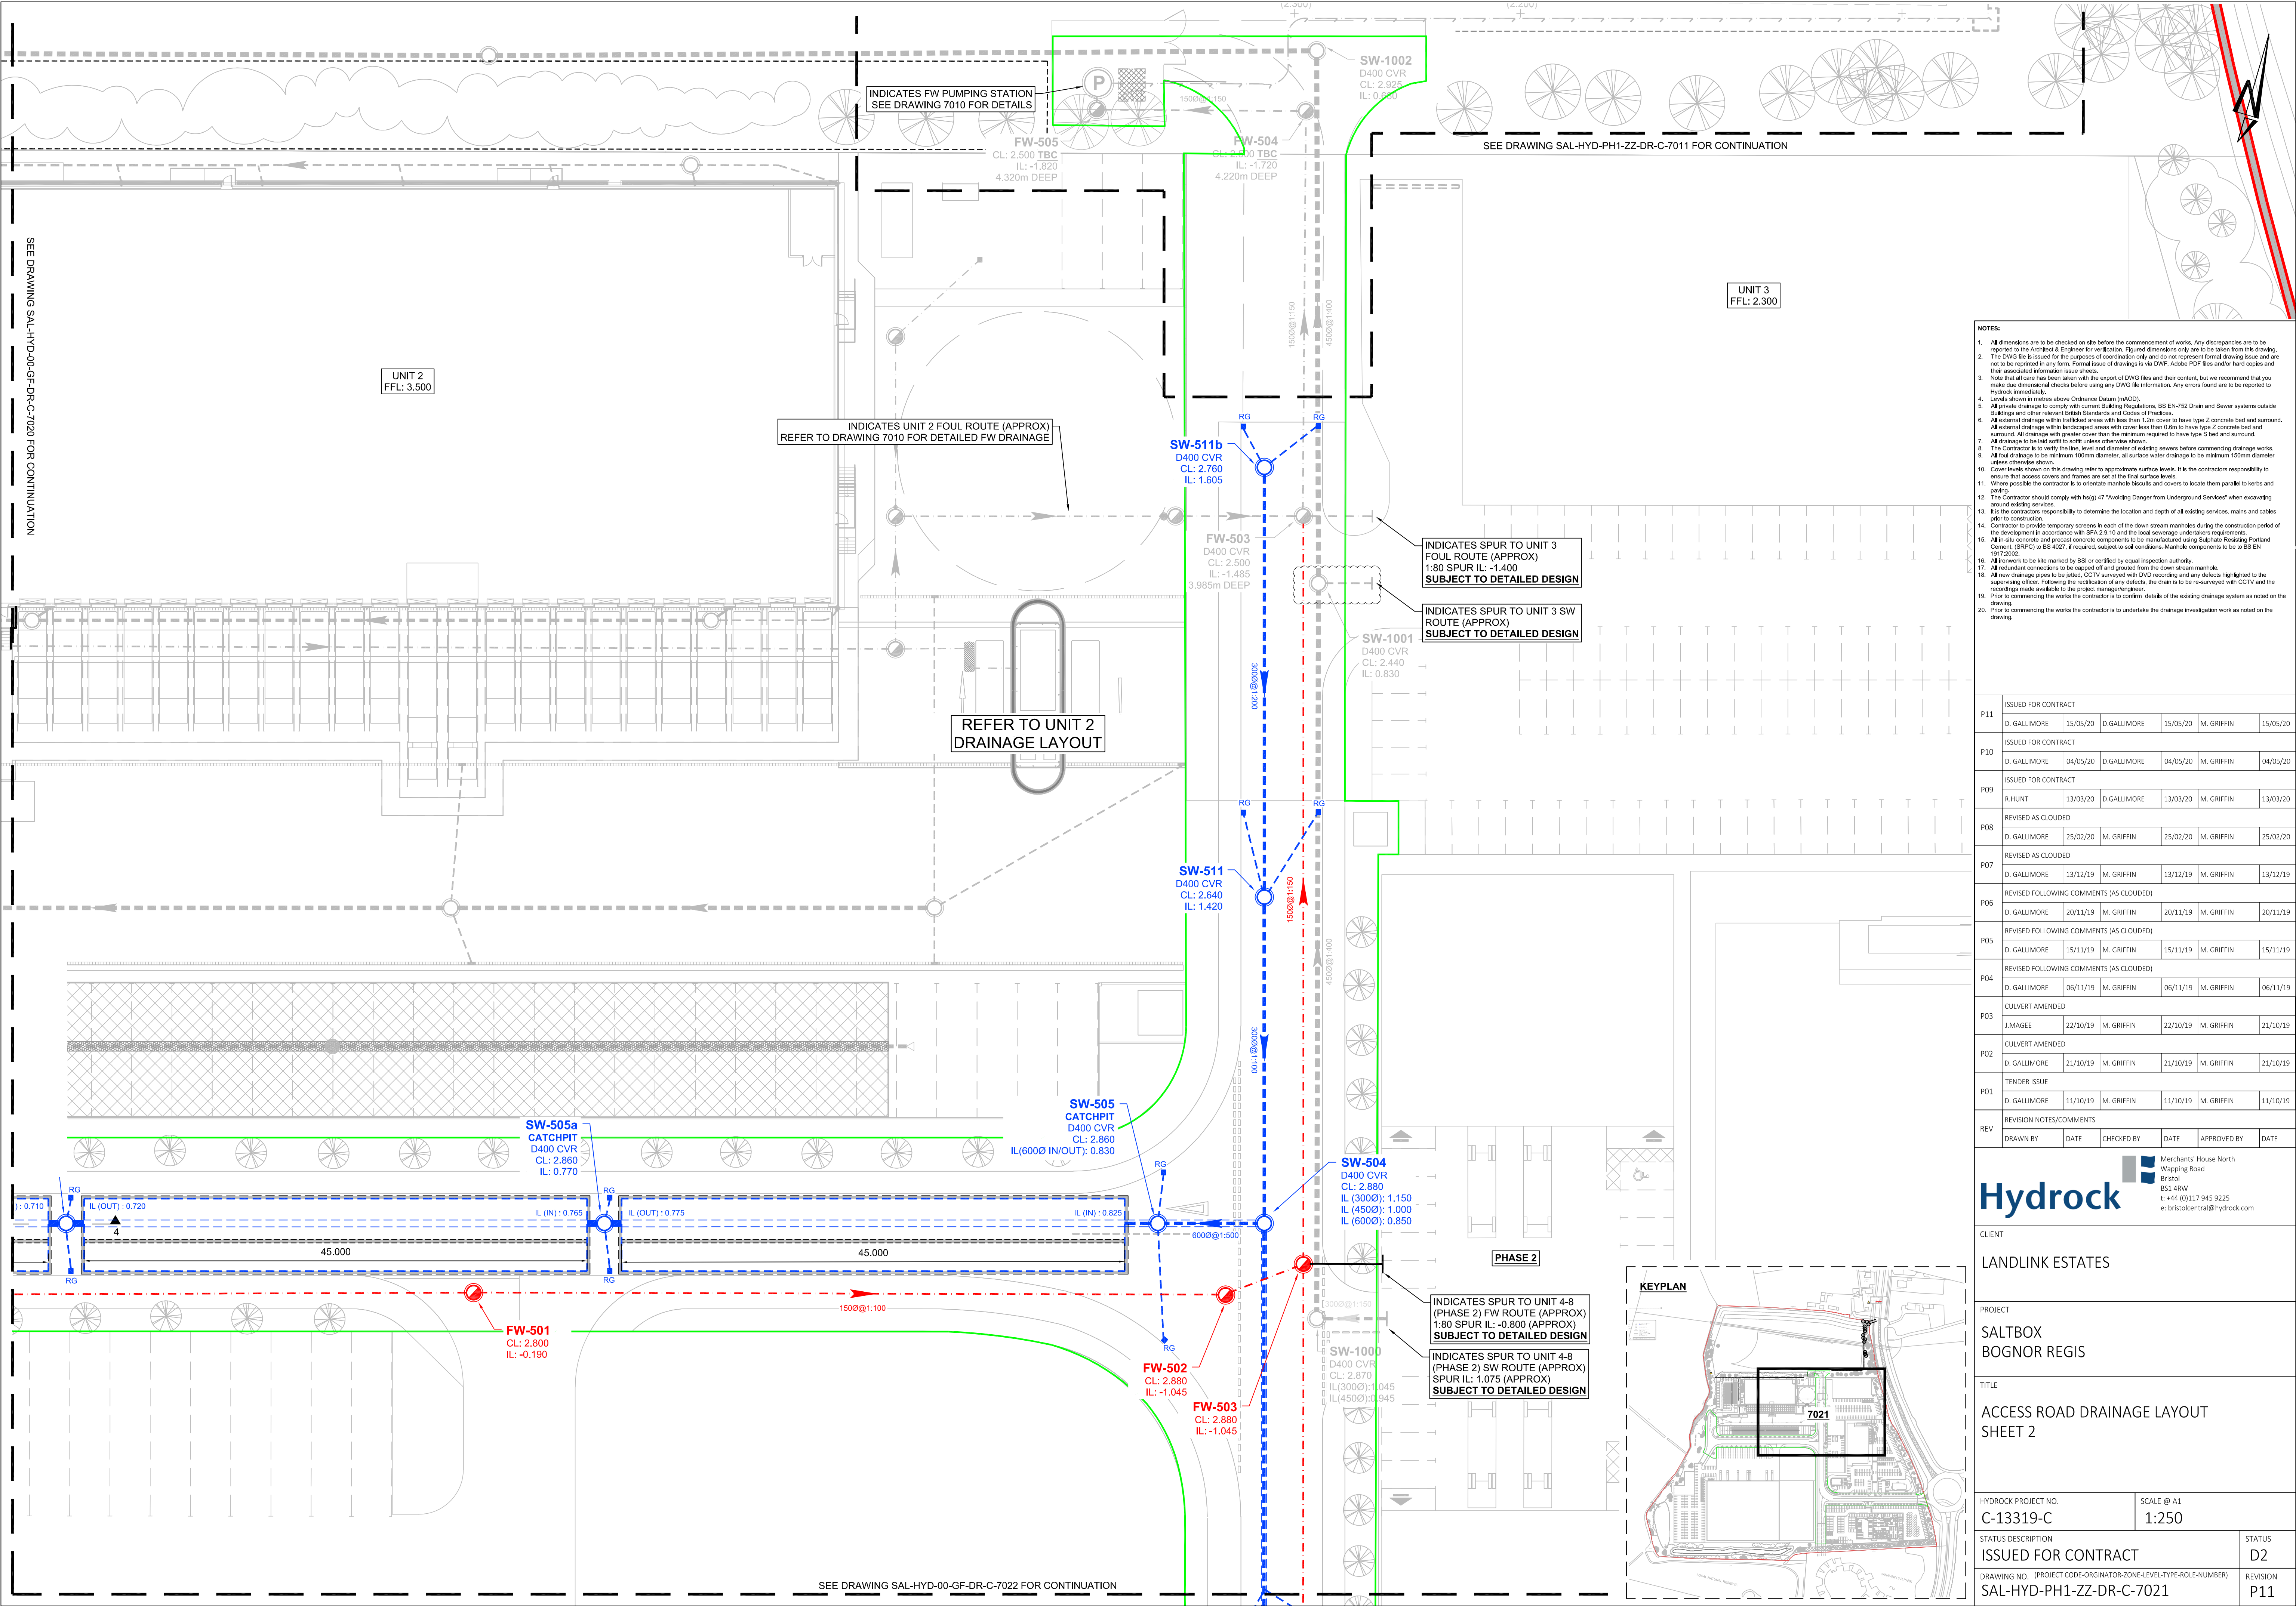

P11	ISSUED FOR CONTRACT	D. GALLIMORE	15/05/20	D. GALLIMORE	15/05/20	M. GRIFFIN	15/05/20
P10	ISSUED FOR CONTRACT	D. GALLIMORE	04/05/20	D. GALLIMORE	04/05/20	M. GRIFFIN	04/05/20
P09	ISSUED FOR CONTRACT	R. HUNT	13/03/20	D. GALLIMORE	13/03/20	M. GRIFFIN	13/03/20
P08	REVISED AS CLOUDED	D. GALLIMORE	25/02/20	M. GRIFFIN	25/02/20	M. GRIFFIN	25/02/20
P07	REVISED AS CLOUDED	D. GALLIMORE	13/12/19	M. GRIFFIN	13/12/19	M. GRIFFIN	13/12/19
P06	REVISED FOLLOWING COMMENTS (AS CLOUDED)	D. GALLIMORE	20/11/19	M. GRIFFIN	20/11/19	M. GRIFFIN	20/11/19
P05	REVISED FOLLOWING COMMENTS (AS CLOUDED)	D. GALLIMORE	15/11/19	M. GRIFFIN	15/11/19	M. GRIFFIN	15/11/19
P04	REVISED FOLLOWING COMMENTS (AS CLOUDED)	D. GALLIMORE	06/11/19	M. GRIFFIN	06/11/19	M. GRIFFIN	06/11/19
P03	CULVERT AMENDED	J. MAGEE	22/10/19	M. GRIFFIN	22/10/19	M. GRIFFIN	21/10/19
P02	CULVERT AMENDED	D. GALLIMORE	21/10/19	M. GRIFFIN	21/10/19	M. GRIFFIN	21/10/19
P01	TENDER ISSUE	D. GALLIMORE	11/10/19	M. GRIFFIN	11/10/19	M. GRIFFIN	11/10/19
REV	REVISION NOTES/COMMENTS	DRAWN BY	DATE	CHECKED BY	DATE	APPROVED BY	DATE

Merchants' House North
Wapping Road
Bristol
BS1 4RW
T: +44 (0)117 945 9225
e: bristolcentral@hydrock.com

CLIENT
LANDLINK ESTATES

PROJECT
**SALTBOX
BOGNOR REGIS**

TITLE
**ACCESS ROAD DRAINAGE LAYOUT
SHEET 2**

HYDROCK PROJECT NO. C-13319-C	SCALE @ A1: 1:250
STATUS DESCRIPTION ISSUED FOR CONTRACT	STATUS D2
DRAWING NO. (PROJECT CODE-ORIGINATOR-ZONE-LEVEL-TYPE-ROLE-NUMBER) SAL-HYD-PH1-ZZ-DR-C-7021	REVISION P11

