


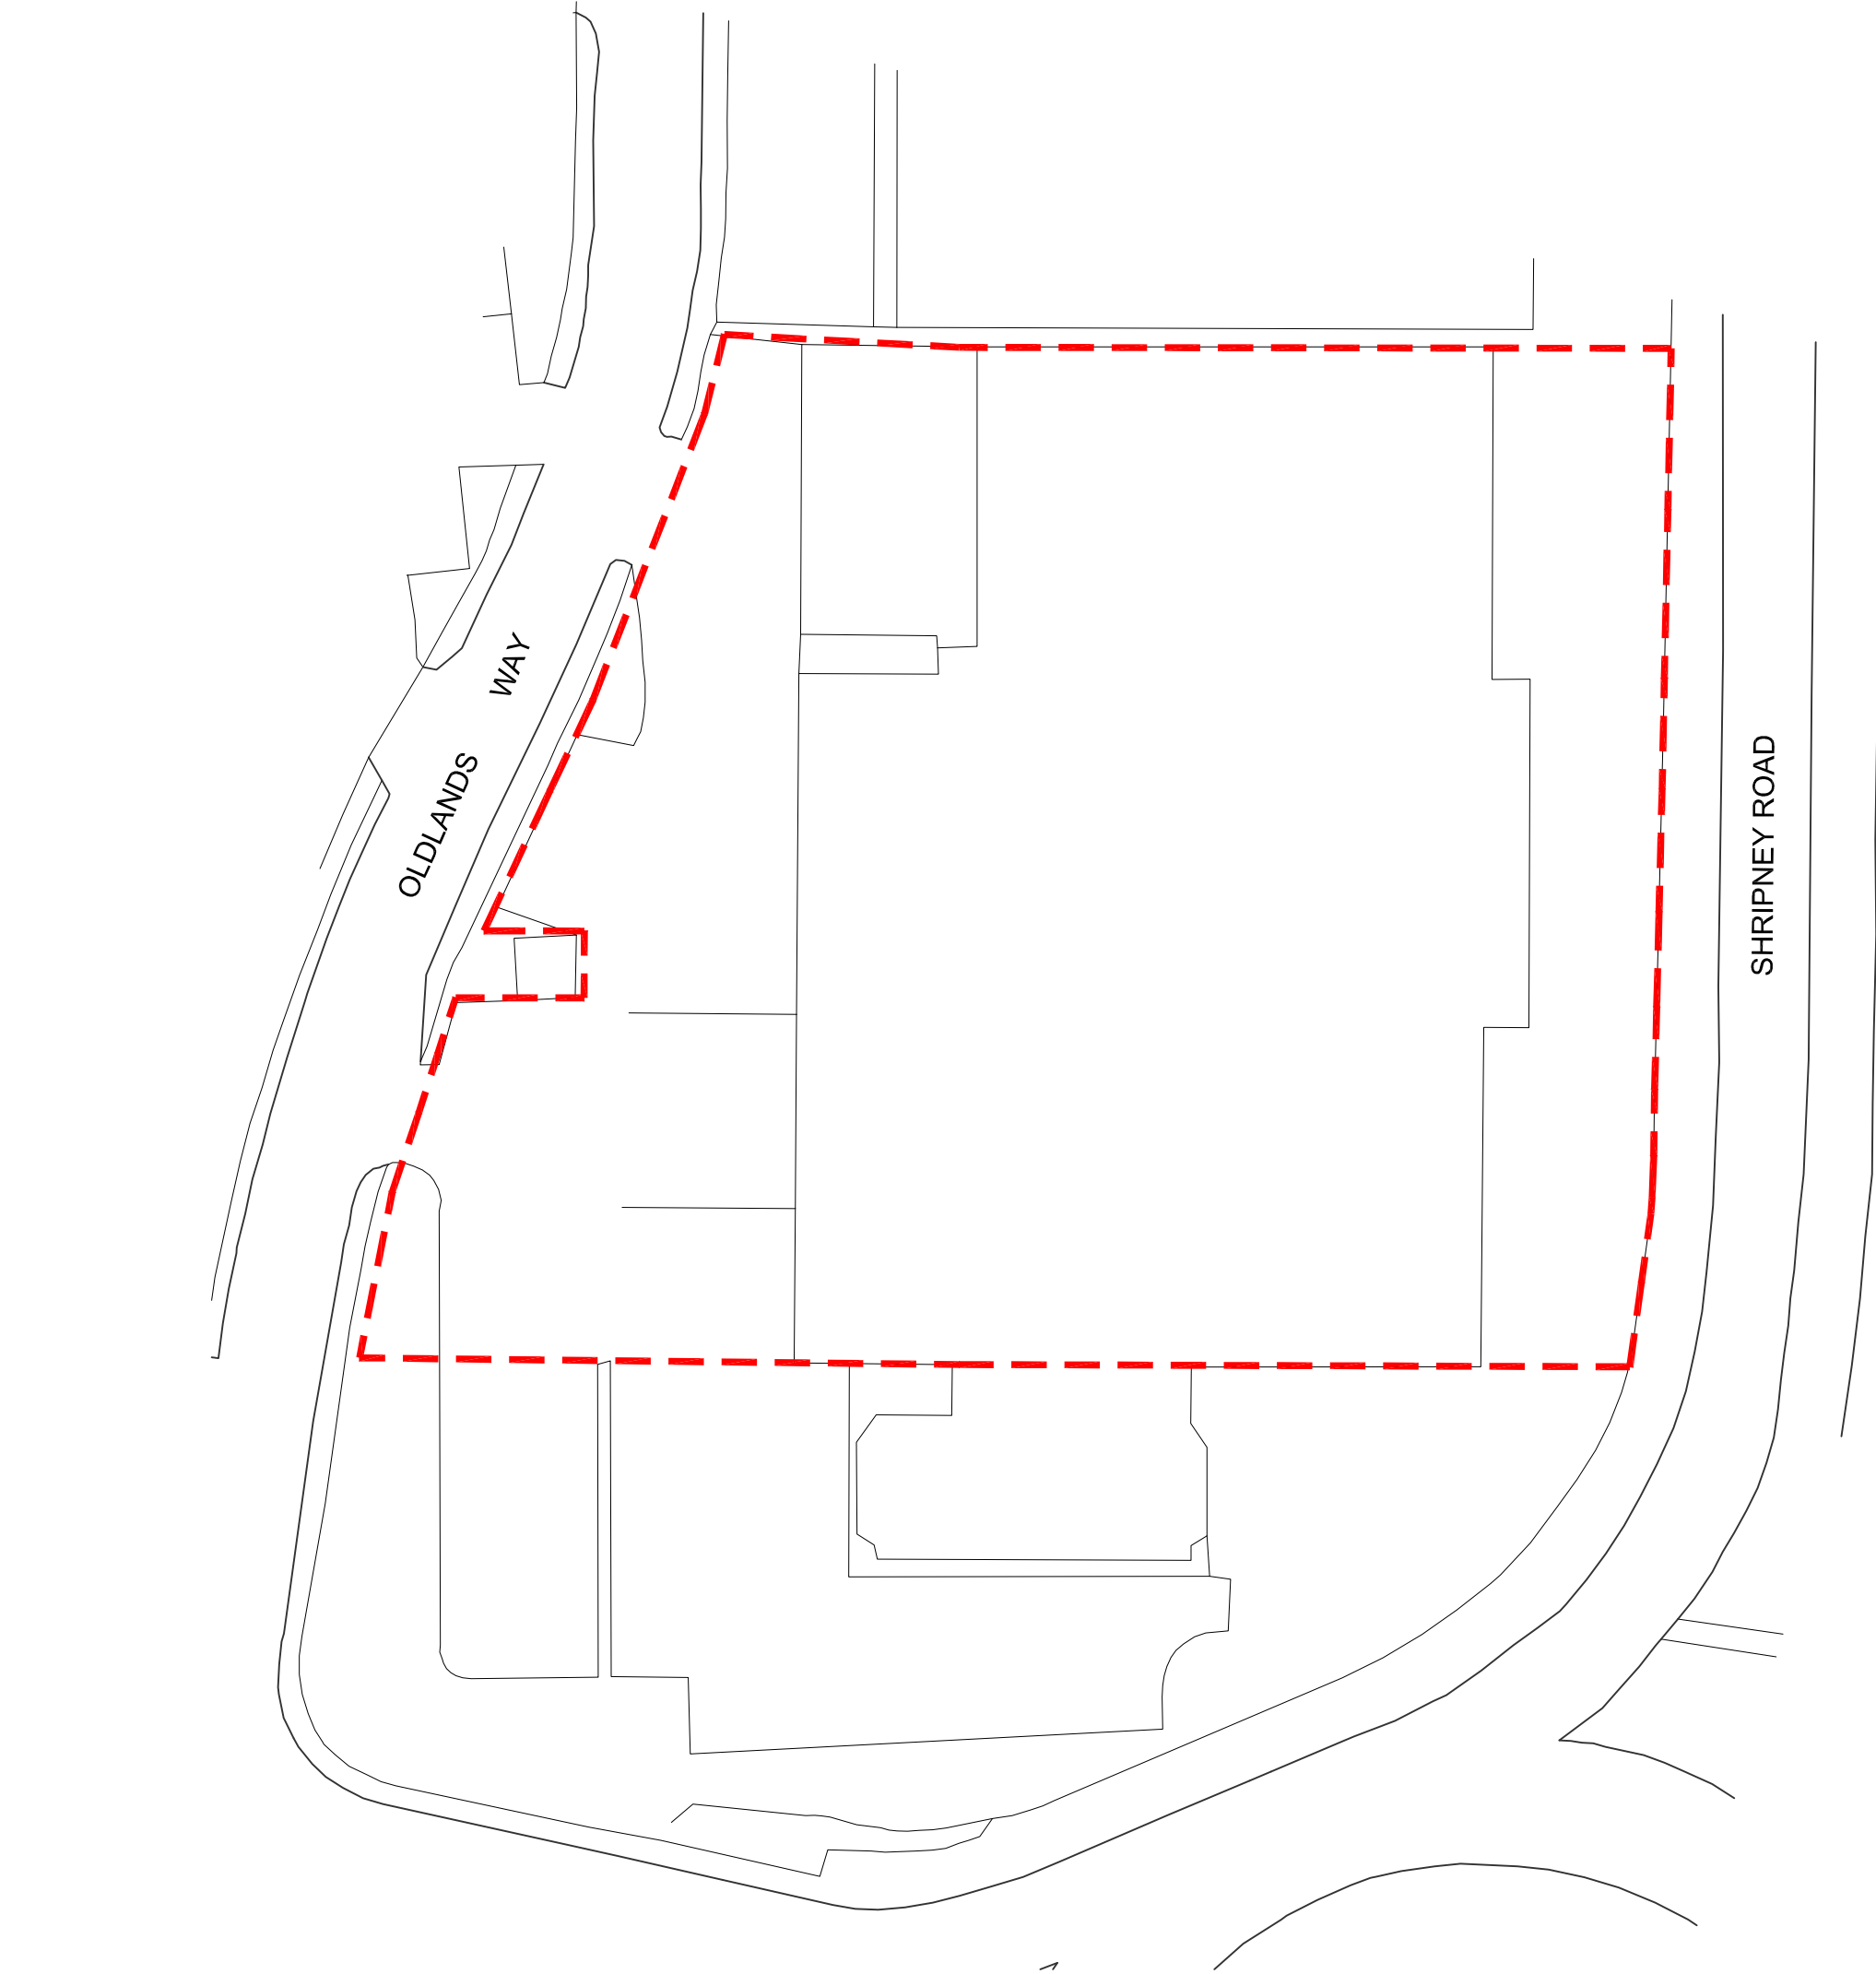

Do not scale from this drawing.
If in doubt, ask.
This drawing is the property of ica and must
not be copied, reproduced or disclosed
without written permission.

revisions:

General Notes:

Scheme subject to survey,
planning and boundary confirmation



Ica Architects
2 Orfital Court, Peel Park, East Kilbride, G74 5PH
Tel: +44 (0)1355 578 070 Fax: +44 (0)1355 574 992
www.icaarchitects.com

Ica Architects Ltd
registered in Scotland company no 267727

project title:

Proposed Retail Unit
Bognor Regis

drawing title:

Existing Site Plan

issue stage:

Information

date:	drawn:	scale @ A3:
14.11.13	KJP	1:500

drawing number:

593/PL 001

revision:

--