


Do not scale from this drawing.
If in doubt, ask.
This drawing is the property of ica and must not be copied, reproduced or disclosed without written permission.

revisions:

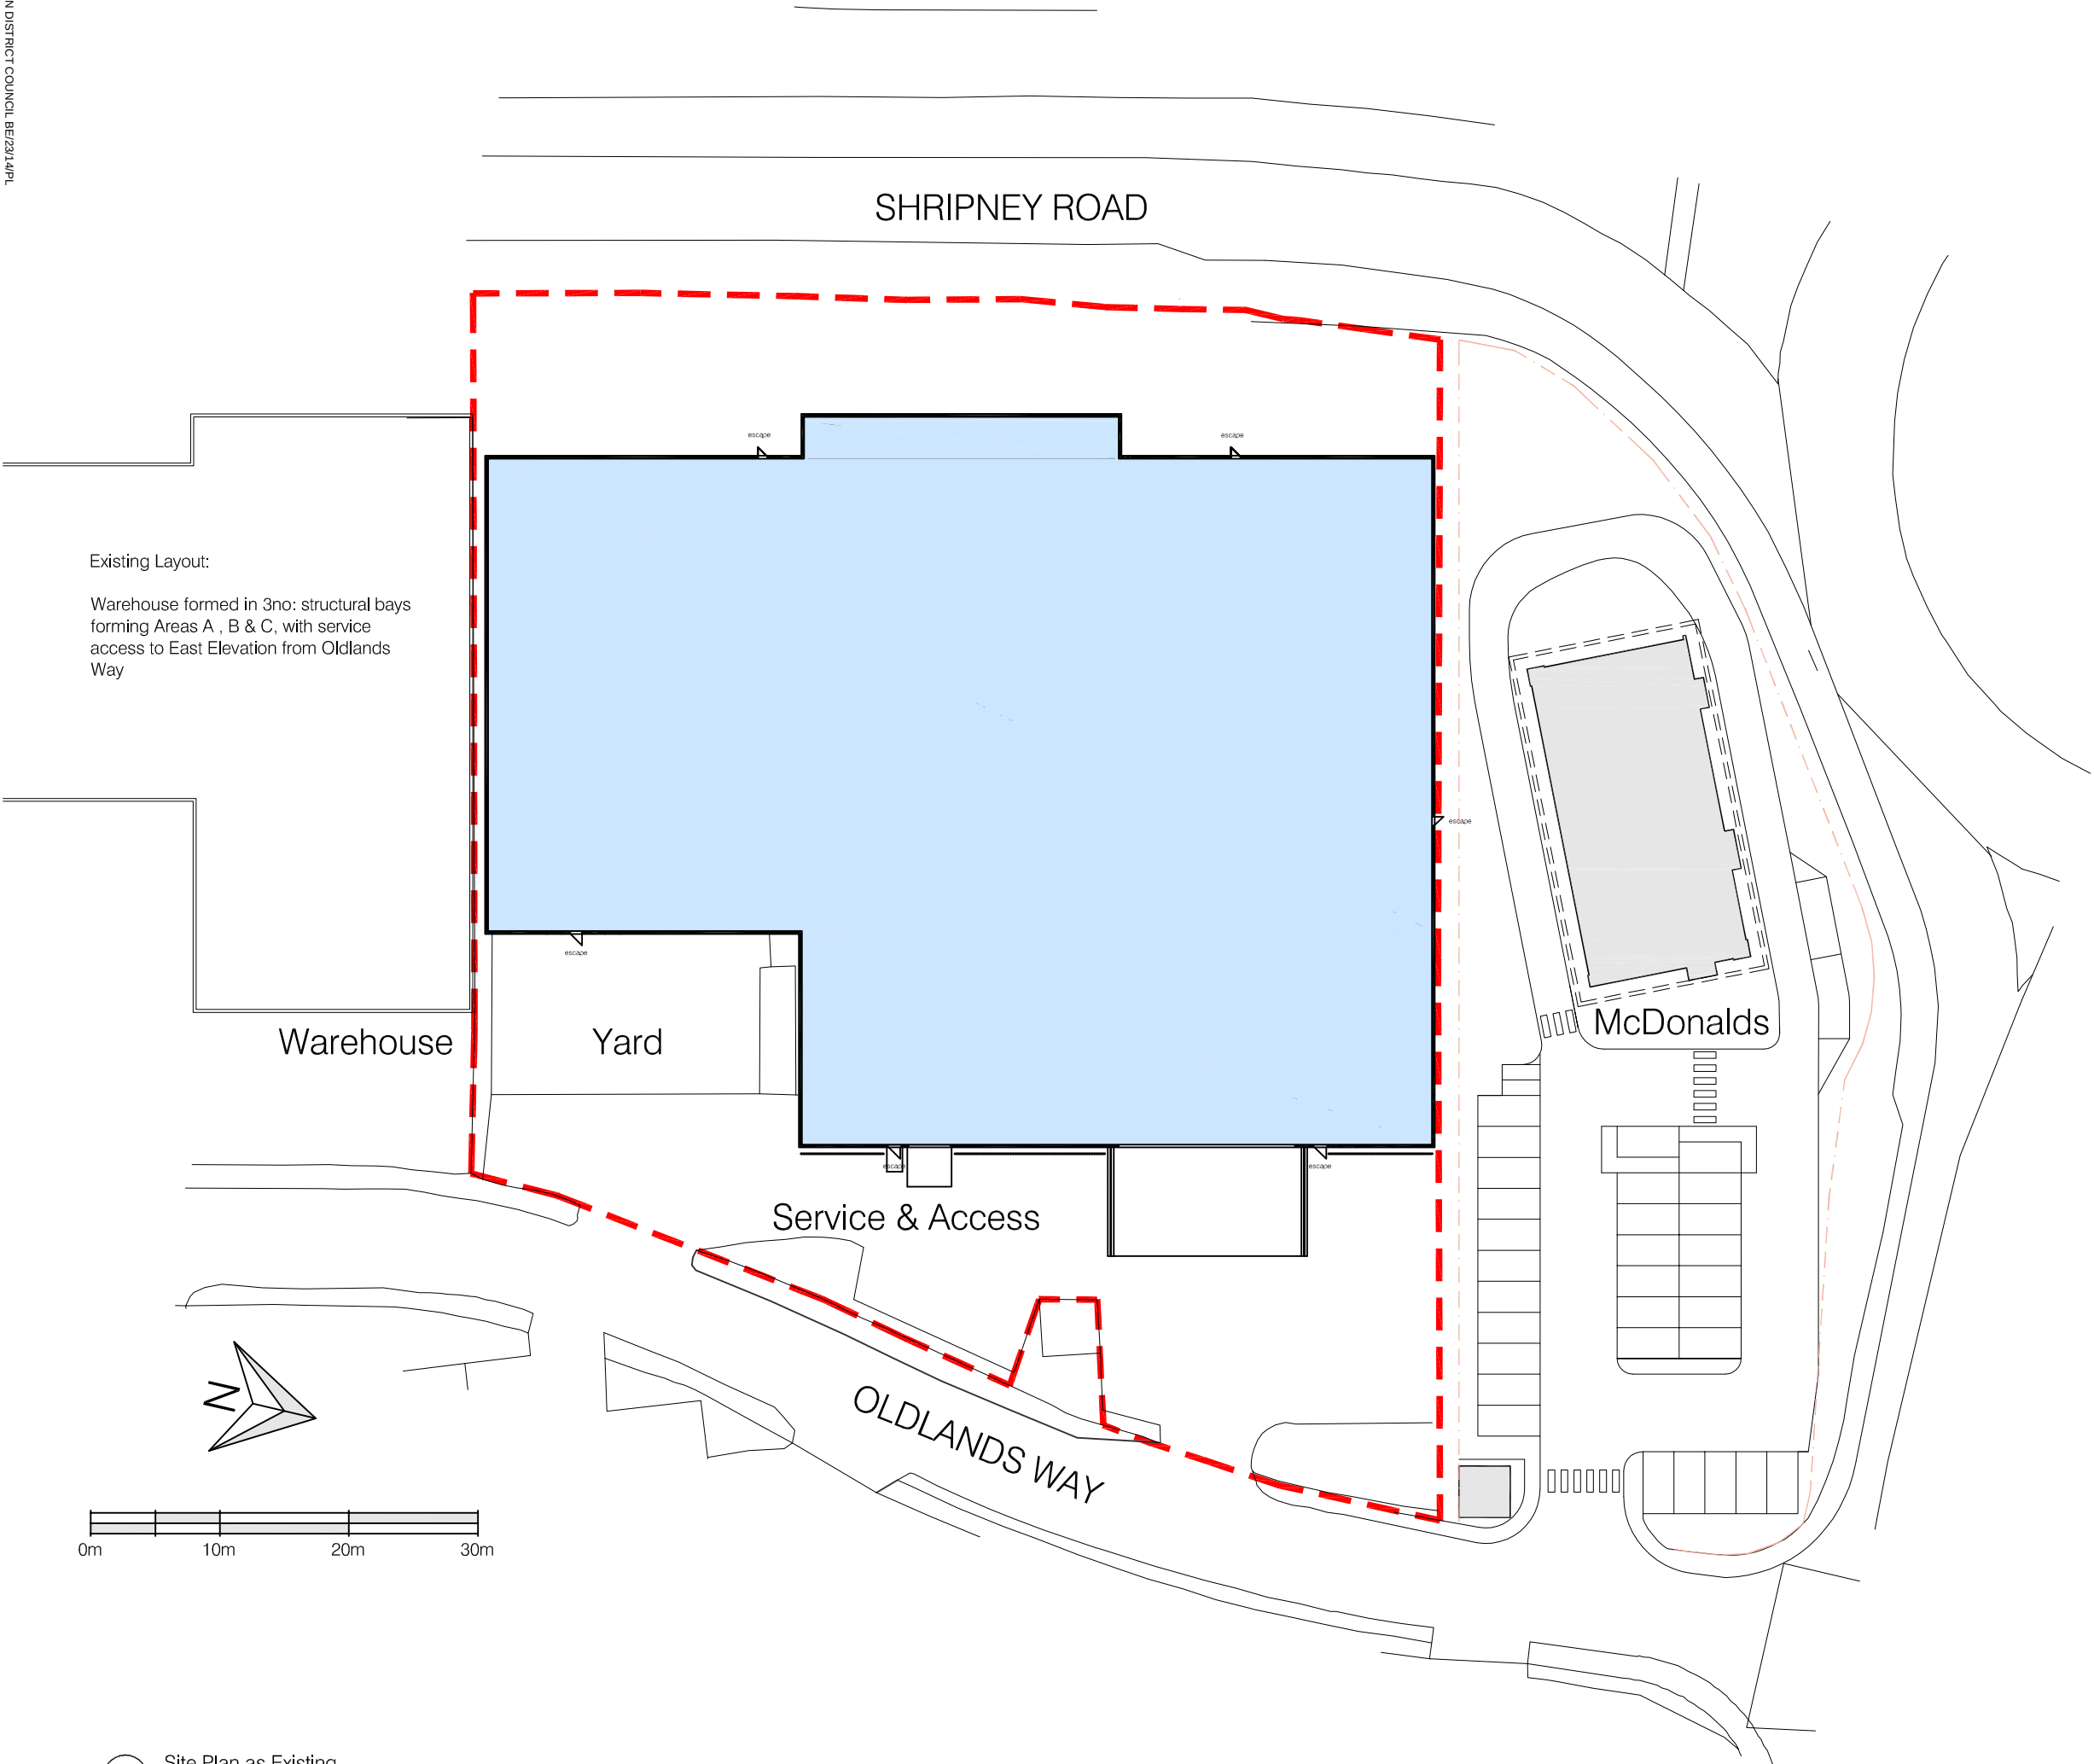

Existing Layout:
Warehouse formed in 3no: structural bays forming Areas A , B & C, with service access to East Elevation from Oldlands Way

General Notes:

Scheme subject to Survey, Planning and Boundary Confirmation

Vehicle Tracking required to confirm car parking and access layout feasibility



Ica Architects
2 Orbital Court, Peel Park, East Kilbride, G74 5PH
Tel +44 (0)1355 578 070 Fax +44 (0)1355 574 992
www.icaarchitects.com

Ica Architects Ltd
registered In Scotland company no 267727

project title:
Proposed Retail Unit
Bognor Regis

drawing title:
Site Plan as Existing

issue stage:
PLANNING

date: 14.11.13 drawn: KP scale @ A3: 1:500

drawing number: 593 - PL(00)002 revision: --

Site Plan as Existing
Scale: 1:500