


revisions:		
Revision	-	--
-		---

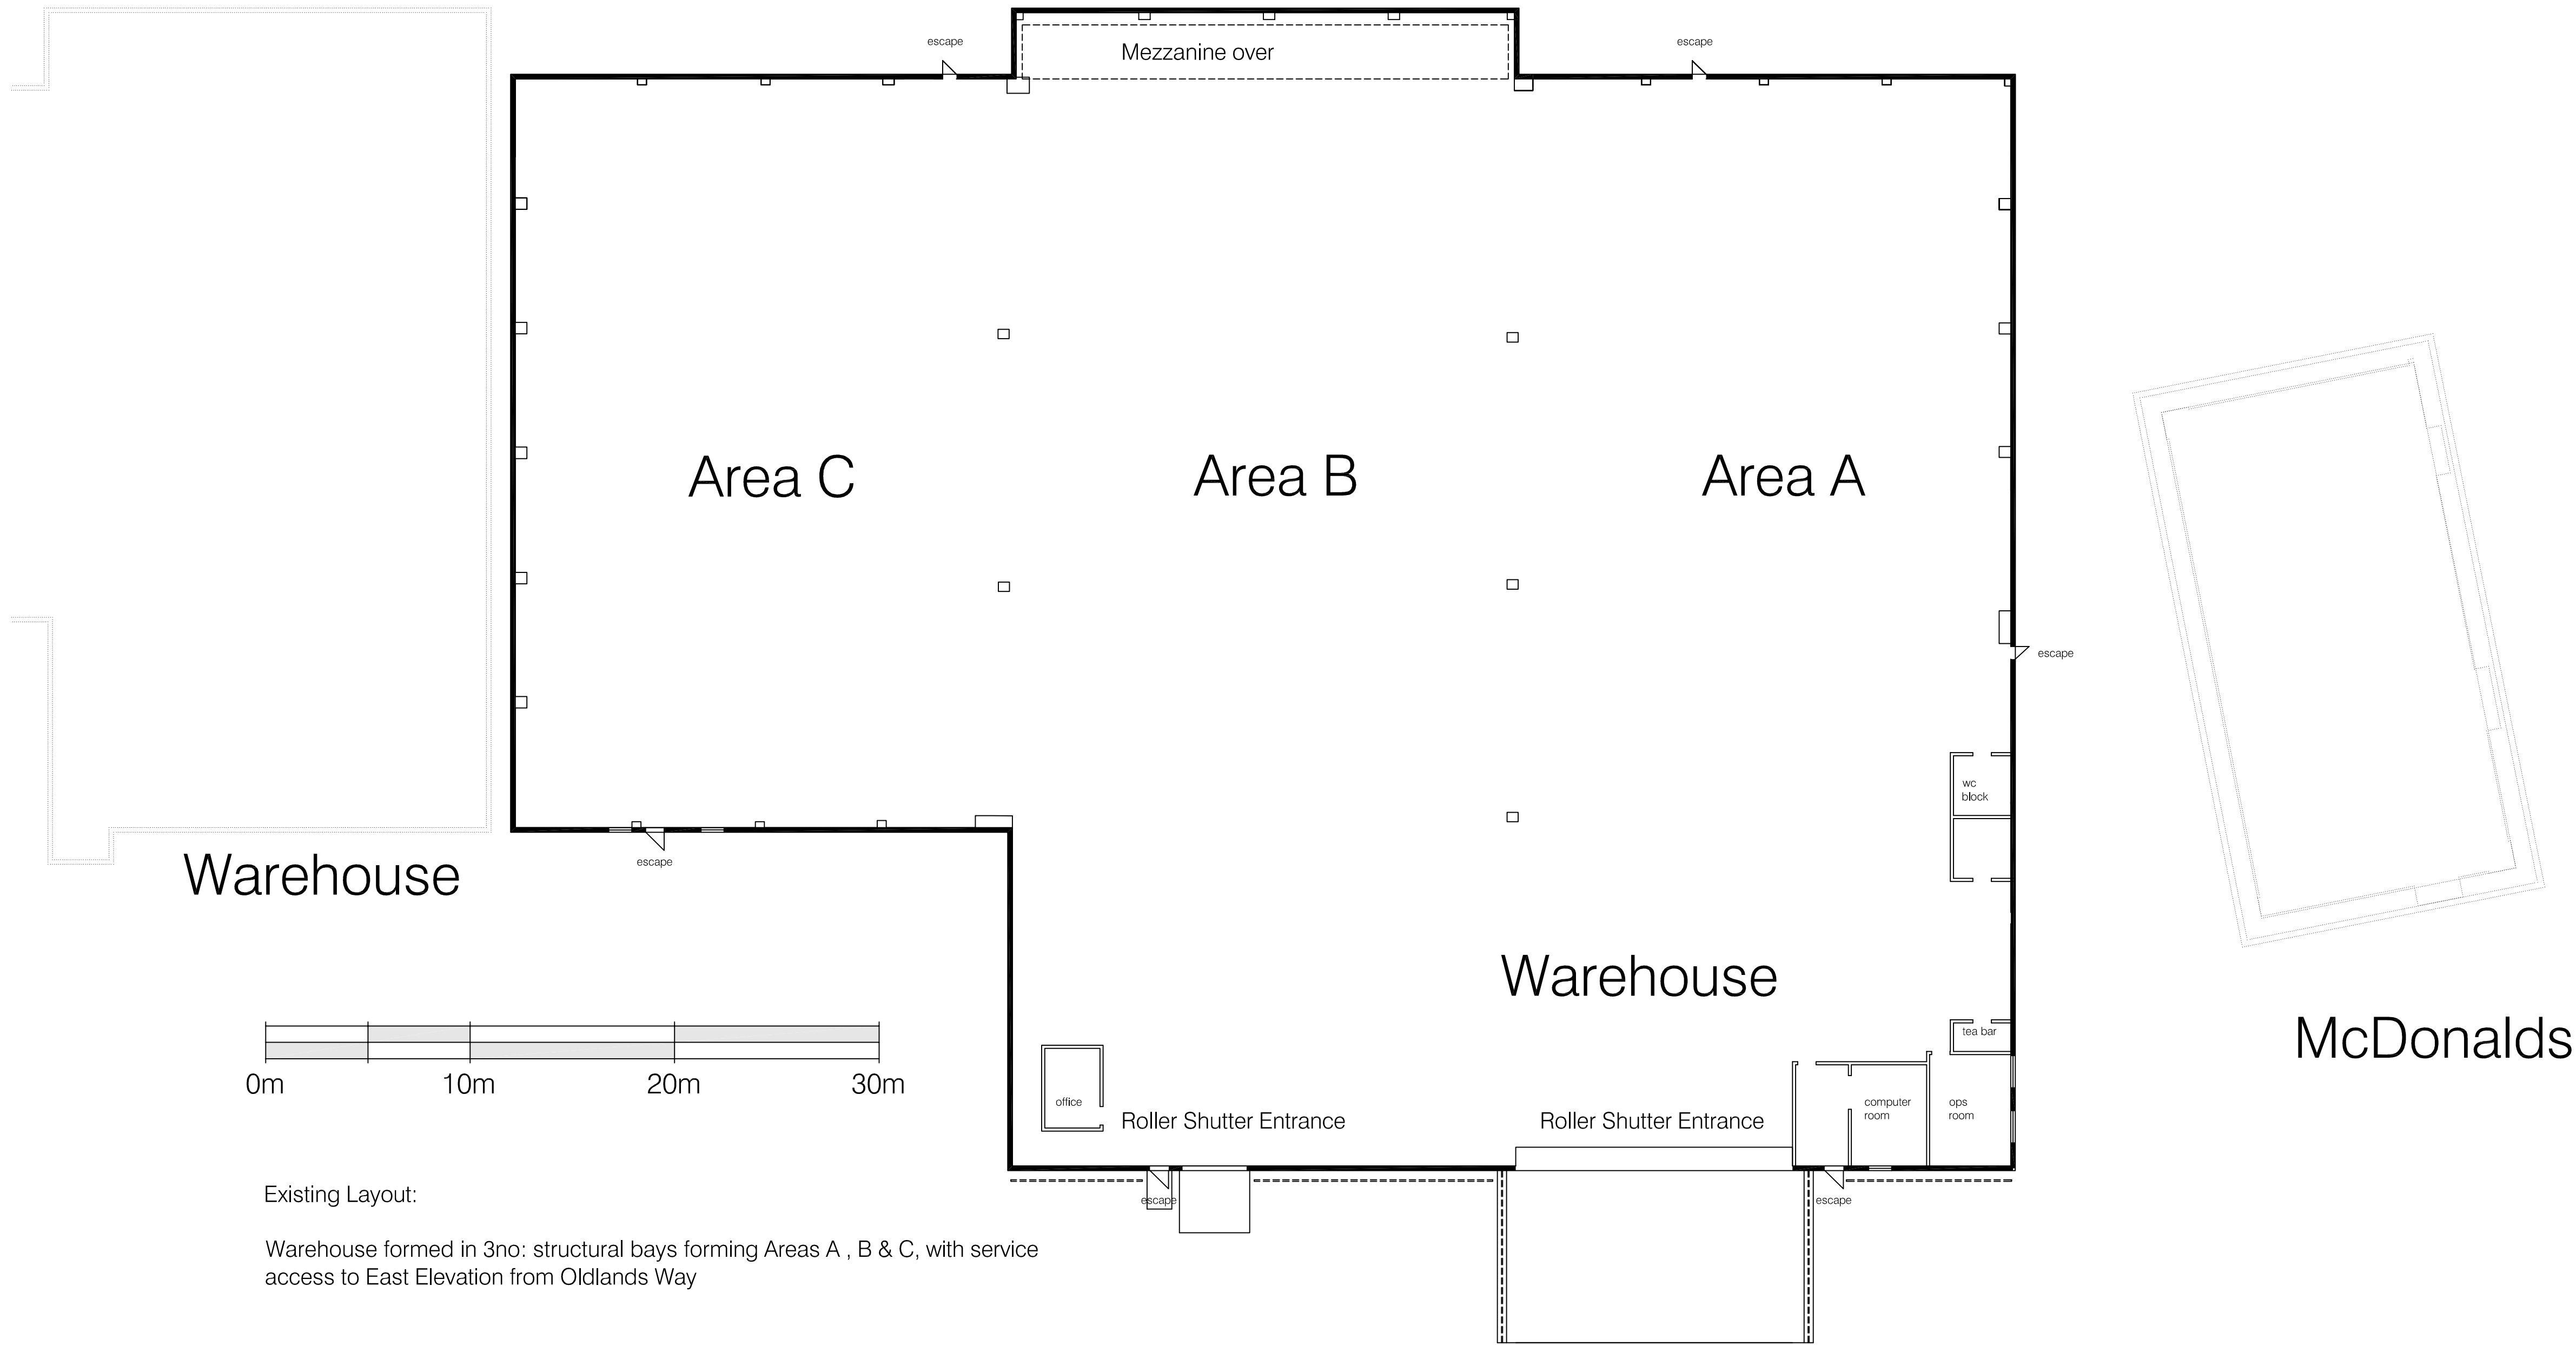

Existing Layout:

Warehouse formed in 3no: structural bays forming Areas A , B & C, with service access to East Elevation from Oldlands Way

General Notes:

Scheme subject to Survey, Planning and Boundary Confirmation

Elevations are indicative for purpose of "Change of Use" application only

Vehicle Tracking required to confirm car parking and access layout feasibility

ica Architects
2 Orbital Court, Peel Park, East Kilbride, G74 5PH
Tel +44 (0)1355 578 070 Fax +44 (0)1355 574 992
www.icaarchitects.com

ica architects ltd
registered in scotland company no 267727

project title:
Proposed Retail Unit
Bognor Regis

drawing title:
GA Plan as Existing

issue stage:
PLANNING

date:	drawn:	scale @ A1:
Dec 13	AT	1:200 uno

drawing number:	revision:
593 - PL(00)004	