


Do not scale from this drawing.
If in doubt, ask.
This drawing is the property of ica and must
not be copied, reproduced or disclosed
without written permission.

revisions:

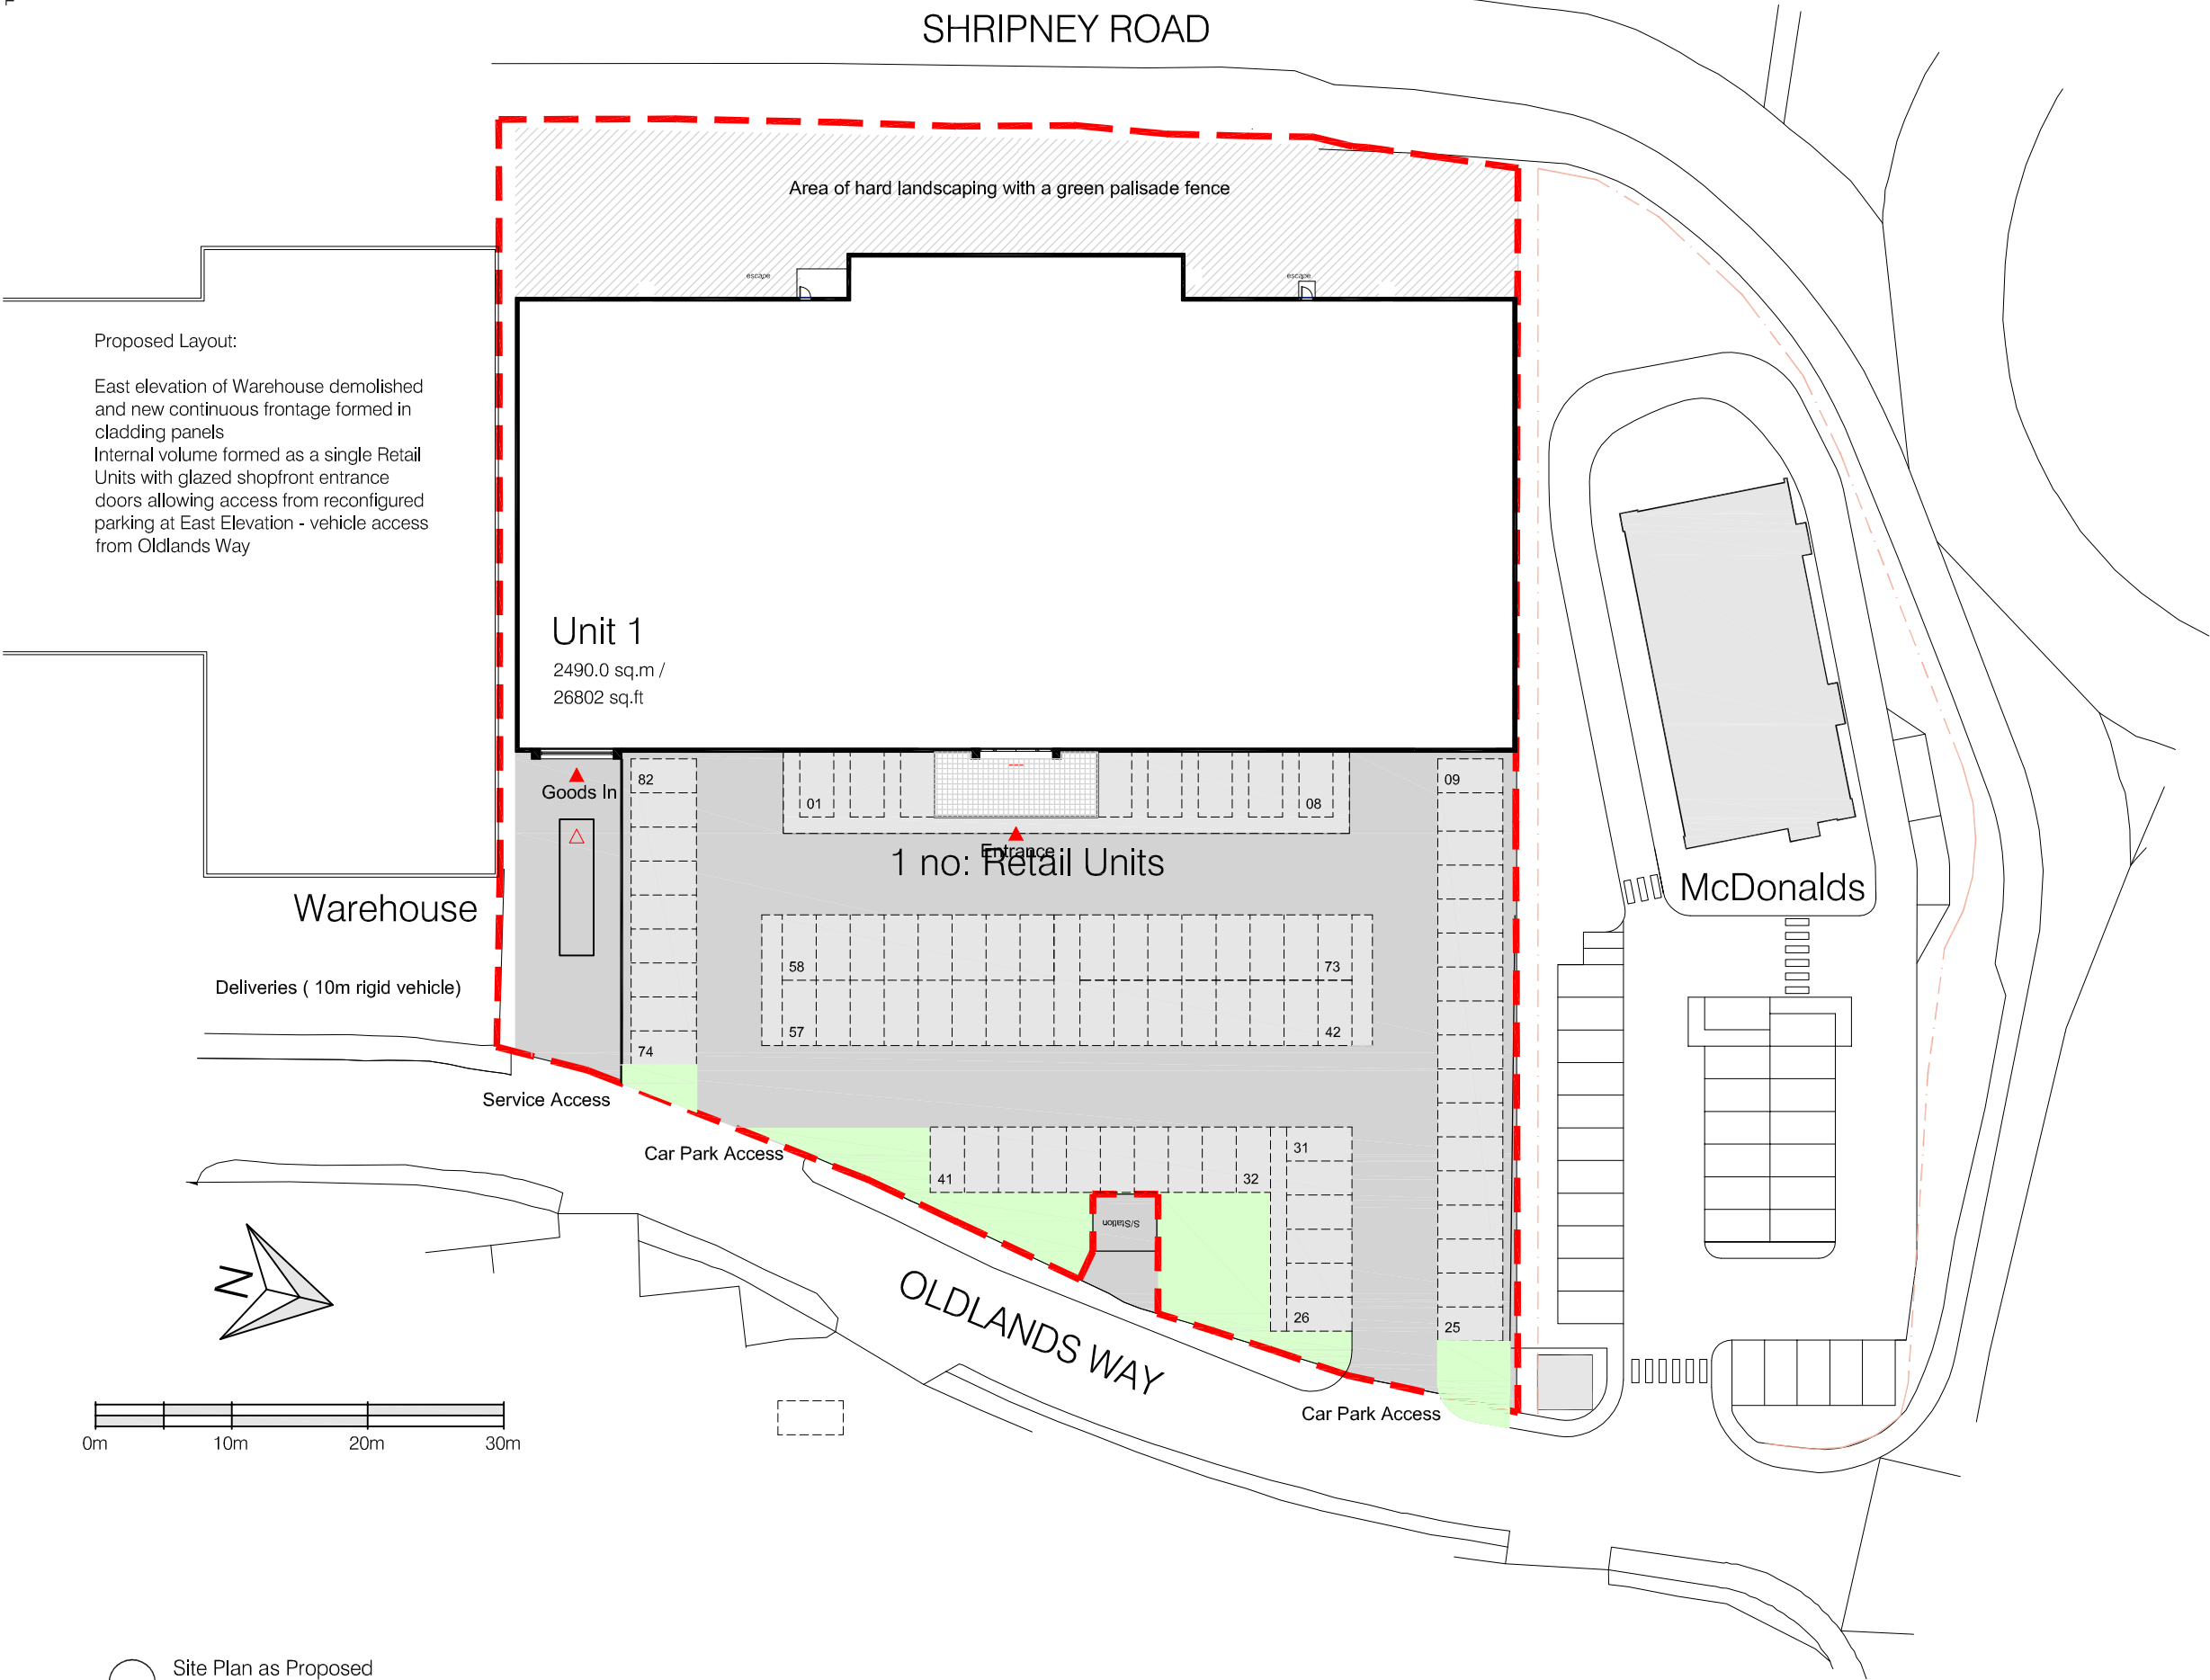

General Notes:

Scheme subject to Survey, Planning
and Boundary Confirmation

Vehicle Tracking required to confirm
car parking and access layout
feasibility



Ica Architects
2 Orbital Court, Peel Park, East Kilbride, G74 5PH
Tel +44 (0)1355 578 070 Fax +44 (0)1355 574 992
www.icaarchitects.com

Ica Architects Ltd
registered in Scotland company no 267727

project title:

Proposed Retail Unit
Bognor Regis

drawing title:

Site Plan as Proposed

issue stage:

PLANNING

date: 14.11.13 drawn: KP scale @ A3: 1:500

drawing number: 593 - PL(00)003 revision: --