

Do not scale from this drawing.
If In doubt, ask.
This drawing is the property of ica and must not be copied, reproduced or disclosed without written permission.

revisions:

Revision A AT 10.09.2014

Staff parking identified and General Notes updated

General Notes:

Scheme subject to Survey, Planning and Boundary Confirmation



Ica Architects
2 Orbital Court, Peel Park, East Kilbride, G74 5PH
Tel +44 (0)1355 578 070 Fax +44 (0)1355 574 992
www.icaarchitects.com

Ica Architects Ltd
registered in Scotland company no 267727

project title:

Proposed Retail Unit
Bognor Regis

drawing title:


Site Plan as Proposed
Single Unit Option

Issue stage:

PLANNING

date: 14.11.13 drawn: AT scale @ A3: 1:500

drawing number: 593 - PL(00)013 revision: A

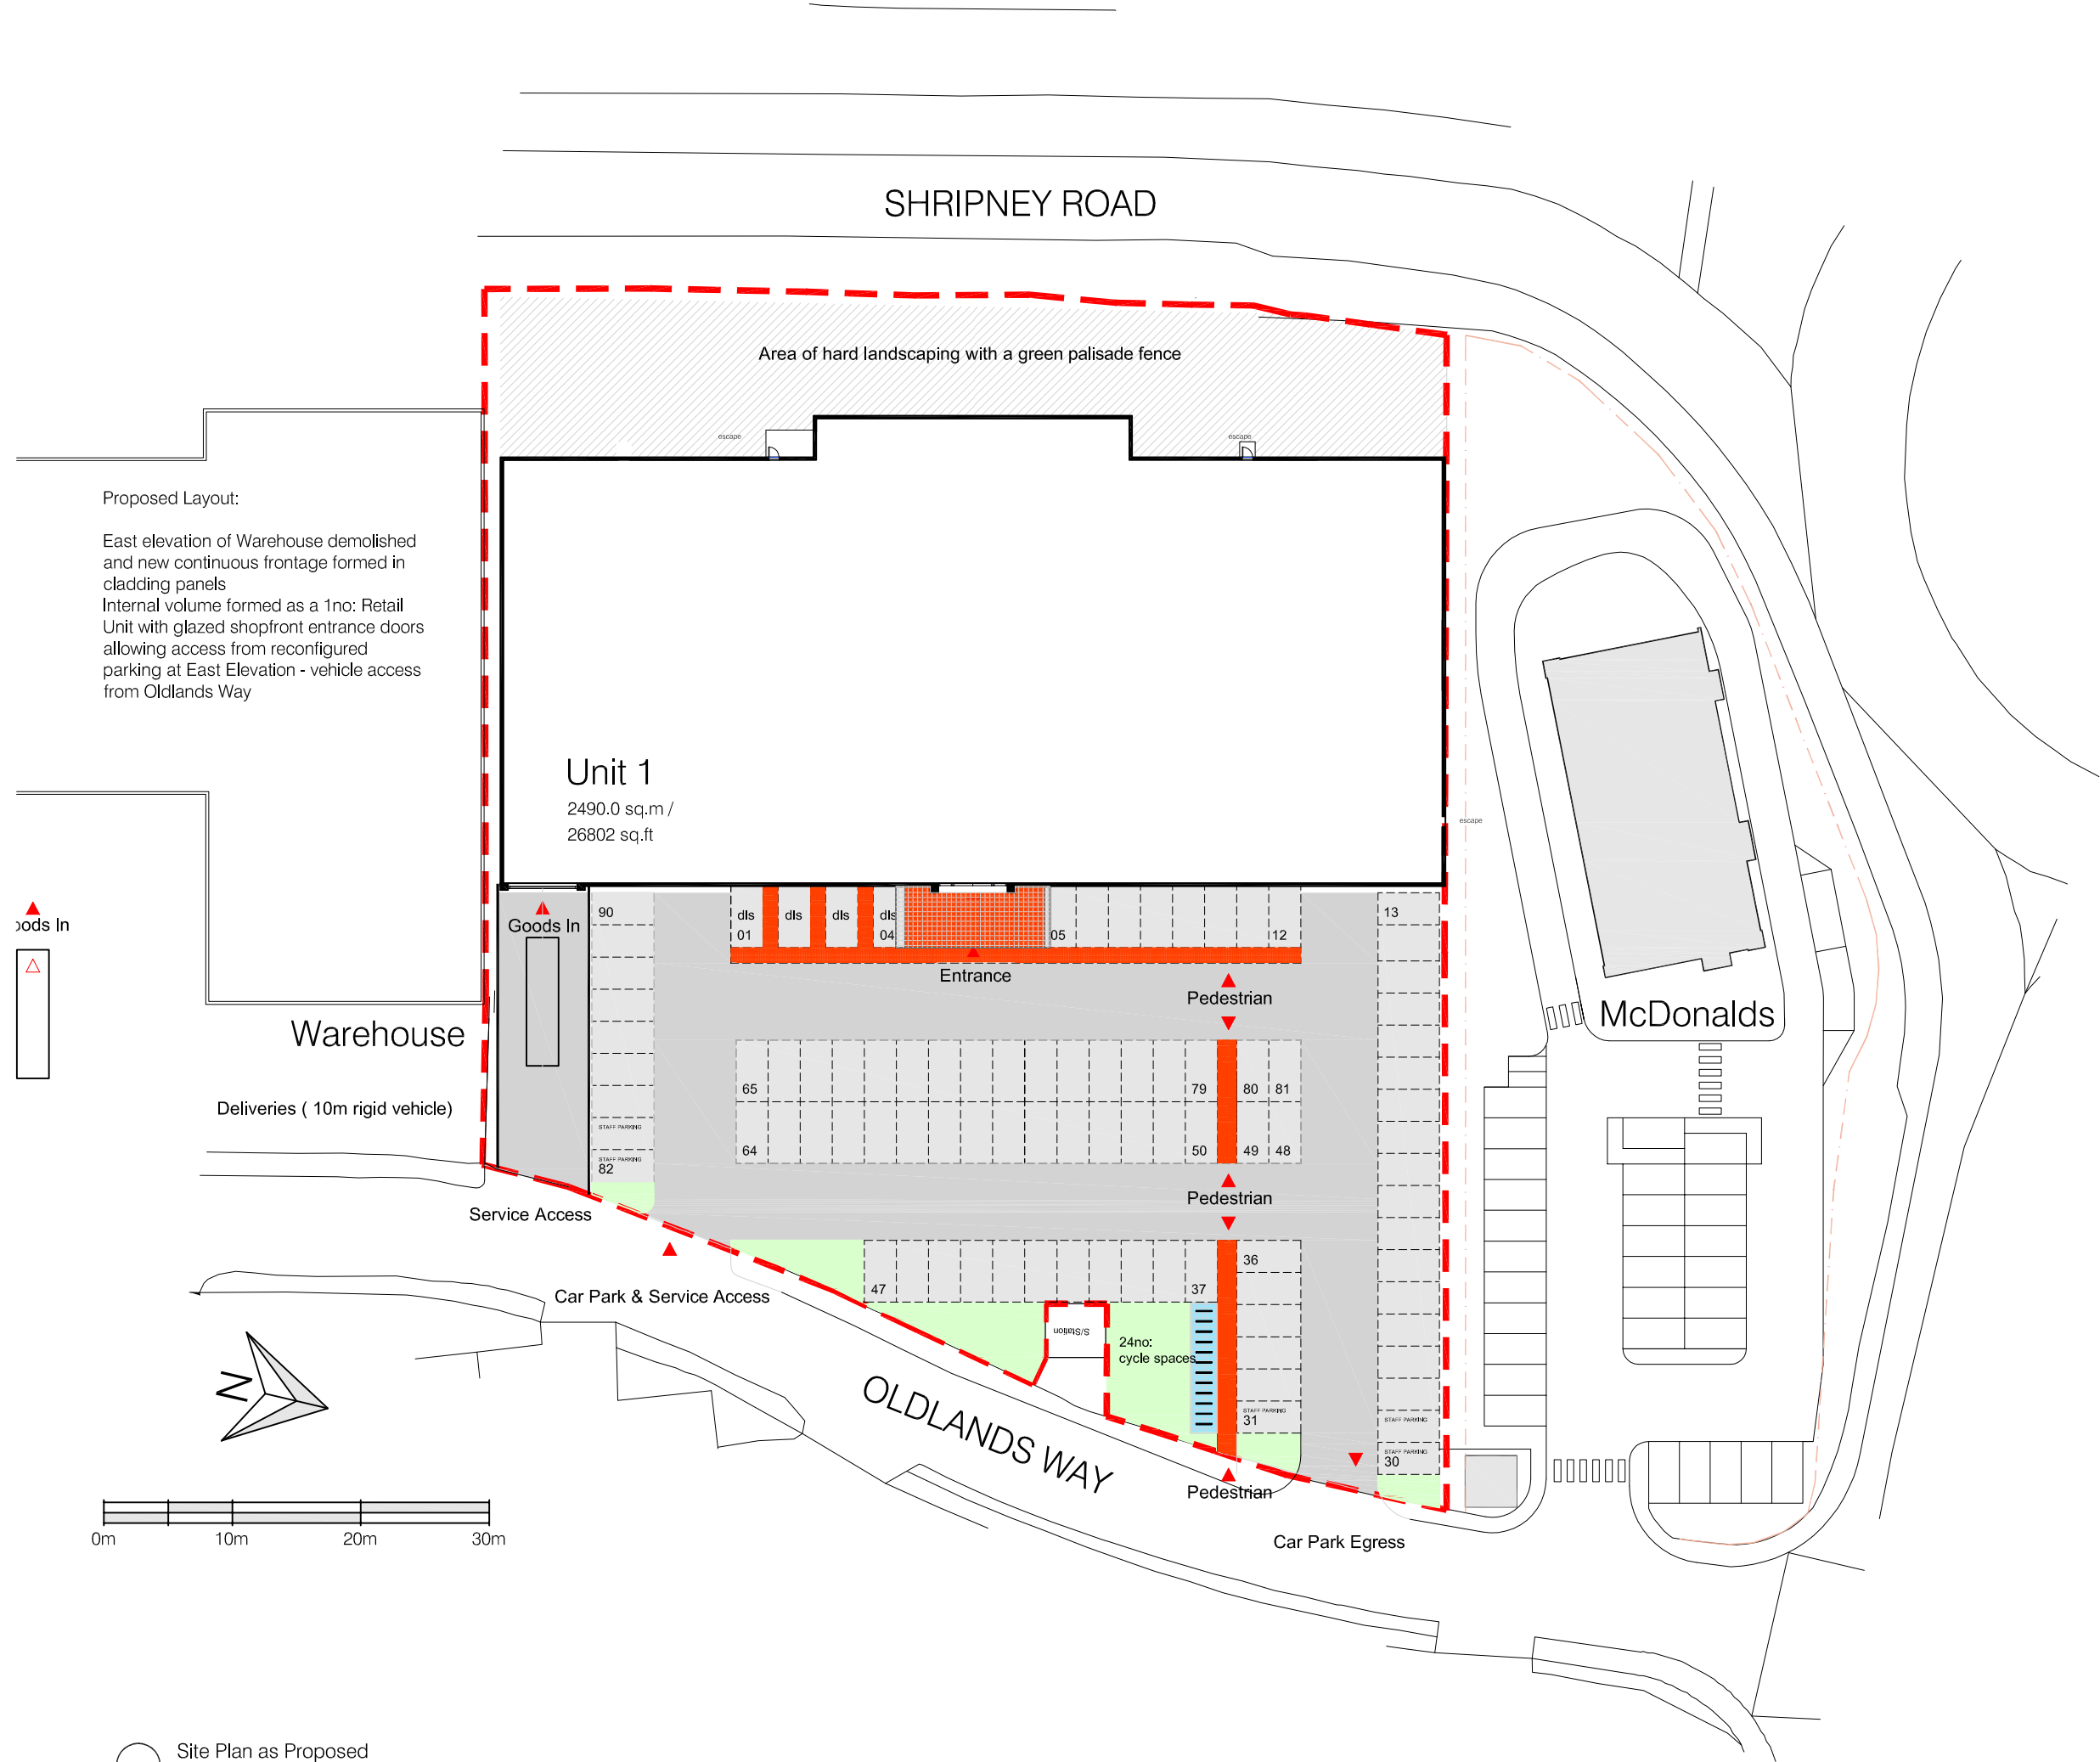

Site Plan as Proposed
Scale: 1:500