




PROPOSED FRONT ELEVATION  
SCALE 1:100

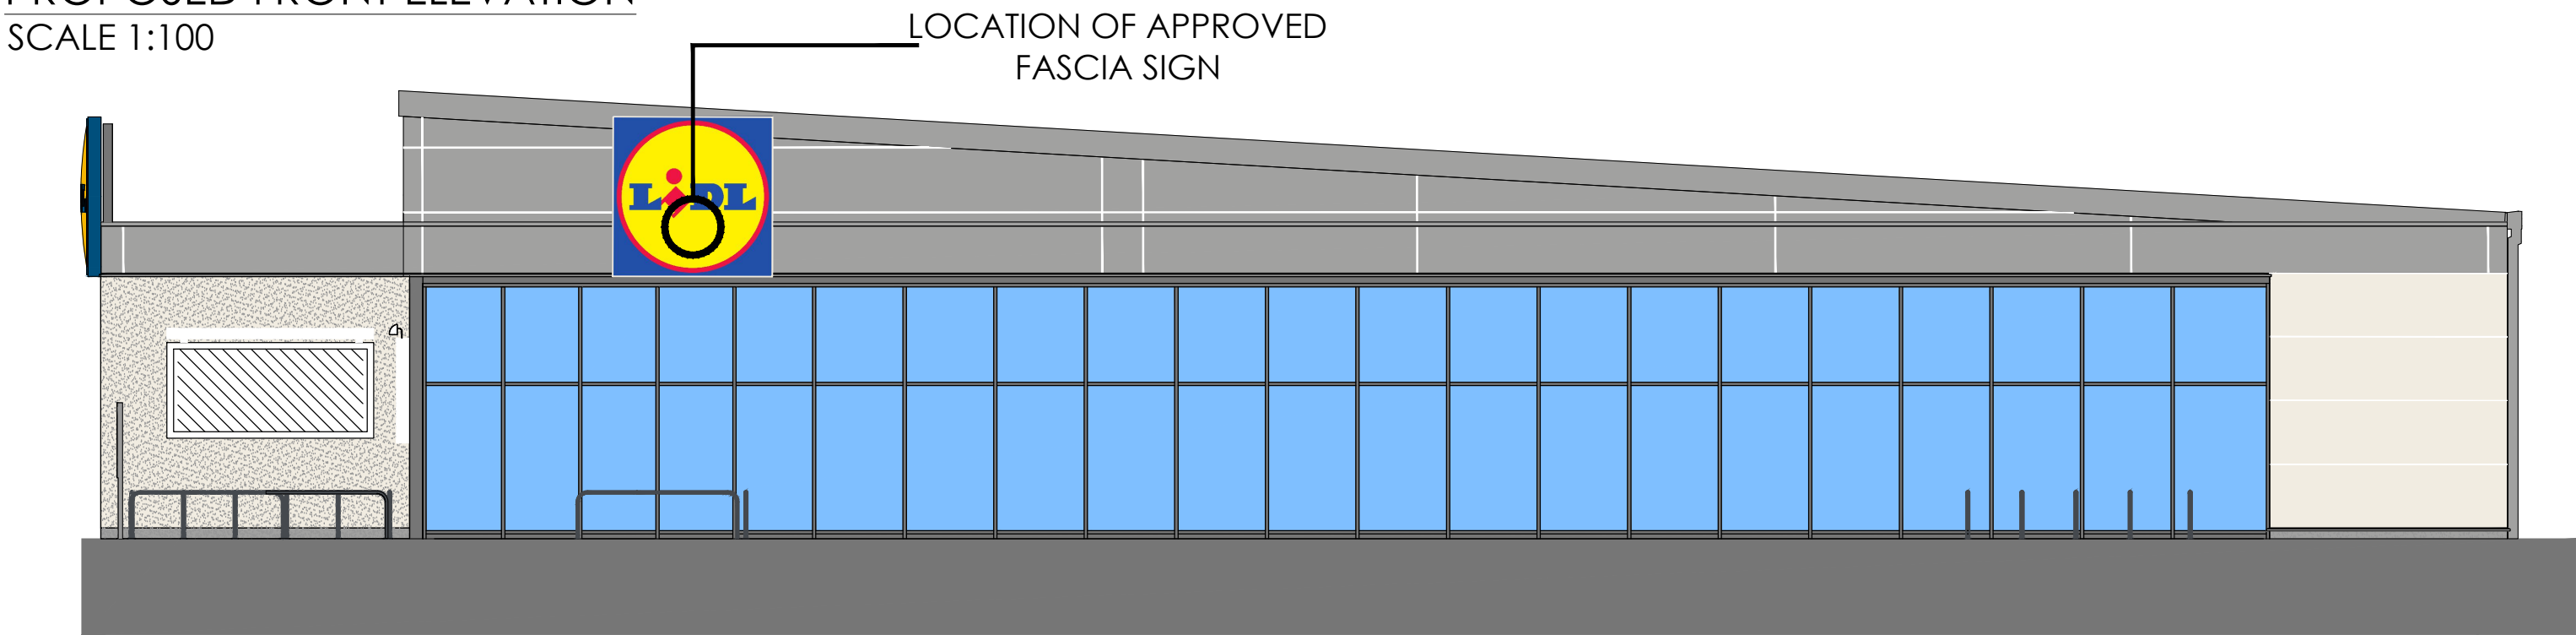


PROPOSED SIDE ELEVATION  
SCALE 1:100

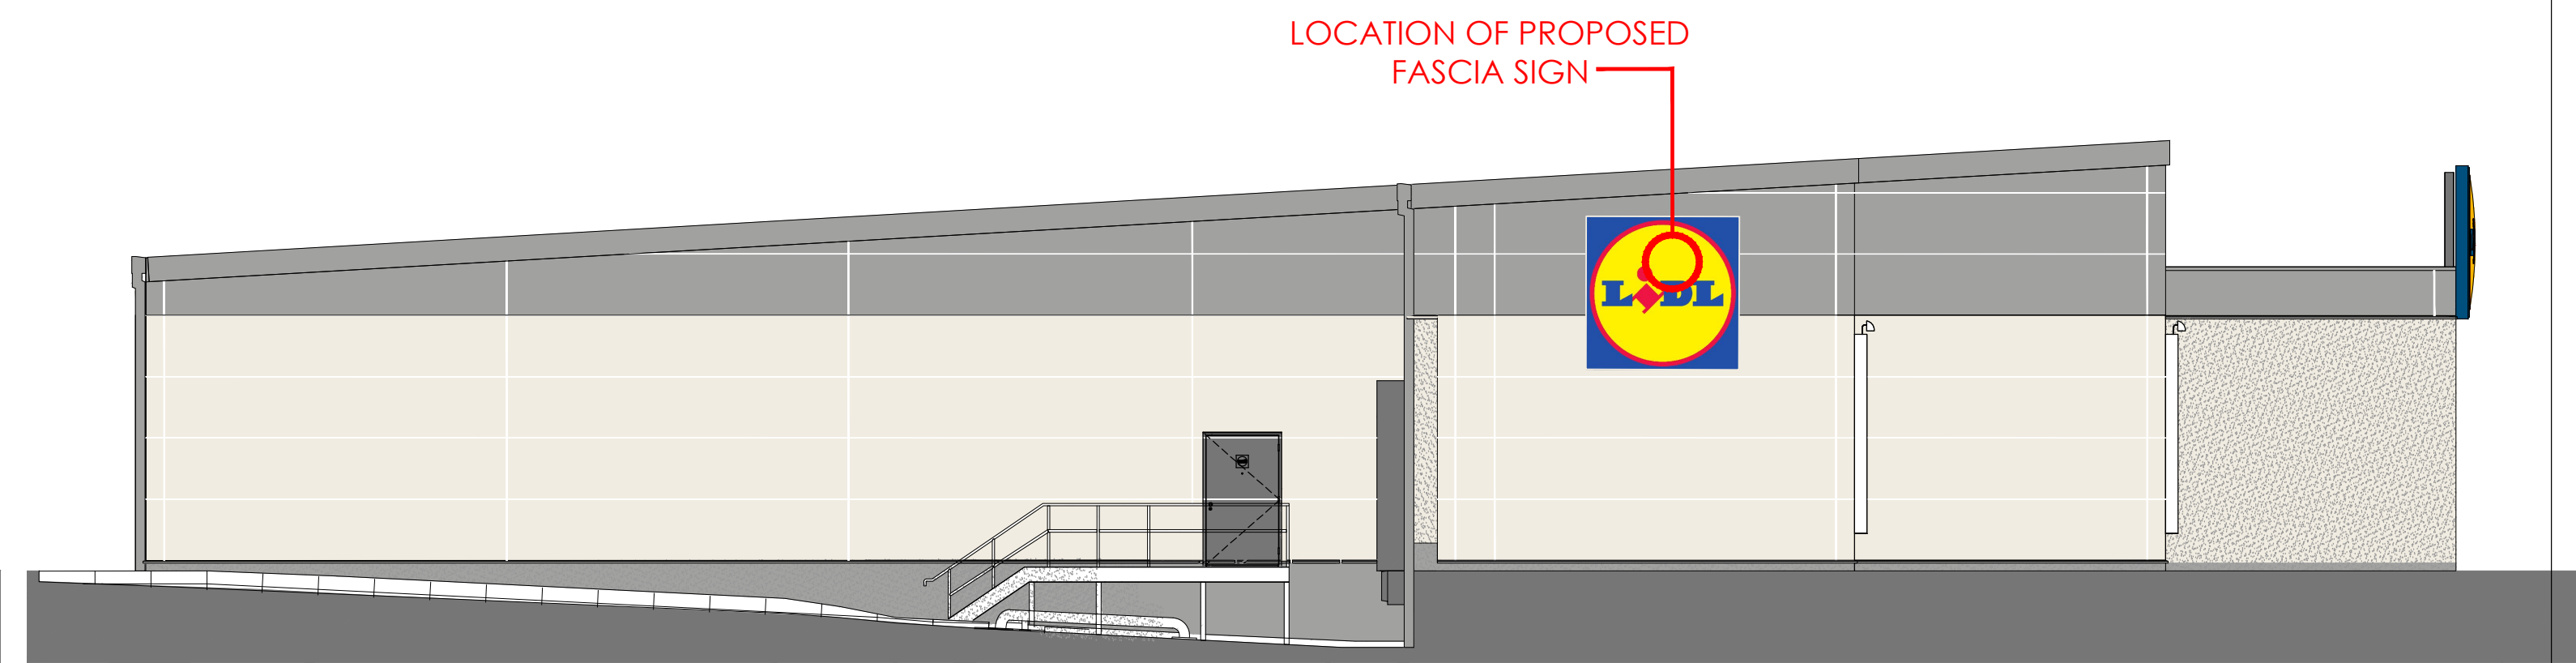

PROPOSED SIDE ELEVATION  
SCALE 1:100

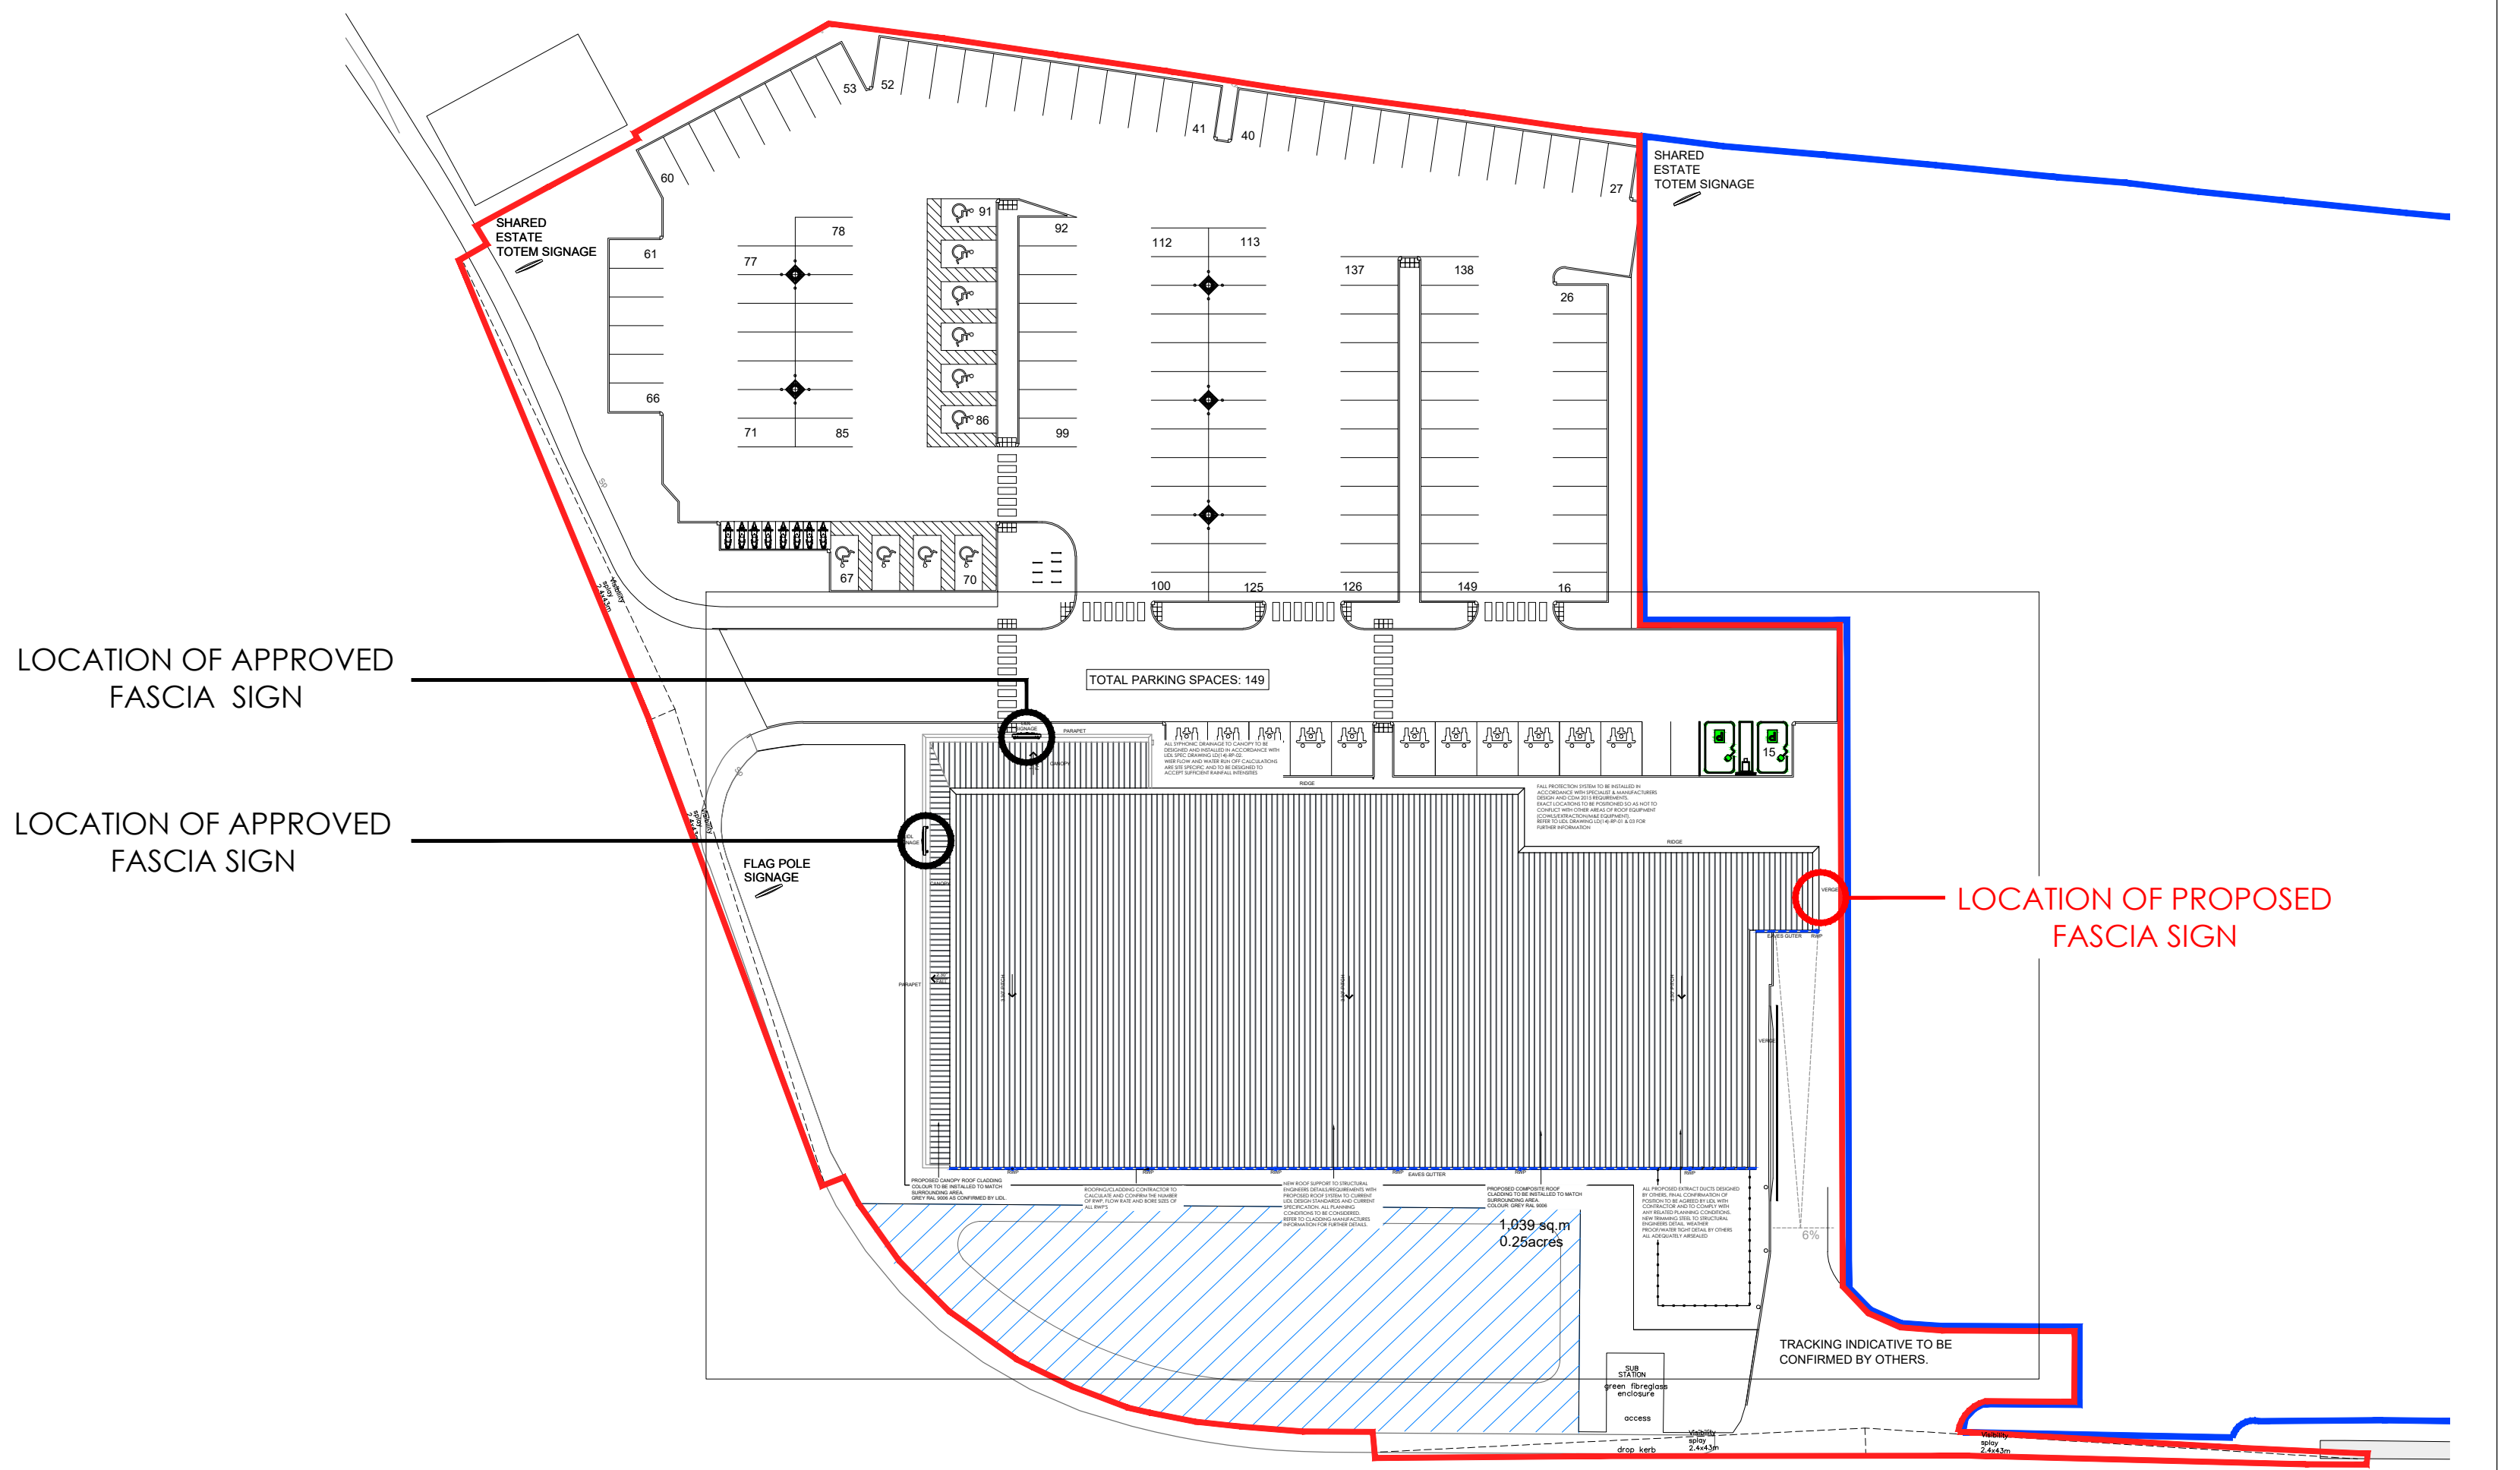

PROPOSED SITE PLAN  
SCALE 1:500

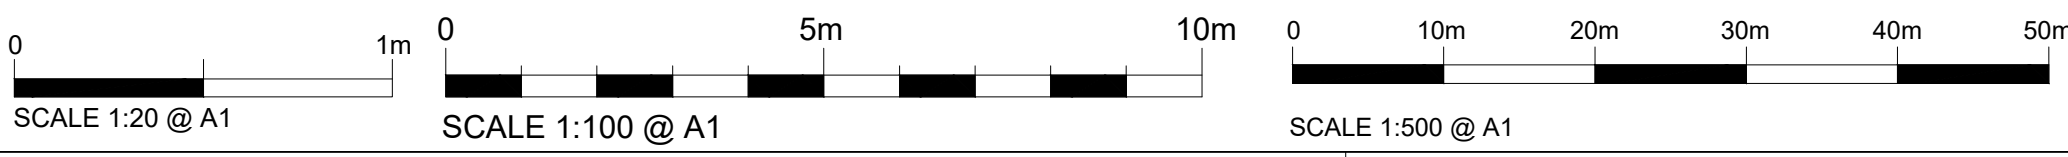

**RIBA** Chartered Practice

**CIAT** REGISTERED PRACTICE

**RICS**

**IMPORTANT INFORMATION**  
Dimensions to be confirmed on site prior to start of works and ODAS to be informed of discrepancies immediately. No dimensions to be scaled from this drawing.  
All materials and works are to be carried out in accordance with current British Standards, Euro Codes, Planning Approval, current Building Regulations and Codes of Practice as appropriate.  
Party Wall Act - Notices under the Party Wall Act are to be served by the property owner or appointed third party by property owner.  
Health and Safety - CDM 2015 Regulations apply to all construction works to be carried out and apply to designers, contractors and the client. As such all parties have duties under these regulations.

**PLEASE NOTE:**

ALL CORPORATE LIDL LOGO/SIGNAGE WILL TURN OFF 1 HOUR AFTER STORE CLOSURE.

ALL CAR PARK LIGHTING (SITE SPECIFIC WHERE REQUIRED) WILL TURN OFF 30 MINUTES FOLLOWING STORE CLOSURE.

**Notes**

**Revisions**

| Rev | Date     | Description                | LMC Revised By | Checked By |
|-----|----------|----------------------------|----------------|------------|
| A   | 23.03.21 | FASCIA SIGNS NOTES AMENDED |                |            |

**Drawing Status:** PLANNING

**Client:** LIDL GREAT BRITAIN LTD.  
FOXES PARK, BROWN HILL WAY,  
SOUTHAMPTON, SO16 QAW

**Project Name:** BOGNOR REGIS  
OLDLANDS FARM

**Drawing Title:** PROPOSED FASCIA SIGNS

**Project No:** 18179

**Drawing No:** AD 502\_REV A

**Drawn By:** EH

**Checked By:** LMC

**Date:** JUN 2020

**Scale @ A1:** AS SHOWN

**ONE DESIGN** ARCHITECTURAL SERVICES

One Design Architectural Services Ltd  
Unit 1 Merchants Quay,  
Phase II, Ashley Lane, Shipley,  
West Yorkshire, BD17 7DB  
Tel: 01274 591188  
www.onedesignarchs.com  
mail@onedesignarchs.com  
Registered in England & Wales No: 8355643