

This drawing is the property of Andrei Stegarescu and must not be copied or reproduced without written permission.

This drawing is to be read in conjunction with all relevant consultants' and/or specialist drawings and specifications.



Dimensions specified in these drawings shall take precedence over those that are scaled.

Contractors must confirm and take responsibility for all dimensions and conditions associated with the project, and this office must be notified of any deviations from the dimensions and conditions illustrated in these drawings prior to the initiation of any work.


All contractors are assumed to have acknowledged site conditions before entering into any contract.

LEGEND:

- AREA OF THE SITE
- AREA OF THE EXISTING BUILDINGS

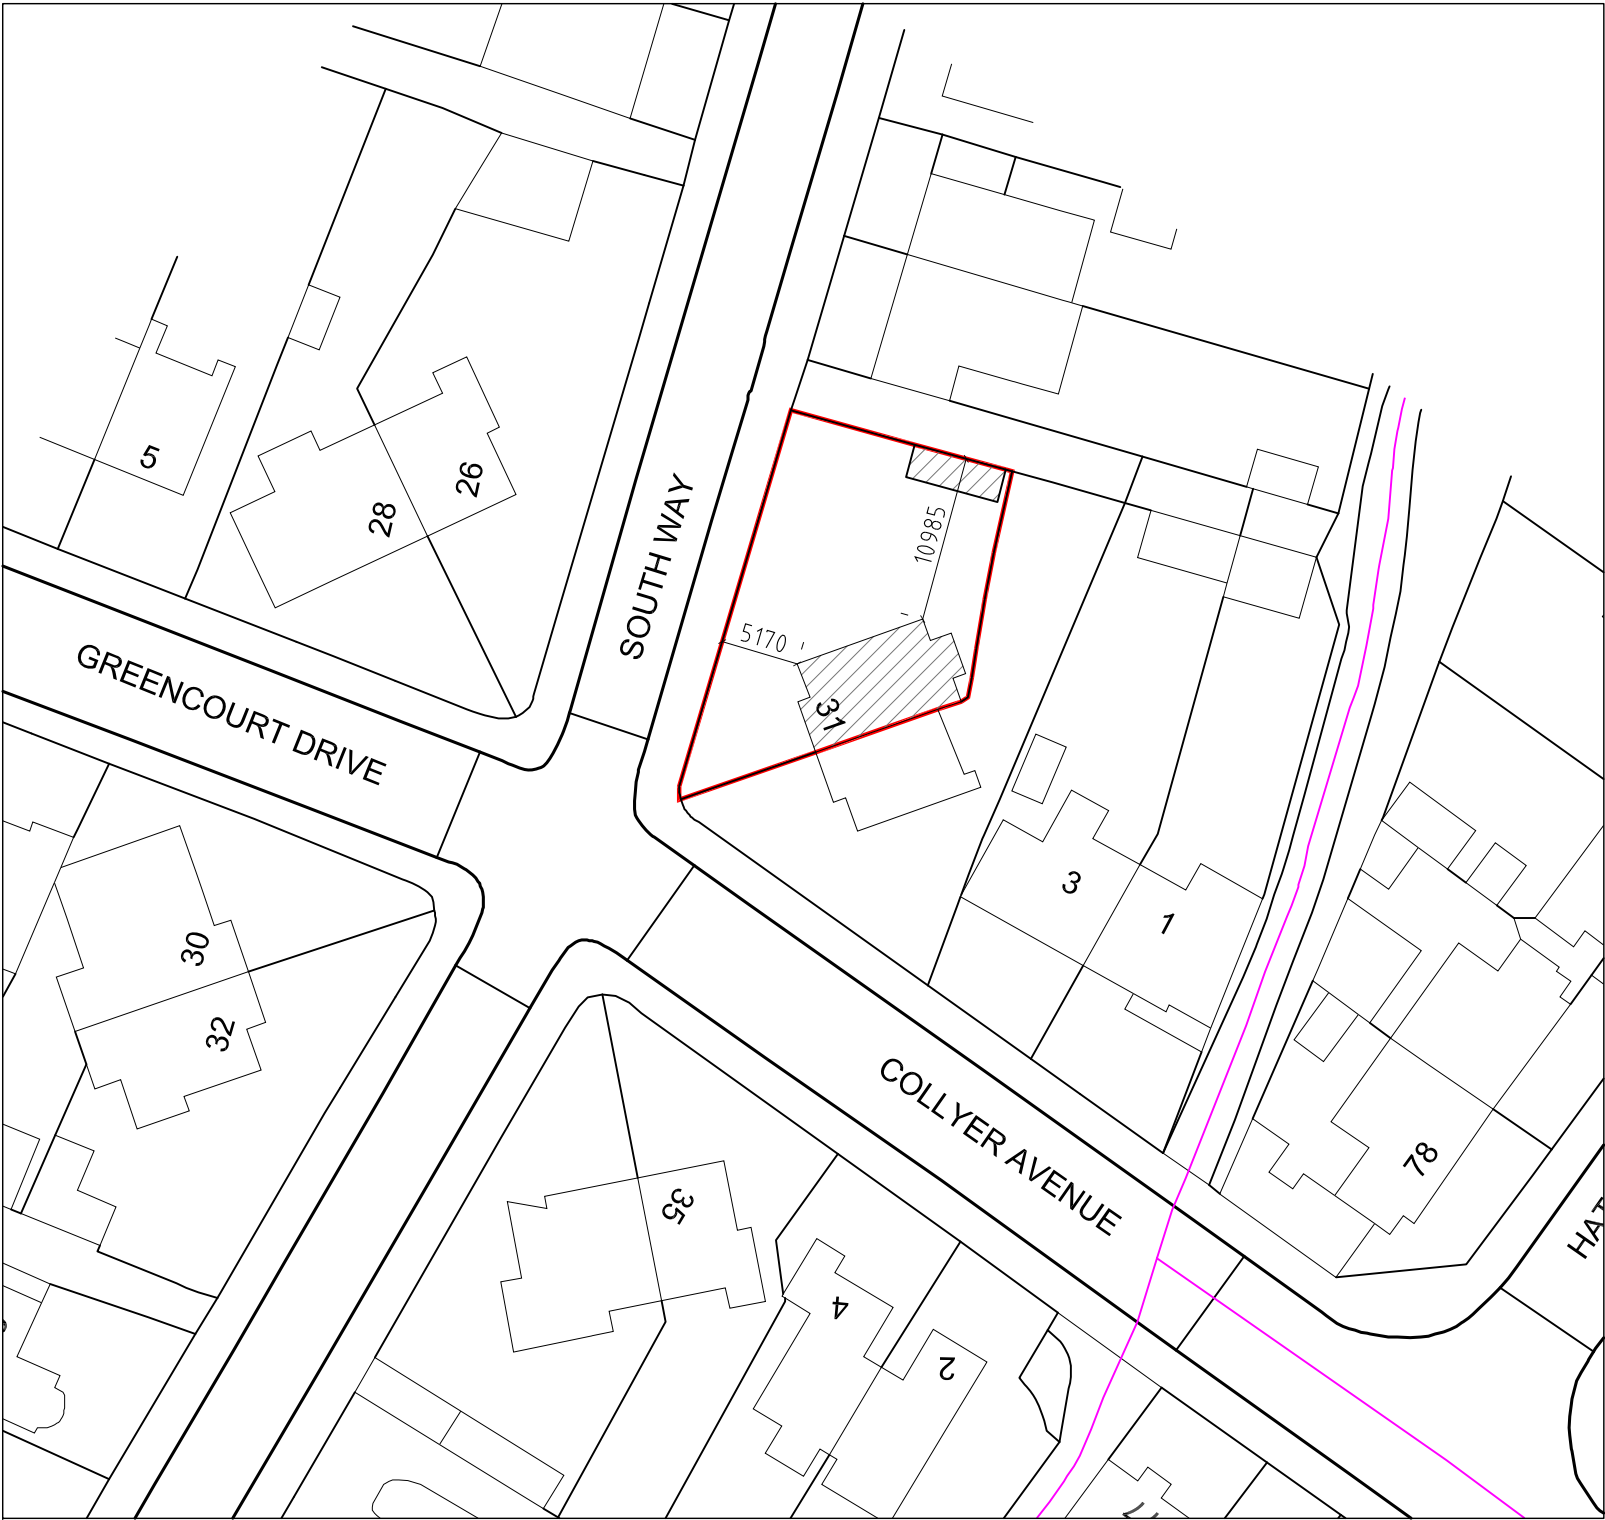 

EXISTING SITE PLAN  
Sc. 1:500

 

|                                             |                                          |          |
|---------------------------------------------|------------------------------------------|----------|
| Andrei Stegarescu<br>Architectural Services |                                          |          |
| contact                                     | e-mail: a.stegarescu@outlook.com         |          |
| client                                      | MR ANTHONY PICKETT                       |          |
| project                                     | 31 SOUTH WAY<br>BOGNOR REGIS<br>PO21 5HB |          |
| drawing title                               | EXISTING SITE PLAN                       |          |
| scale                                       | 1:500 @A3                                |          |
| drawn by                                    | date                                     | checked  |
| A.S.                                        | MAR 2026                                 |          |
| job no.                                     | drawing no.                              | revision |
| 1024                                        | PL 101                                   |          |