

This drawing is the property of Andrei Stegarescu and must not be copied or reproduced without written permission.

This drawing is to be read in conjunction with all relevant consultants' and/or specialist drawings and specifications.



Dimensions specified in these drawings shall take precedence over those that are scaled.

Contractors must confirm and take responsibility for all dimensions and conditions associated with the project, and this office must be notified of any deviations from the dimensions and conditions illustrated in these drawings prior to the initiation of any work.


All contractors are assumed to have acknowledged site conditions before entering into any contract.

LEGEND:

- AREA OF THE SITE
- AREA OF THE EXISTING BUILDINGS
- AREA OF THE PROPOSED STORAGE CONTAINER
- LOCATION OF THE PROPOSED TRELLIS

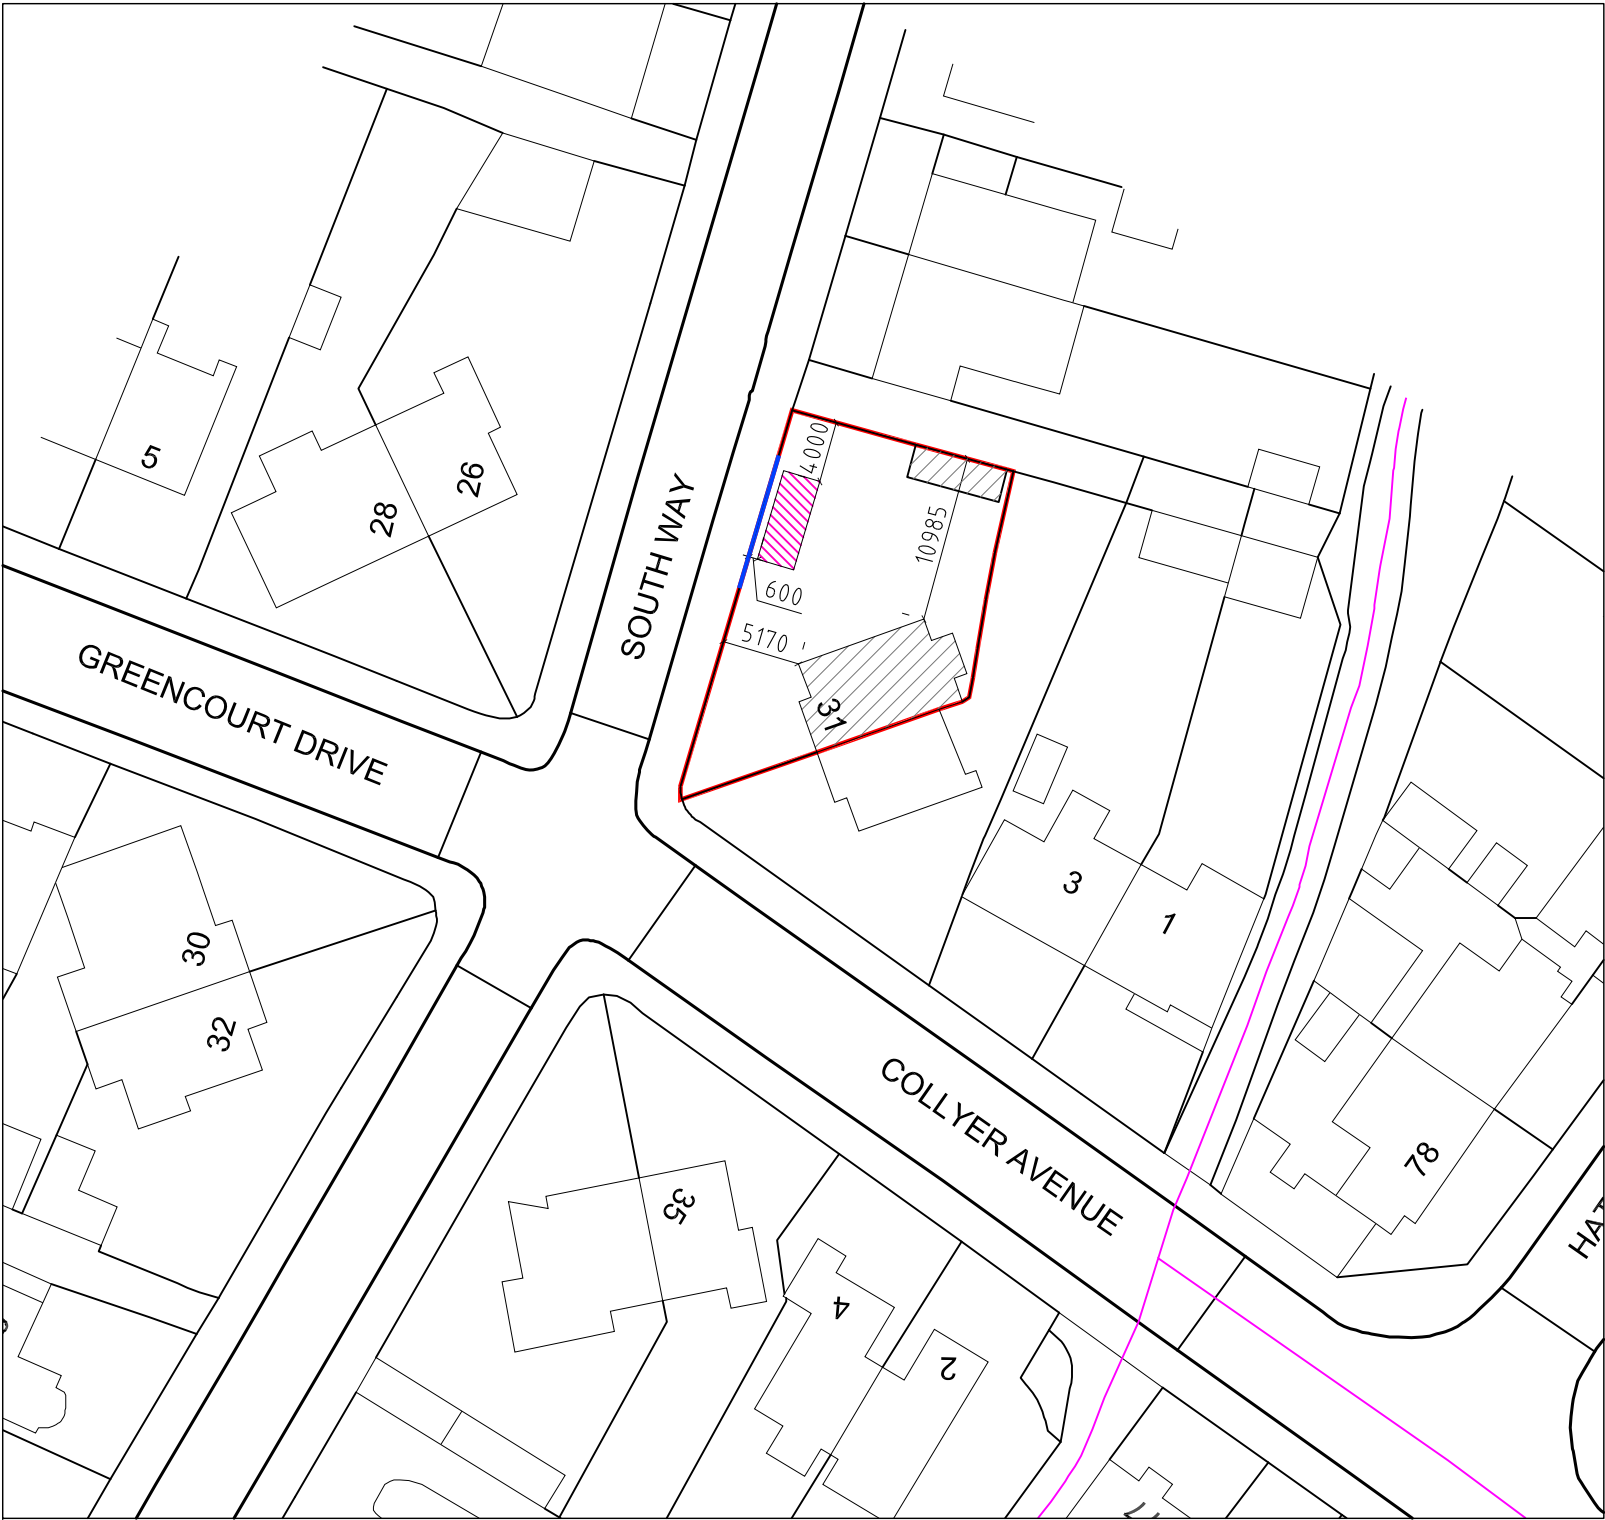 

PROPOSED SITE PLAN
Sc. 1:500

 

Andrei Stegarescu Architectural Services		
contact	e-mail: a.stegarescu@outlook.com	
client	MR ANTHONY PICKETT	
project	31 SOUTH WAY BOGNOR REGIS PO21 5HB	
drawing title	PROPOSED SITE PLAN	
scale	1:500 @A3	
drawn by	date	checked
A.S.	MAR 2026	
job no.	drawing no.	revision
1024	PL 102	A