




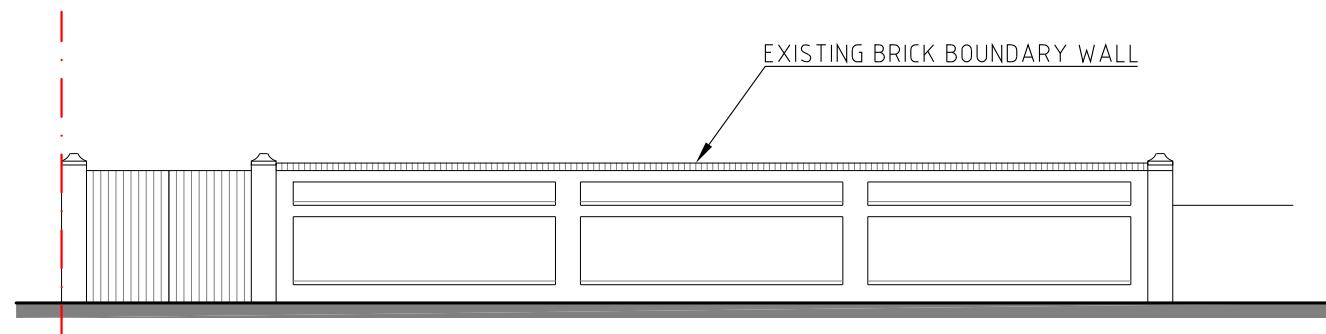


**EXISTING SOUTH WAY STREET VIEW
WEST ELEVATION**
Sc. 1:100@A3

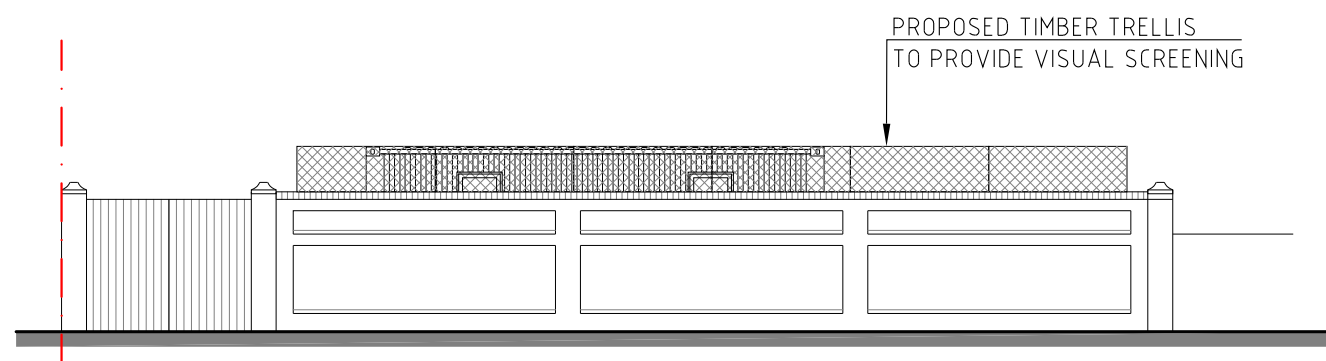


**PROPOSED SOUTH WAY STREET VIEW
WEST ELEVATION**
Sc. 1:100@A3

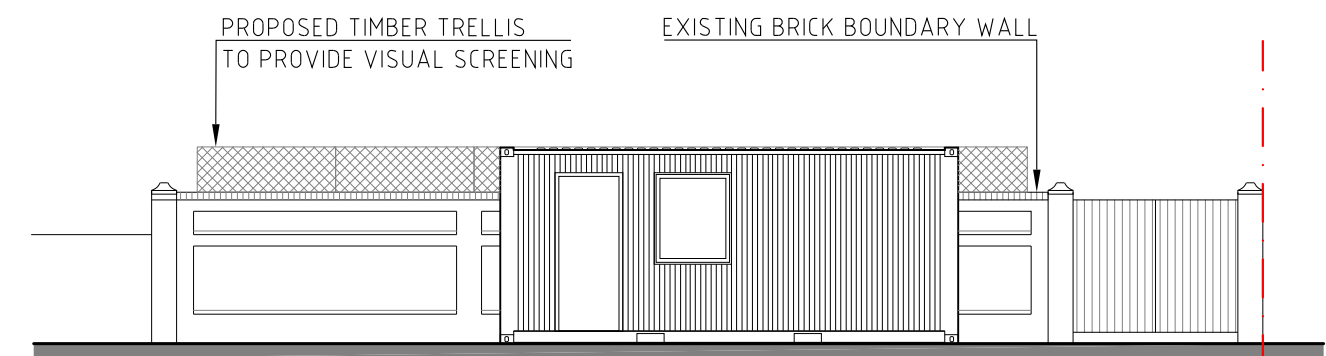


PROPOSED EAST ELEVATION
Sc. 1:100@A3

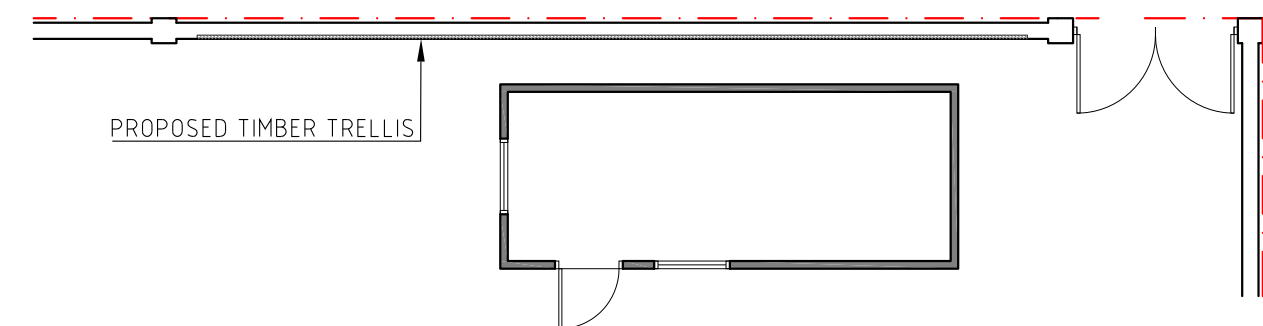



PROPOSED STORAGE PLAN
Sc. 1:100@A3

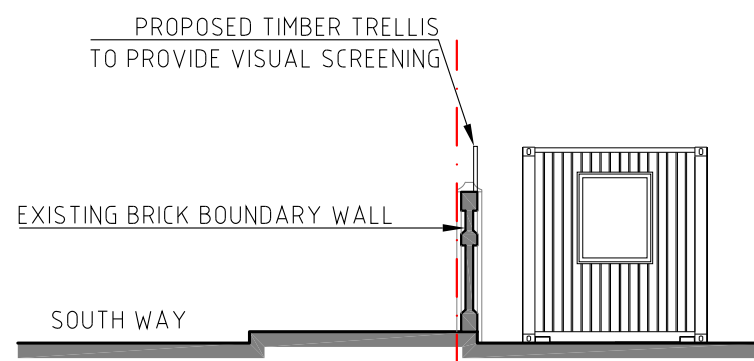

**PROPOSED
SOUTH ELEVATION**
Sc. 1:100@A3

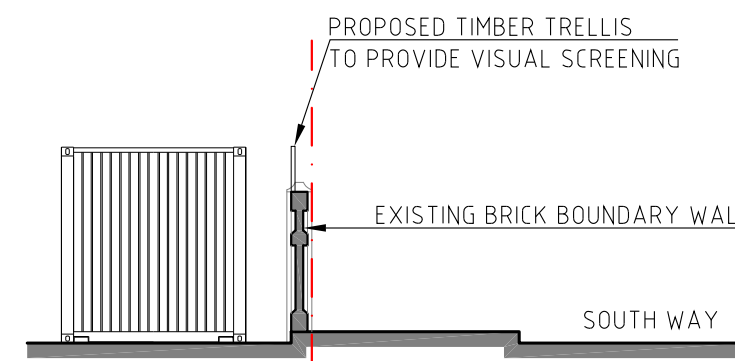

**PROPOSED
NORTH ELEVATION**
Sc. 1:100@A3

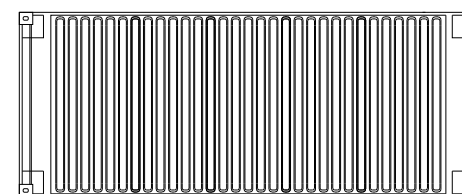 

PROPOSED ROOF PLAN
Sc. 1:100@A3

This drawing is the property of Andrei Stegarescu and must not be copied or reproduced without written permission.

This drawing is to be read in conjunction with all relevant consultants' and/or specialist drawings and specifications.

Dimensions specified in these drawings shall take precedence over those that are scaled.

Contractors must confirm and take responsibility for all dimensions and conditions associated with the project, and this office must be notified of any deviations from the dimensions and conditions illustrated in these drawings prior to the initiation of any work.

All contractors are assumed to have acknowledged site conditions before entering into any contract.

METERS 0 1 2 3 4 5 SCALE 1:100

Andrei Stegarescu Architectural Services		
contact	e-mail: a.stegarescu@outlook.com	
client	MR ANTHONY PICKETT	
project	31 SOUTH WAY BOGNOR REGIS PO21 5HB	
drawing title	EXISTING AND PROPOSED ELEVATIONS PROPOSED PLANS	
scale	1:100 @A3	
drawn by	date	checked
A.S.	MAR 2026	
job no.	drawing no.	revision
1024	PL 103	A